





FRONT ELEVATION

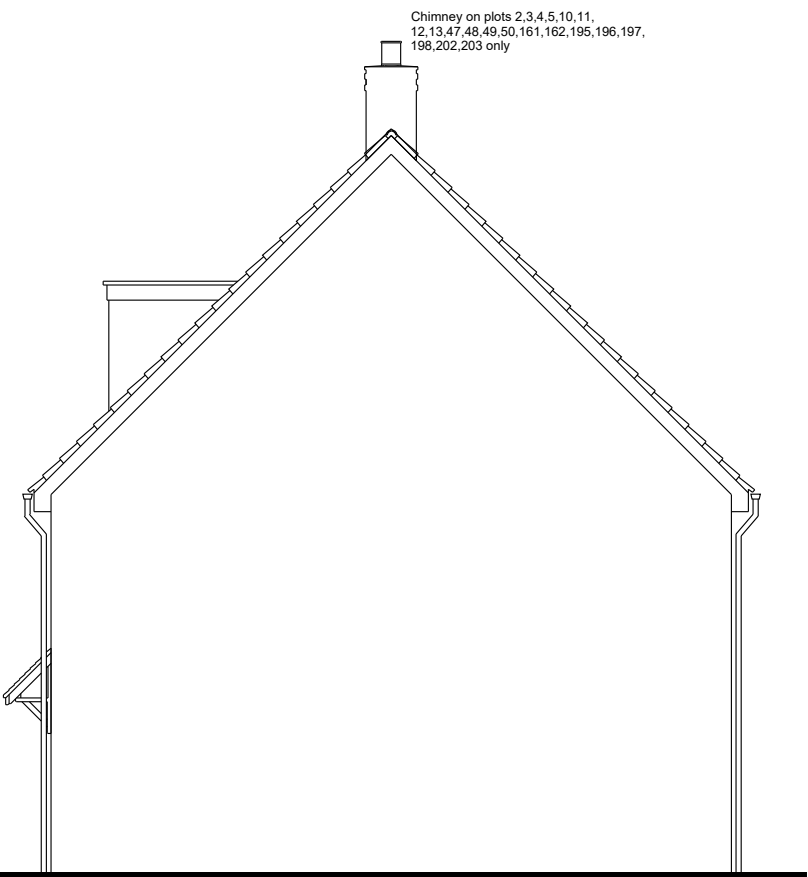


RIGHT SIDE ELEVATION



REAR ELEVATION

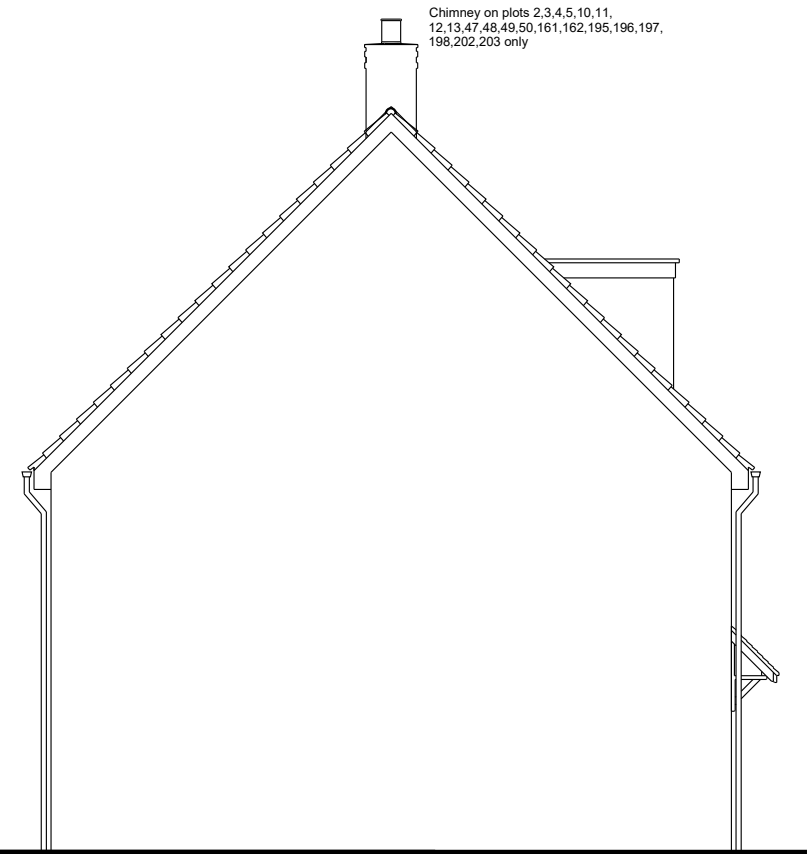

LEFT SIDE ELEVATION

 

NOTES

CONTRACTORS MUST VERIFY ALL DIMENSIONS ON SITE BEFORE COMMENCING ANY WORK ON SHOP DRAWINGS

DO NOT SCALE FROM THIS DRAWING

McBAINS COOPER CONSULTING LTD COPYRIGHT

NOTE:

ALL BATHROOMS & ENSUITE WINDOWS TO HAVE OBSCURED GLASS.

REFER TO EXTERNAL MATERIALS PLAN FOR SPECIFIC MATERIALS.

REV	AMENDMENT	DATE	CHKD

DRAWING STATUS

PLANNING



MCBAINS COOPER CONSULTING LTD.
120 OLD BROAD STREET, LONDON EC2N 1AR
TELEPHONE: 020 7786 7900 FACSIMILE: 020 7786 7999

CLIENT

Taylor Wimpey

PROJECT

NYTON NURSERIES
EASTERGATE AND WESTERGATE
WEST SUSSEX

DRAWING TITLE

HOUSETYPE ELEVATIONS
PB33-G (CROFTON-G) pair
PLOT 2, 4,10,12,48,50,162,169,178,196,198,201,203 as shown
PLOT 3,5,11,13,47,49,161,168,177,195,197,200,202 handed

ARCHITECTURE

SCALE 1:100 @ A3

DRAWN BY TS

CHECKED /

DATE JUL 2017

DRAWING NUMBER	REVISION
LHG 59650 - 128	/