


GENERAL NOTES:
1. This drawing has been produced exclusively for this project, and cannot be used for any other purpose.
2. The drawing reflects current standards and legislation agreed for this project at the time of original issue.



KEY

2 BED FLAT
(8no. on this floor)

1 BED FLAT
(16no. on this floor)

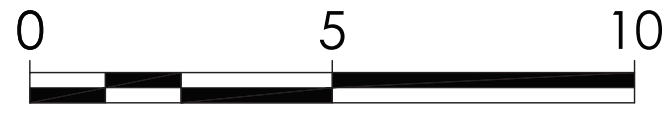

kenn scaddan
associates
architects

HIGHWOOD
THE HIGHWOOD GROUP

CONCEPT HOUSE, 35 KINGSTON CRESCENT, NORTH END, PORTSMOUTH, HAMPSHIRE, PO2 8AA
t - 023 9267 3618 f - 023 9267 9819 www.ksatd.co.uk info@ksatd.co.uk

PROJECT
NYTON ROAD EXTRA CARE, Westergate

DRAWING TITLE
First Floor Plan

Date Jun - 2017	Drawn by SS	Scale 1:125	AI	Drawing No. 1139 PD 201	Rev. -
architecture		planning		design	
		project management			