


NOTES:

Dimensions to be checked on site before commencing work.
Any discrepancies shall be reported to the architect immediately.

Do not scale from these drawings except for planning purposes.
Use figured dimensions only.


Where applicable this drawing is to be read in conjunction with other consultants drawings.

This drawing is the copyright of hda projects ltd.

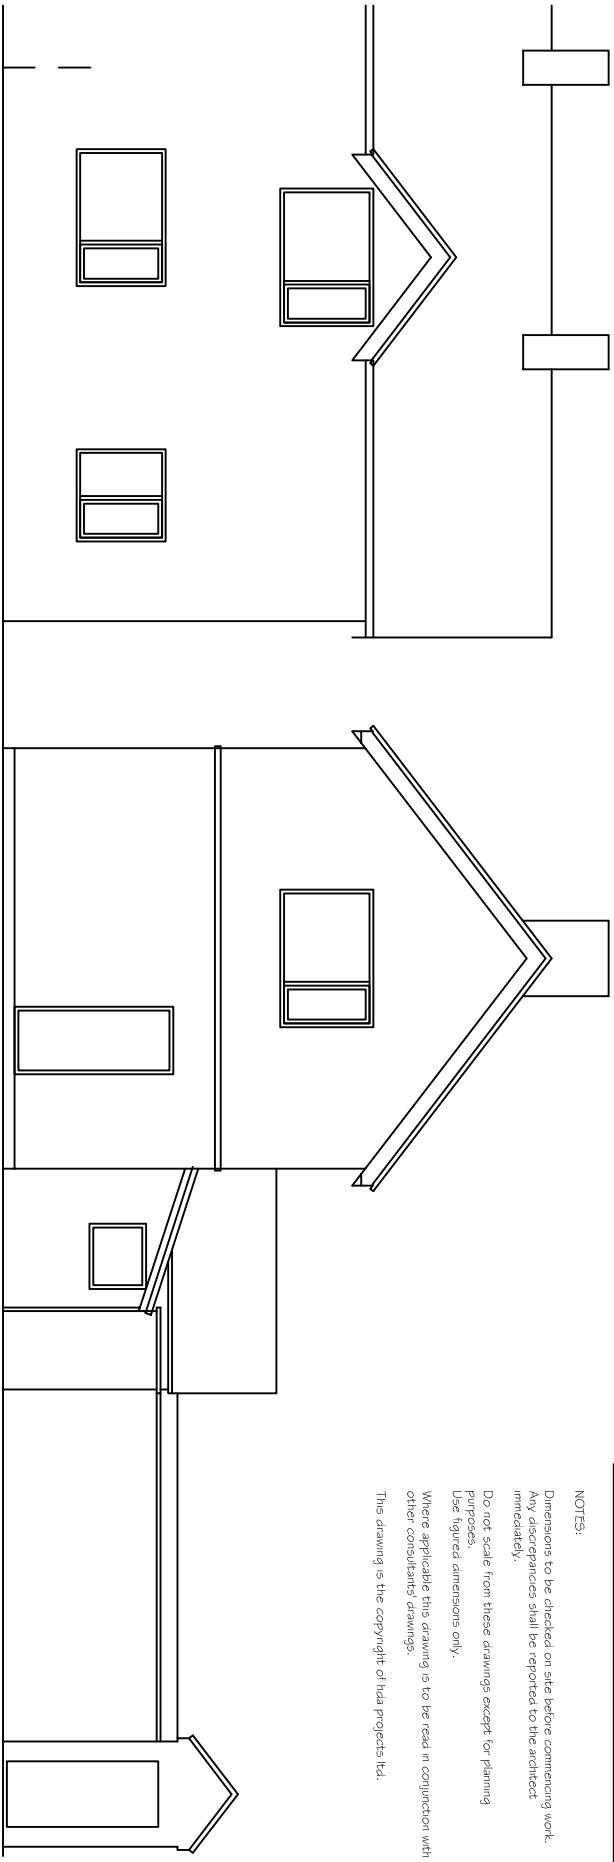


South East Elevation


North East Elevation

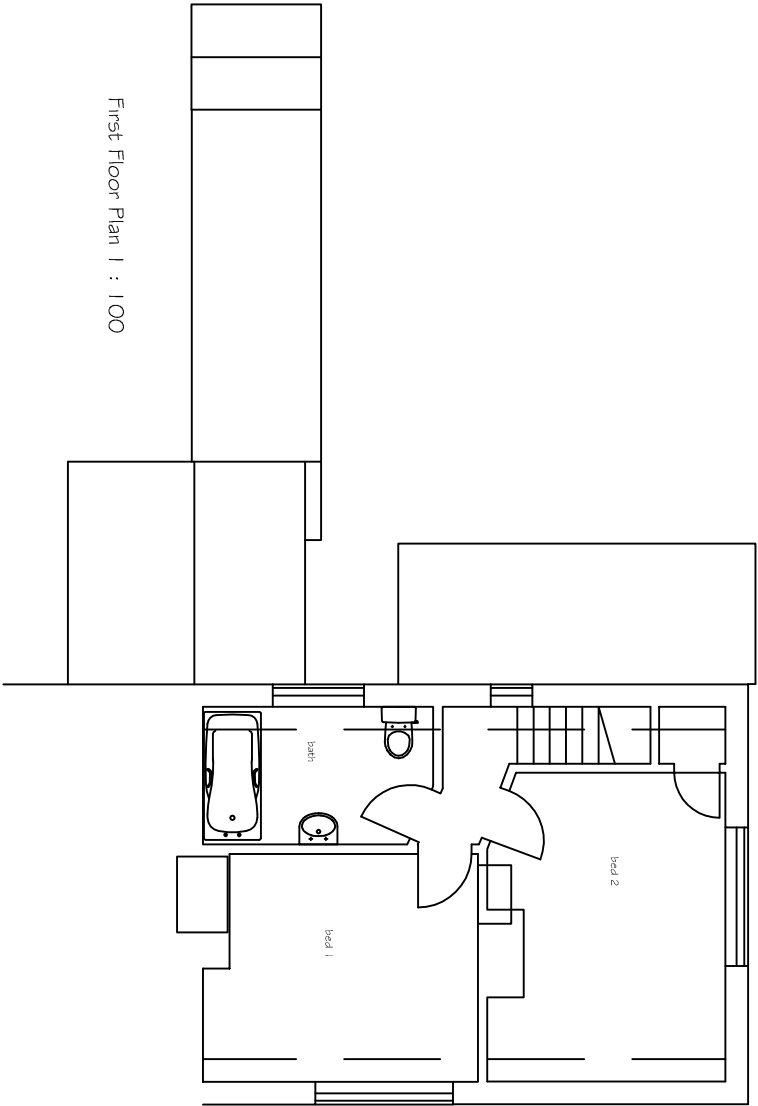


First Floor Plan 1 : 100

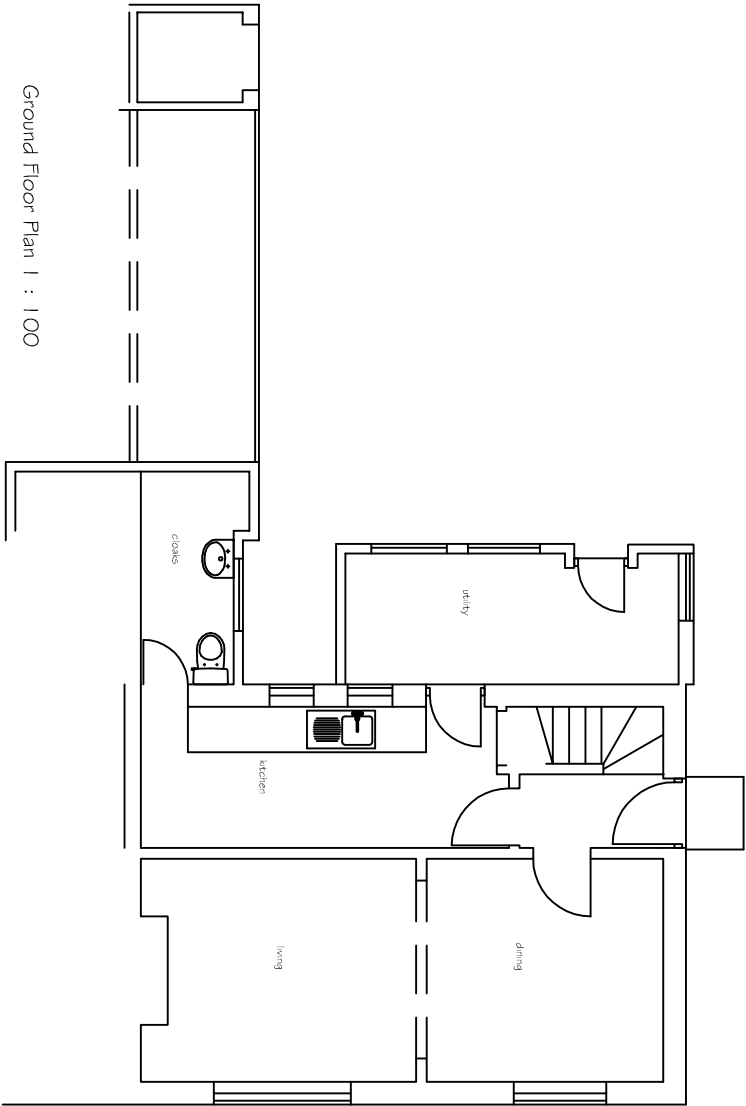

Ground Floor Plan 1 : 100

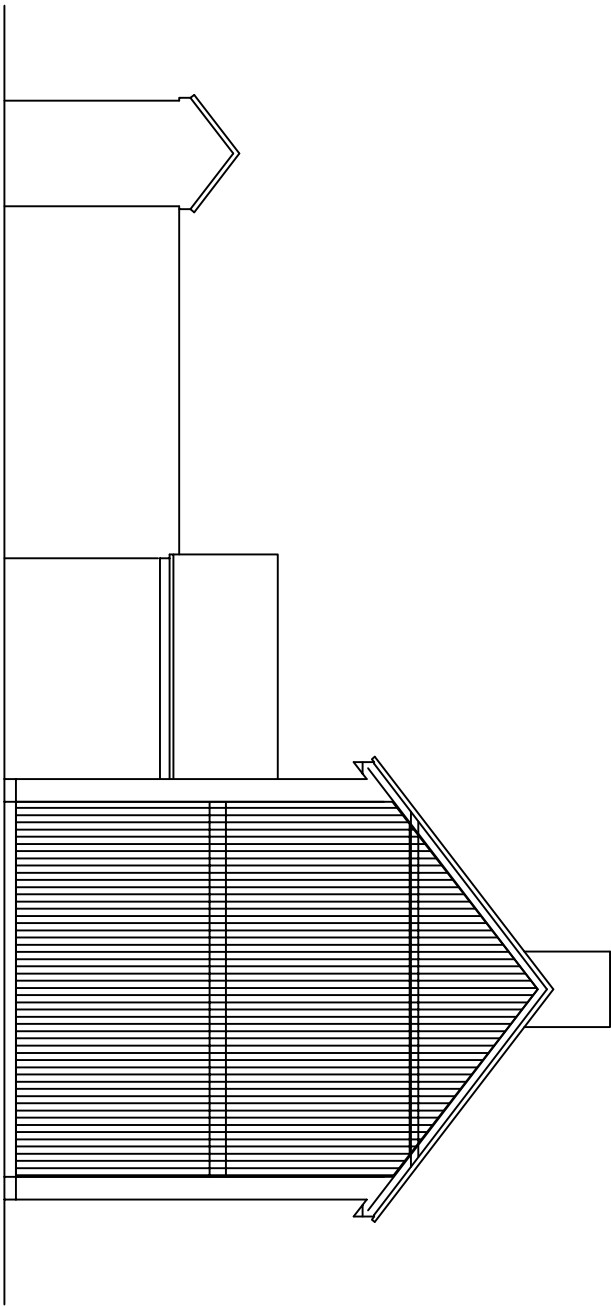

Sectional South West Elevation

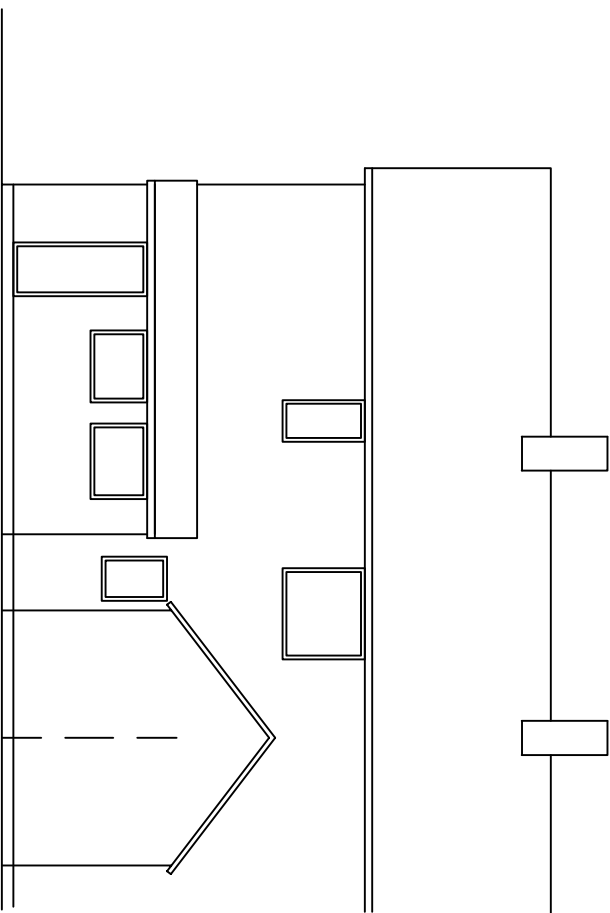

North West Elevation

A Nov Additional information

Rev	Date	Amendment
-----	------	-----------

hda projects

6 The Old Flour Mill - Queen Street - Emsworth -
Hampshire - PO10 7BJ -
Tel: +44 (0) 1243 373655 Mob: 07681277017
e-mail: hda.projects@btinternet.com

For
Mr + Mrs S Ancell

Project
2 New Cottages
Shirney Road
Lydney
PO22 9PF

Title
Plans + Elevations
as Existing

Date	Drawn	Scale	Checked
June 2011	wtm	1 : 100 @ A3	
Job Number	Prefix	Drawing Number	Revision
1124	P	02	A