


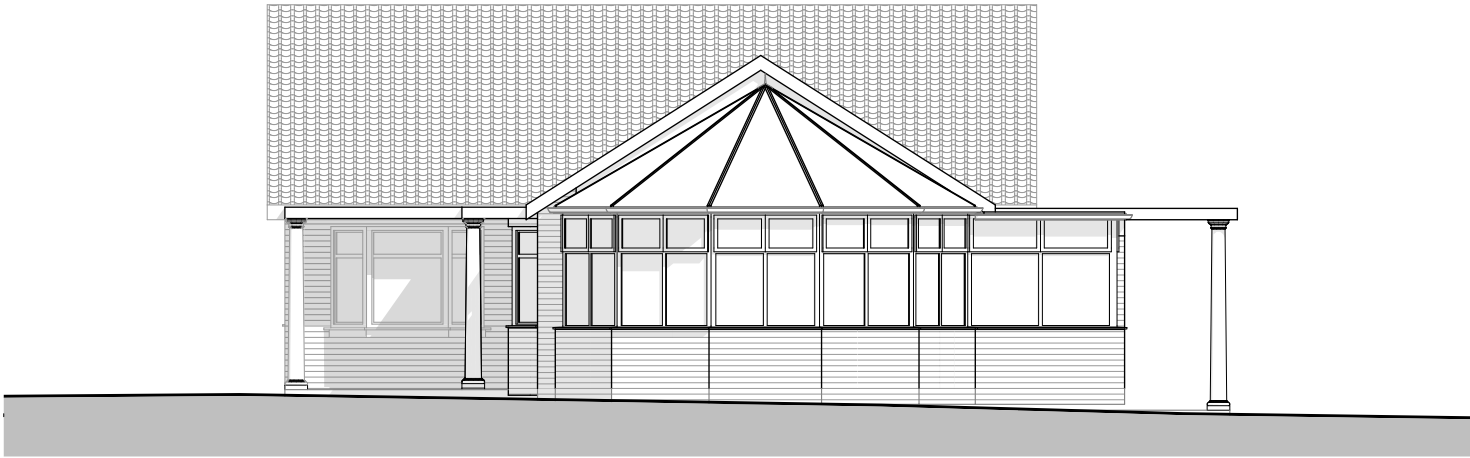


1:100 South Elevation Existing



1:100 North Elevation Existing



1:100 West Elevation Existing

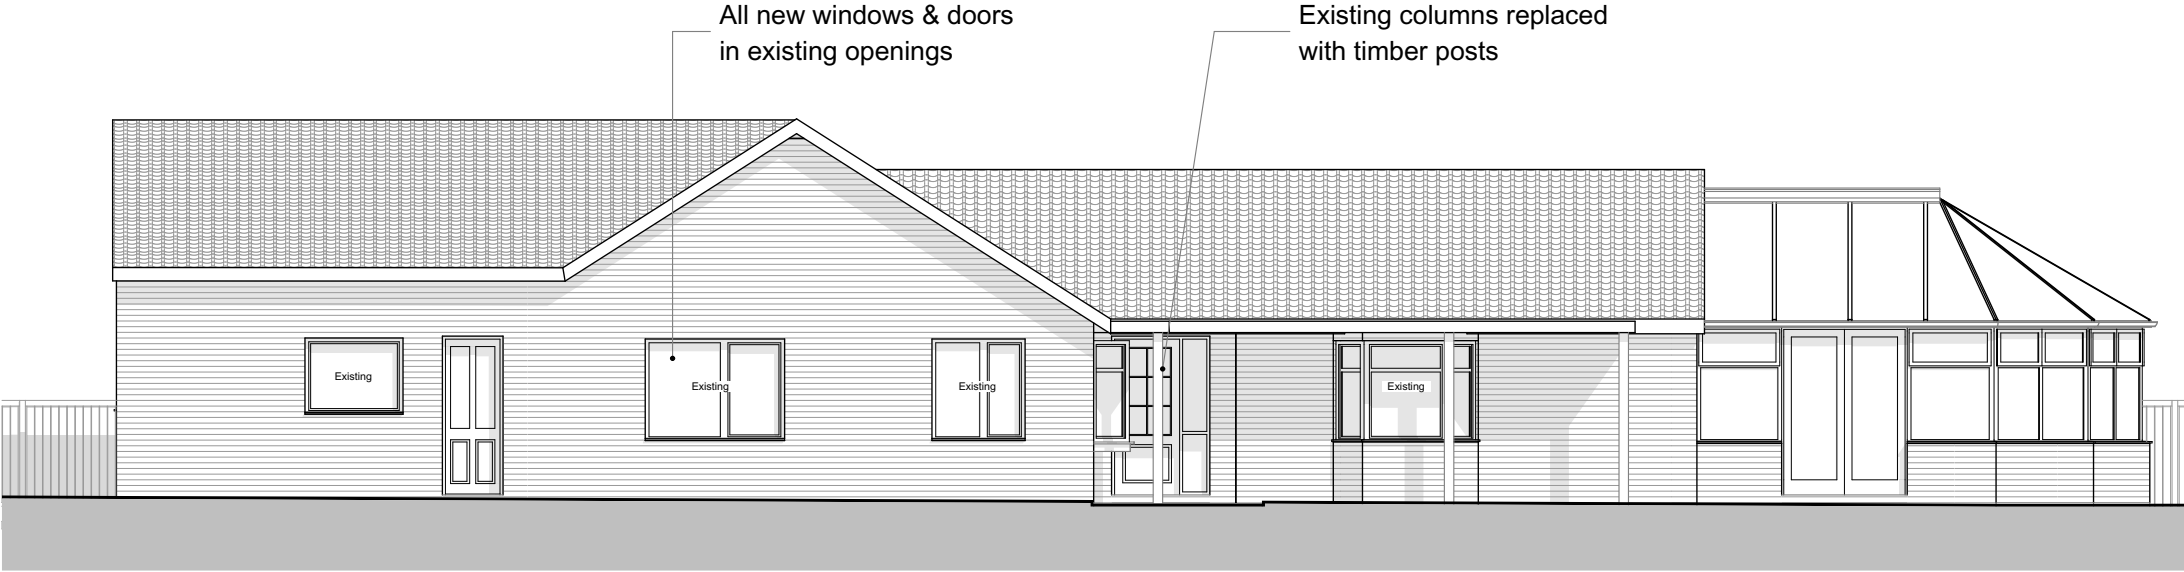

1:100 West Elevation Proposed

rev.	date	changes description	status	issued by
P03	15/10/2018	Amendment to drawing name	S1	HE
P02	12/09/2018	Amendment to drawing title	S1	
P01	11/09/2018	Issued for Planning	S1	HE

ARUN DISTRICT COUNCIL AL/103/18/PL



this drawing is the copyright of Re-Format LLP and may not be copied, altered or reproduced in any way or passed to a third party without written authority. All dimensions subject to site survey and site verification. Do not scale for construction ©

www.re-format.co.uk
mail@re-format.co.uk
+44 (0)1730 778778

drawn by
KM
checked by
RM
Date
Sept 18
Scale at A3
1:100

project title
L'Apache, Woodgate
document title
Elevations N/S/W

project	originator	volume	level	type	role	number
P18019 - ORG -	00	- XX	- DR	- A	-	0311
status	suitability description					revision
S1	For Information					P03