

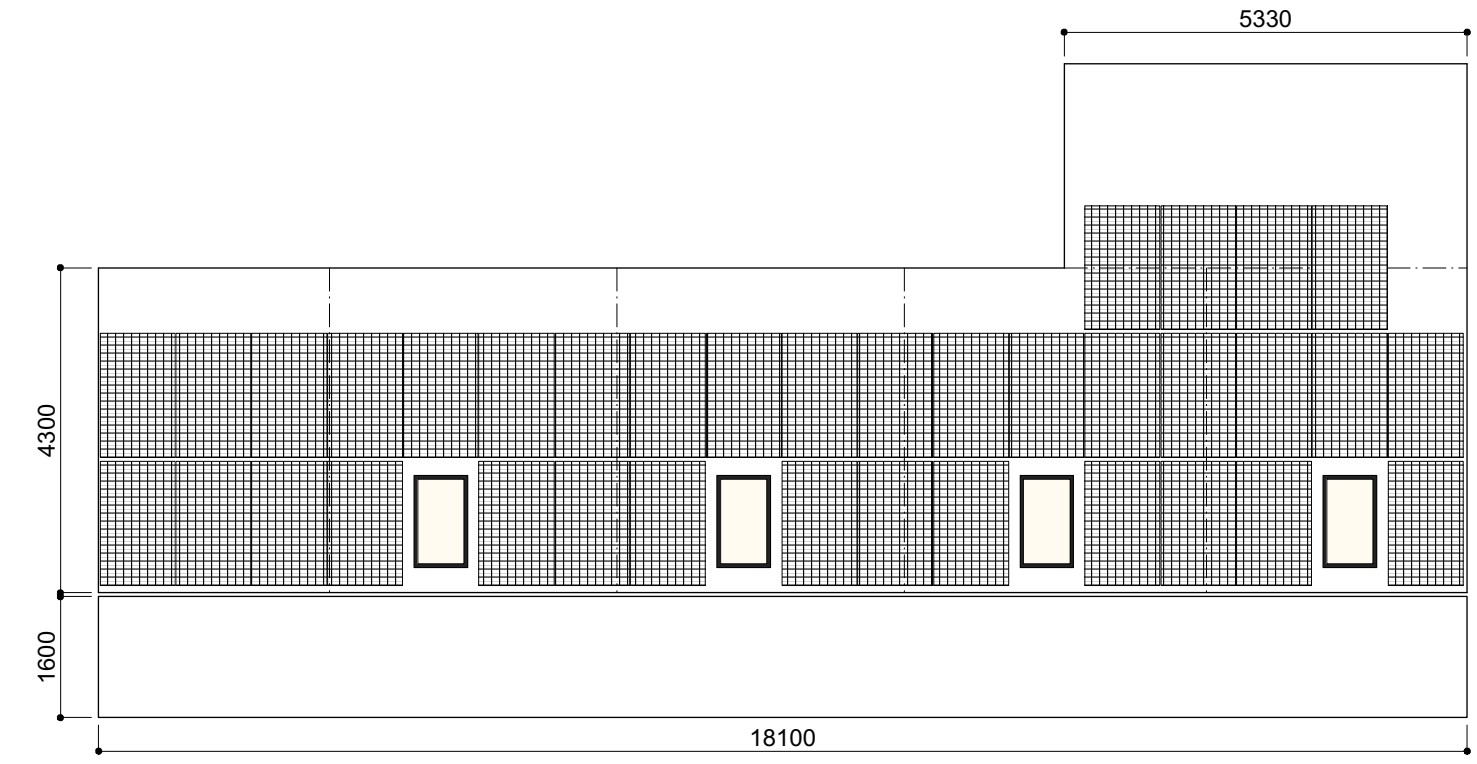


36 panels

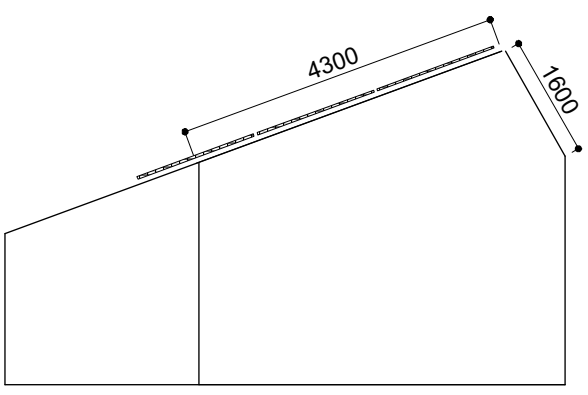

East Elevation

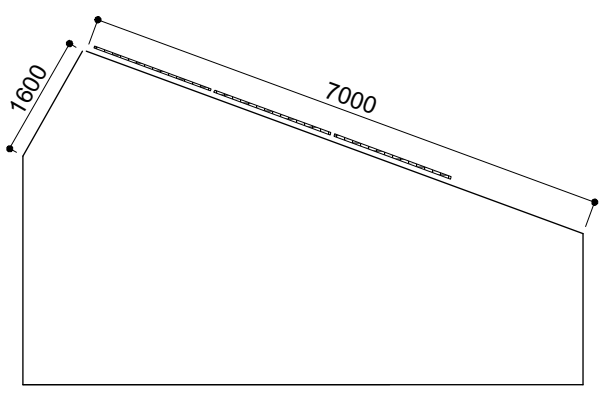

West Elevation

Client	Mr&Mrs Juniper	
Project	Norton Lane PO20 3NH	
Description	Solar panels on Middle Barn	
Scale	1:100 @ A3	
	Drawing Number	No.1
		18/10/2018
		Drawing creat on

Wabi Sabi Design Ltd
Unit3 The workshops Thicket Lane Chichester West Sussex, PO18 0QS
T:01243 696080 / 01243 697270
M:07595454237/07447443282
info@wabisabidesign.co.uk