



This drawing is copyright and may not be altered, traced, photographed copied nor used for any purpose other than that for which it is issued, without the written permission of Messrs. Stride & Son.

All dimensions are to be checked on site before commencement of works. All details of dimensions relating to sub-contractors or suppliers work must be checked and agreed between the general contractor and the sub-contractor or suppliers.


All foundation details to be finalised on excavation of foundation trenches in accordance with C.P. 2004 and B.S. 8110. Depths and type to be agreed with Building Inspectors, bearing in mind the soil strata and site conditions.

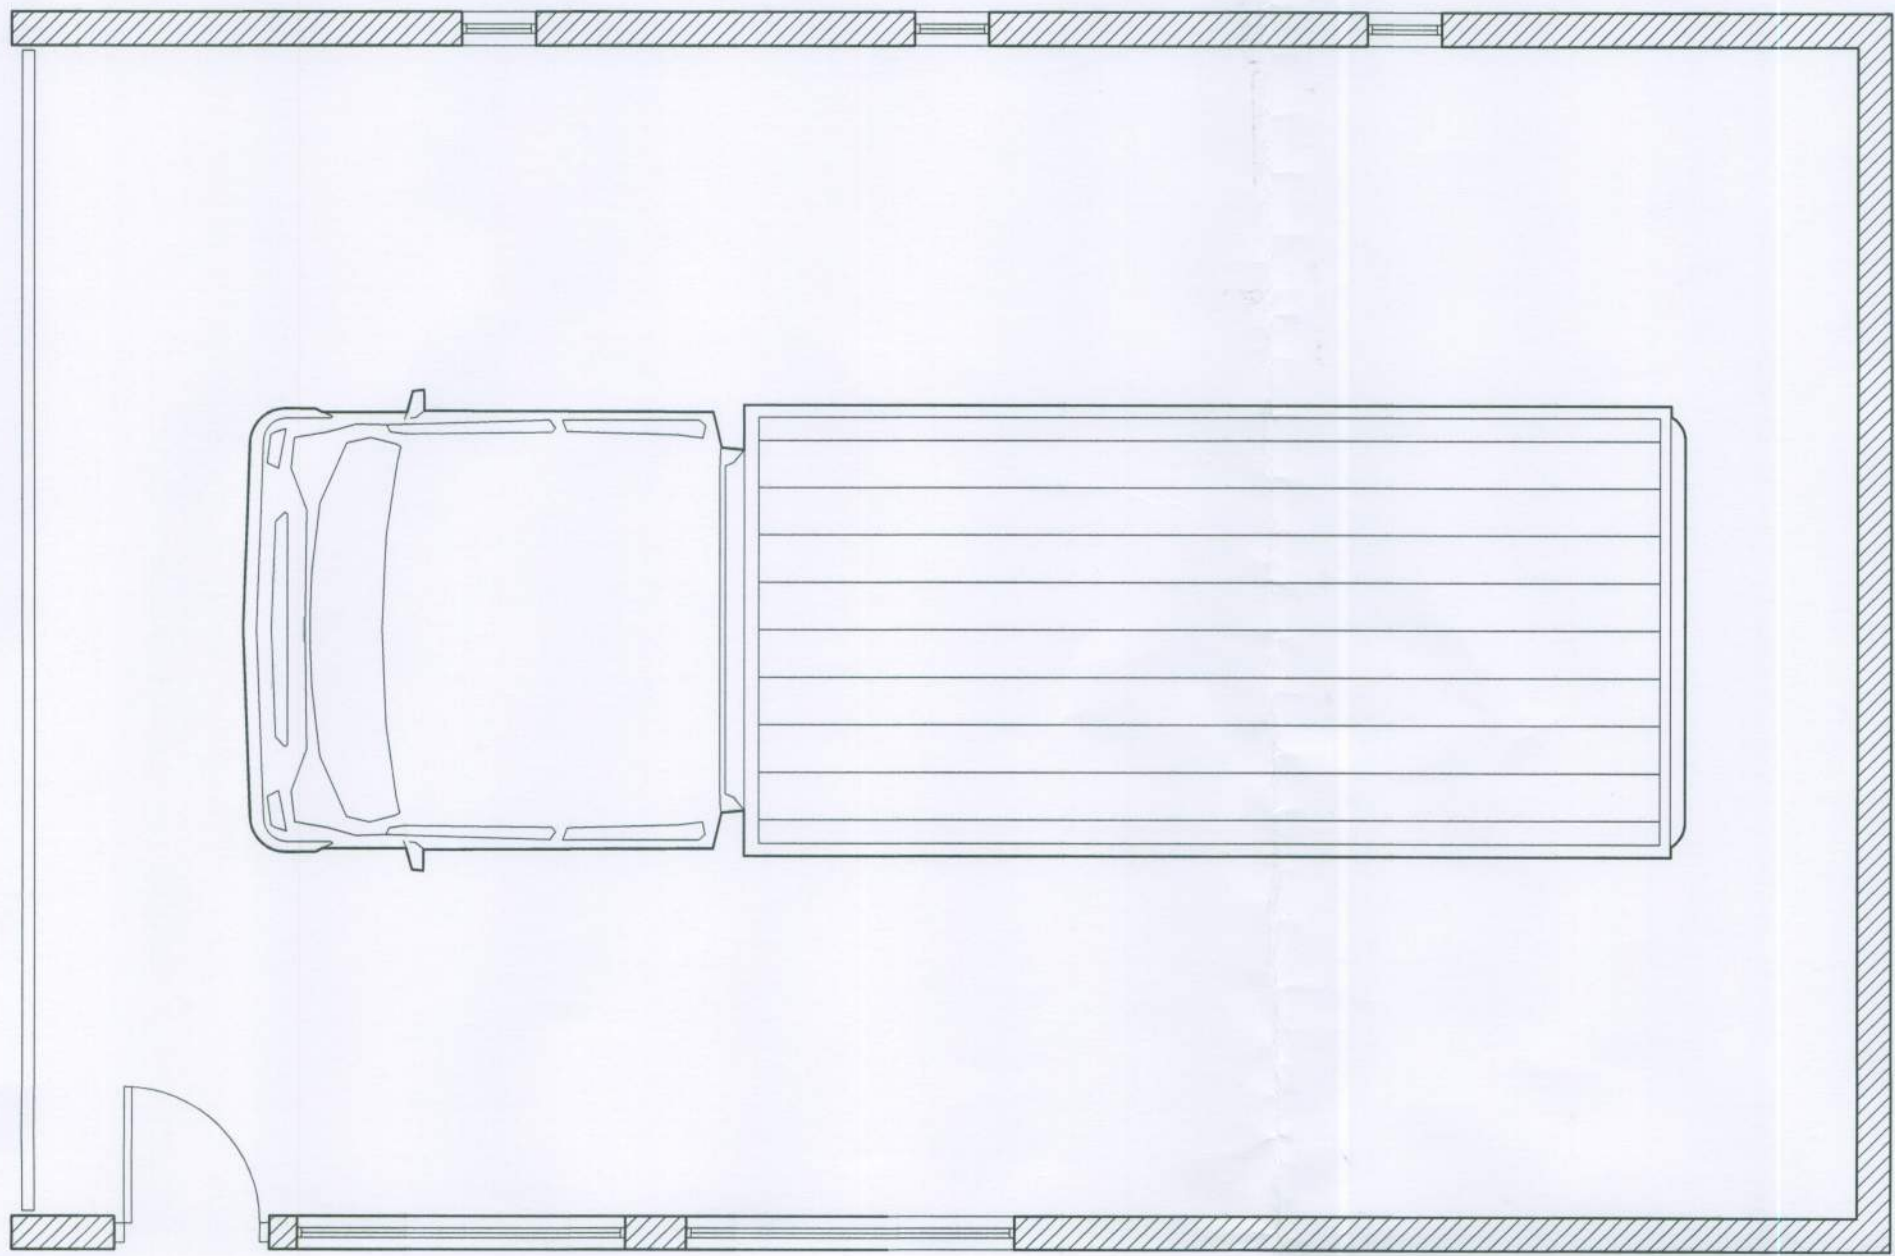


Proposed Ground Floor Plan @ 1:50

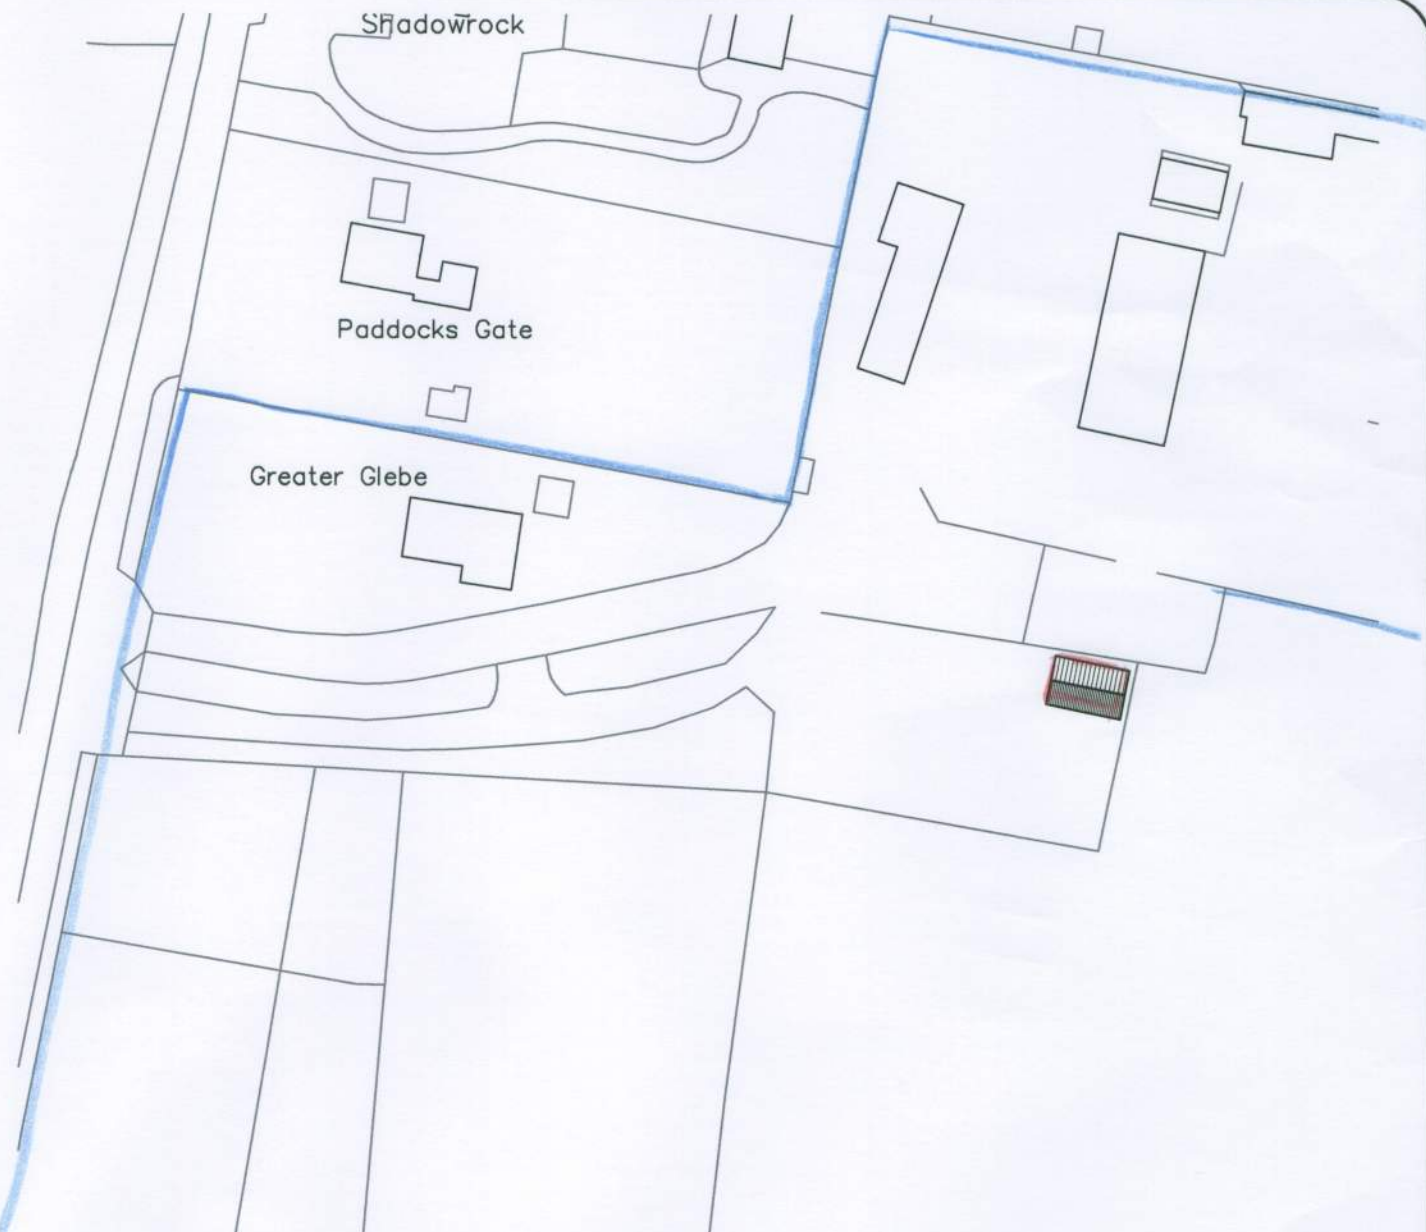


Proposed Site Plan @ 1:1250
Ordnance Survey, (c) Crown Copyright 2012. All rights reserved. Licence number 10002044920449

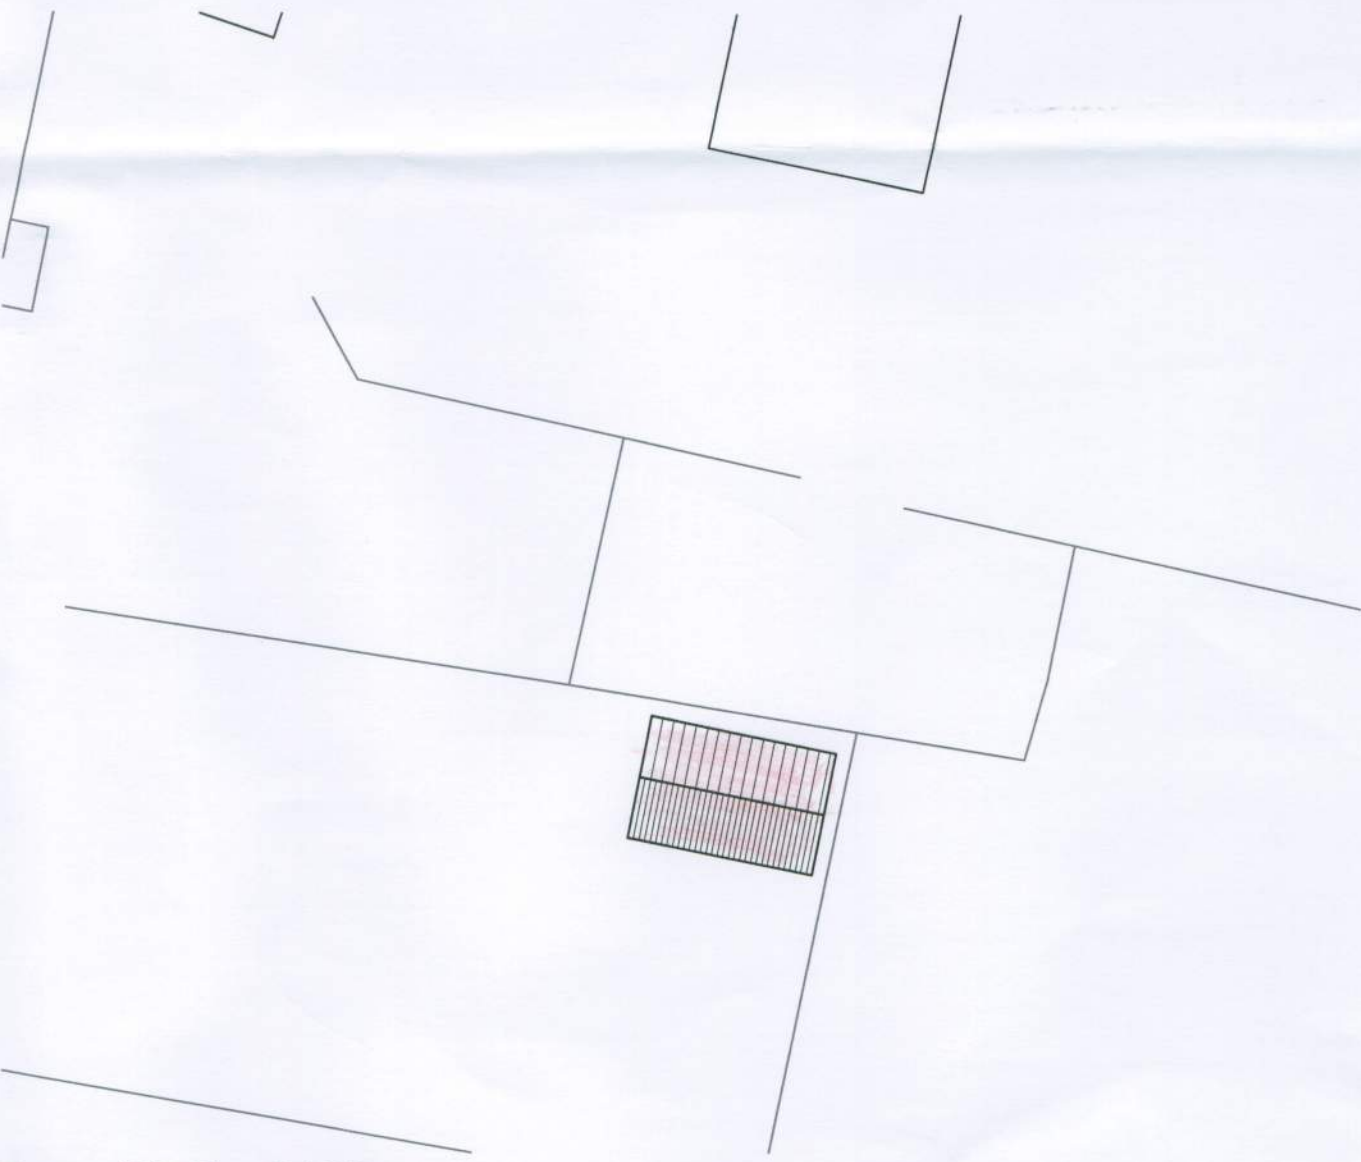


Proposed Site Plan @ 1:500
Ordnance Survey, (c) Crown Copyright 2012. All rights reserved. Licence number 10002044920449

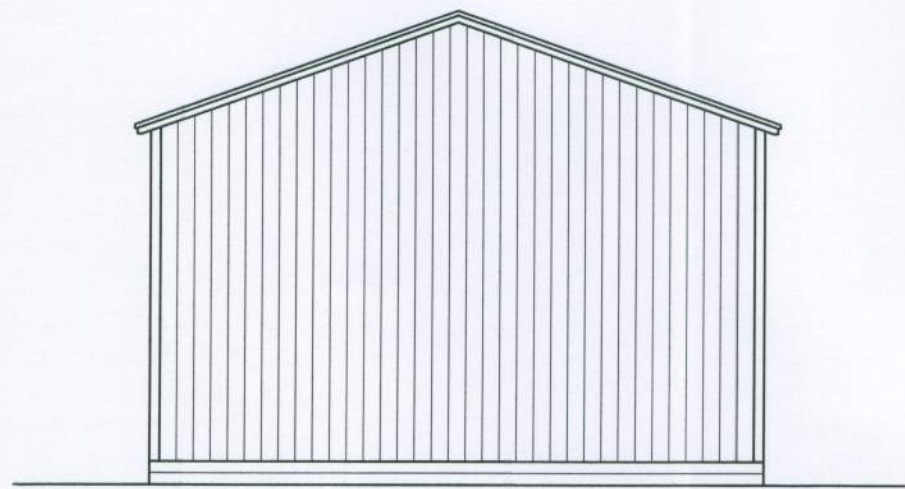


Proposed East Elevation @ 1:100

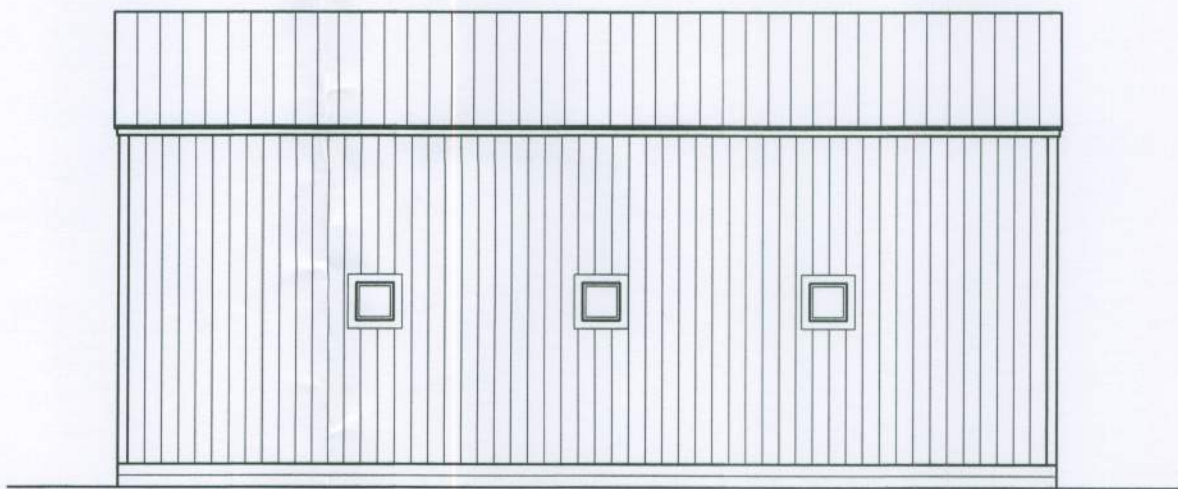

Proposed South Elevation @ 1:100

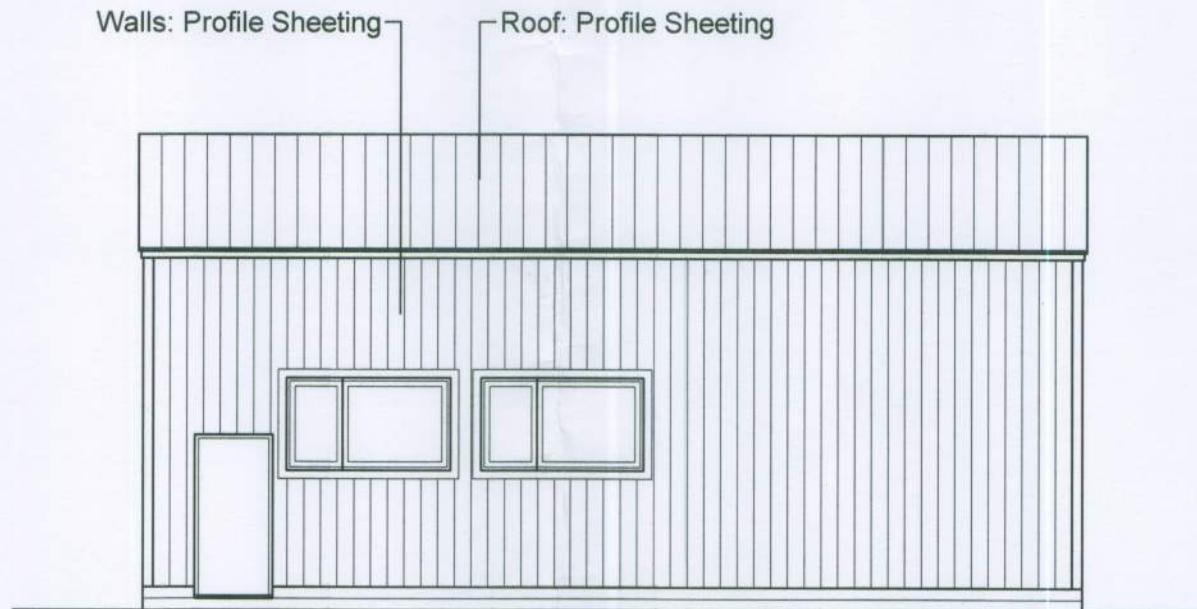

Proposed North Elevation @ 1:100

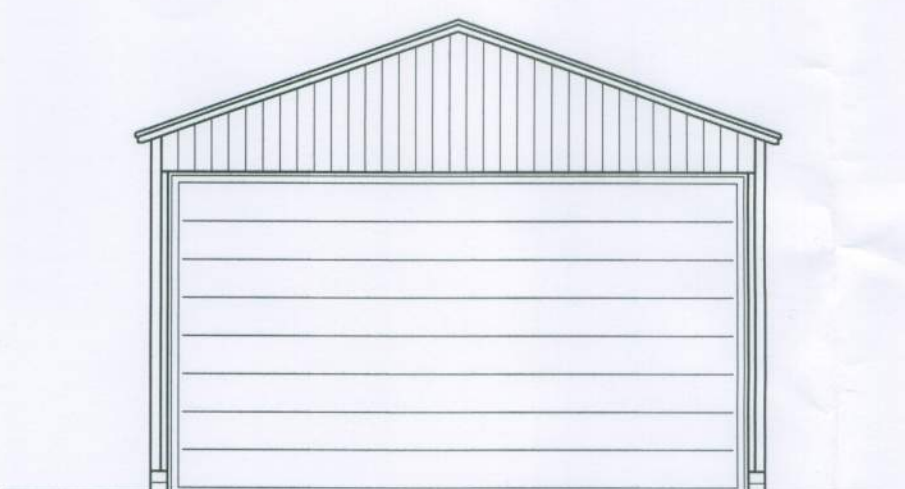

Proposed East Elevation @ 1:100

Greater Glebe
Buttens Lane
Fontwell
BN18 0ST

DRG. No. 12119

SCALE

DATE August 2012

DRAWN

CHECKED

STRIDE & SON

SURVEYORS, VALUERS, LAND & ESTATE AGENTS

SOUTHDOWN HOUSE
St. JOHN'S STREET
CHICHESTER
SUSSEX
PO19 1XQ

TEL: (01243) 813766
FAX: (01243) 786713