



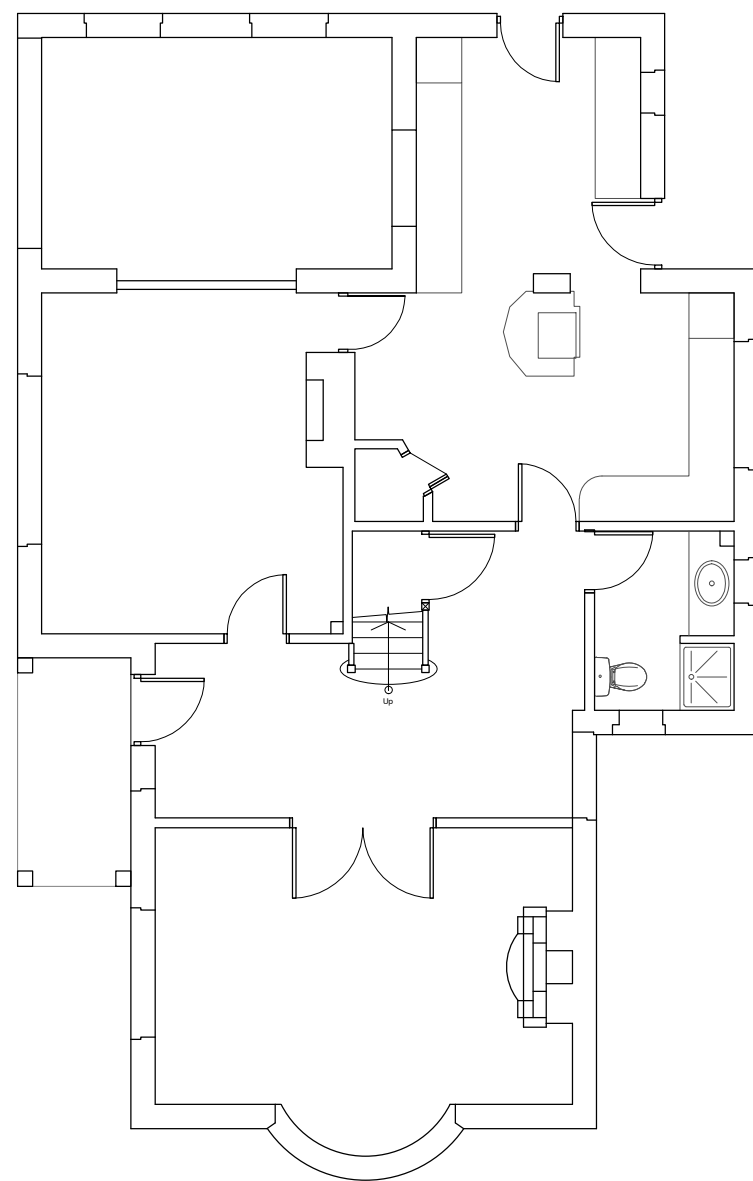

EXISTING GROUND FLOOR

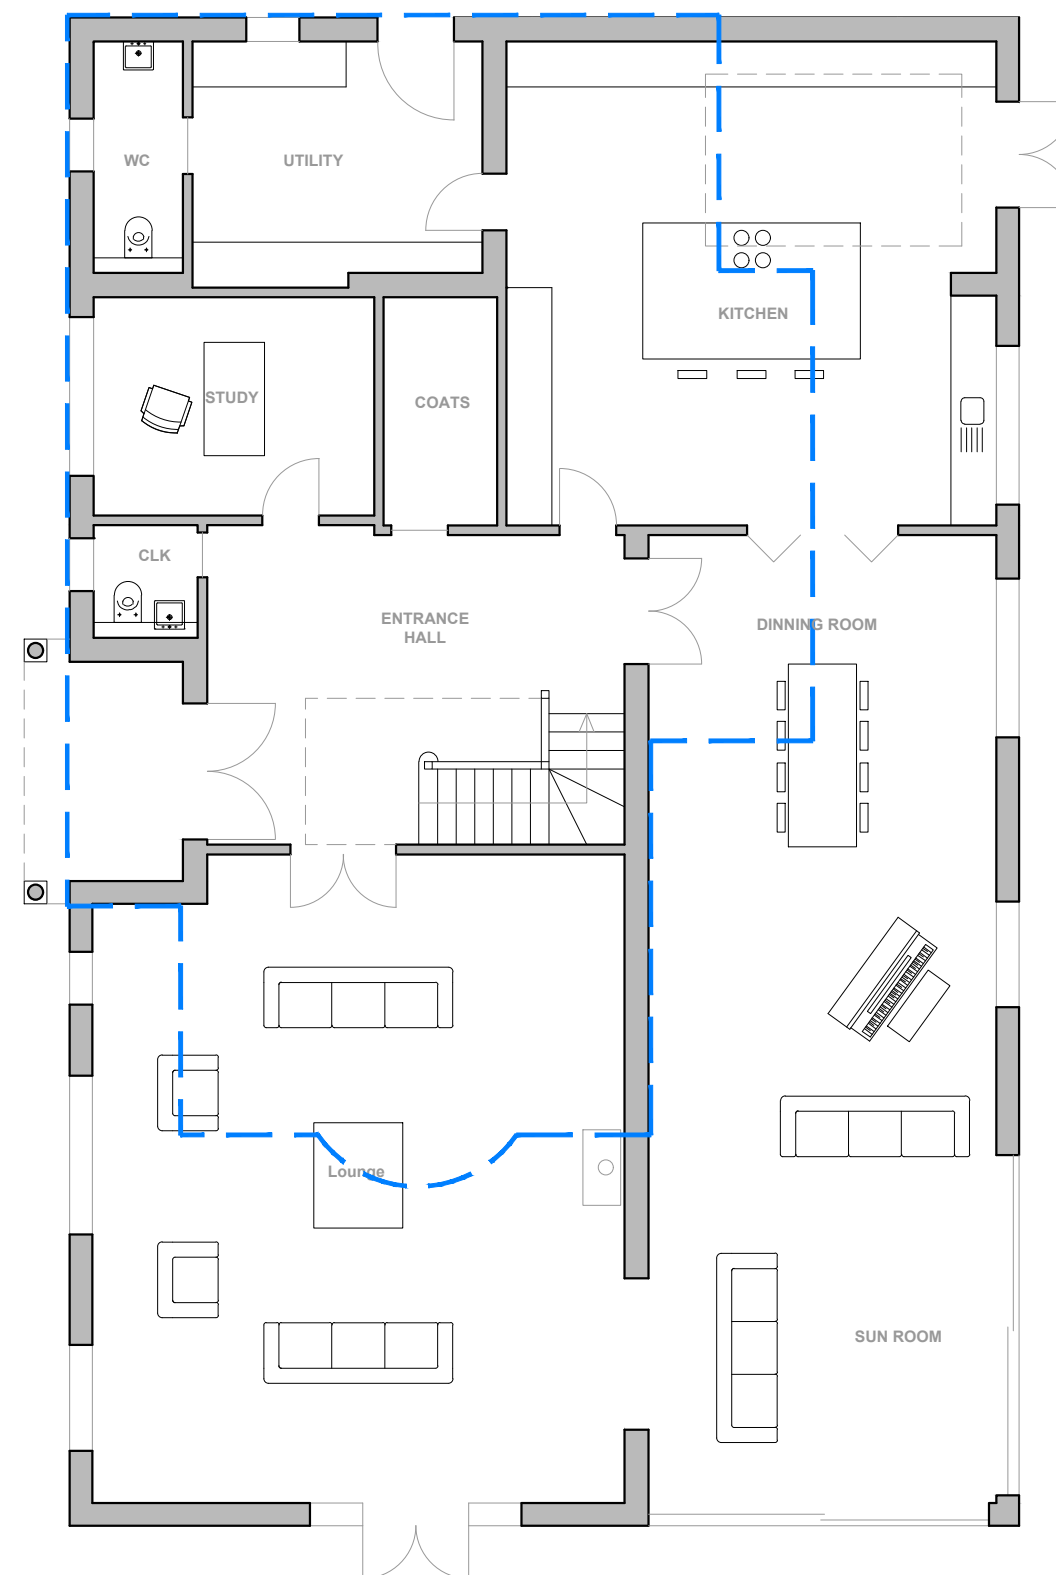

PROPOSED GROUND FLOOR

--- Existing outline

FLOOR PLANS
SCALE 1:100 @ a3

