

NOTES:

Dimensions to be checked on site before placing material orders or commencing work.

Contractor to verify latest issue of plans with **hda** projects for this project before starting works.

Any discrepancies shall be reported immediately.


Do not scale from these drawings except for planning purposes.
Use figured dimensions only.

Where applicable this drawing is to be read in conjunction with other consultants' drawings.

This drawing is the copyright of hda projects ltd.



East Elevation

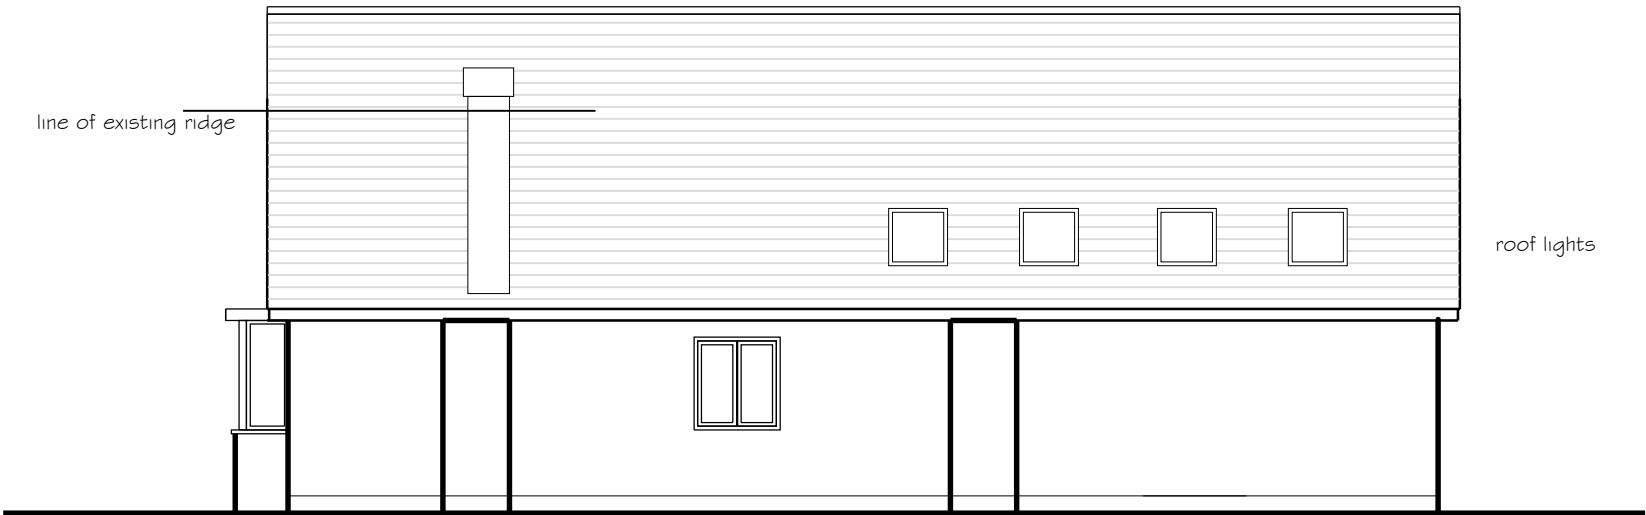

North Elevation


colour wash render to match existing



South Elevation



West Elevation

 

Rev	Date	Amendment
-----	------	-----------

hda projects

St Johns House - St Johns Street
Chichester - West Sussex - PO19 1UU

Tel: 07881287017
e-mail: hda.projects@talktalk.net

For
Mr+Mrs D Lindley

Project
April Cottage
Lidsey Road
Woodgate Chichester
PO20 3SU

Title
Elevations as Proposed

Date	Drawn	Scale	Checked
July 2021	wm	1 : 100 @ A3	
Job Number	Prefix	Drawing Number	Revision
2021 27	P	05	