

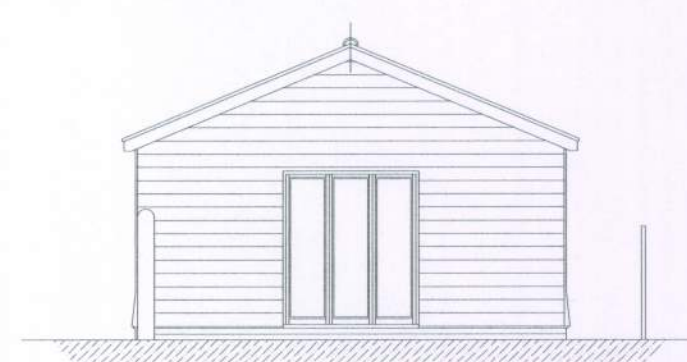


Note:
Do not Scale from this Drawing (except for planning approval).
All dimensions are in millimetres and to be checked on site.
All Dimensions relating to subcontractors or suppliers work must be checked and agreed between the main contractor and the sub-contractors and suppliers.

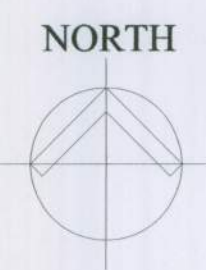


WEST ELEVATION - 1:100

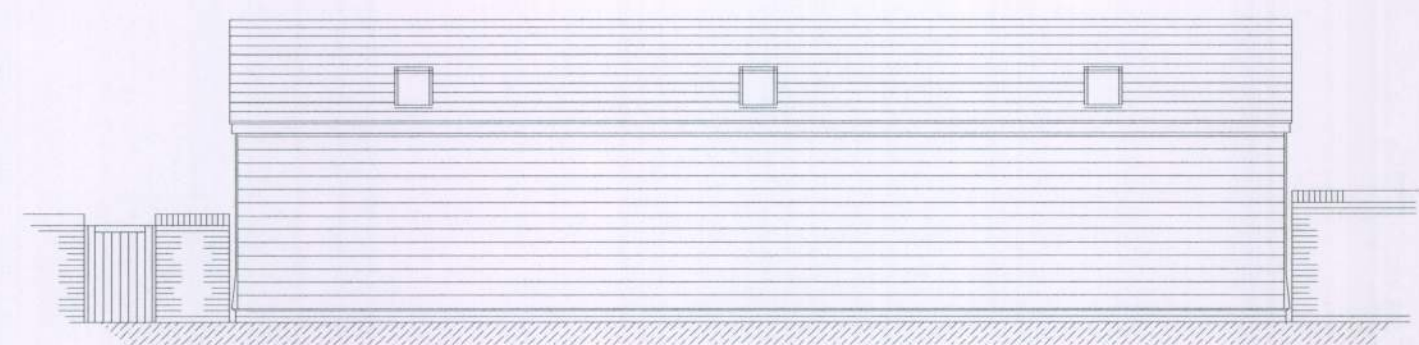


NORTH ELEVATION - 1:100




SOUTH ELEVATION - 1:100

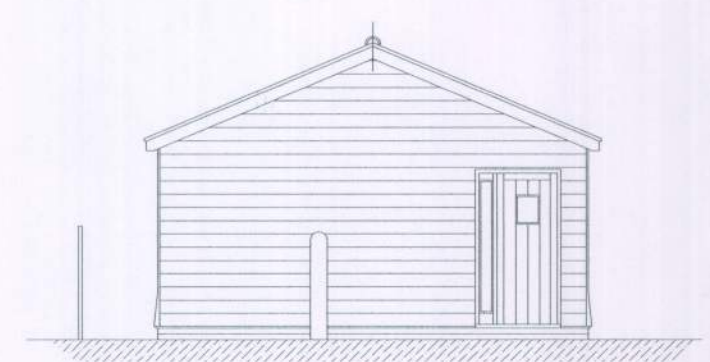


EAST ELEVATION - 1:100

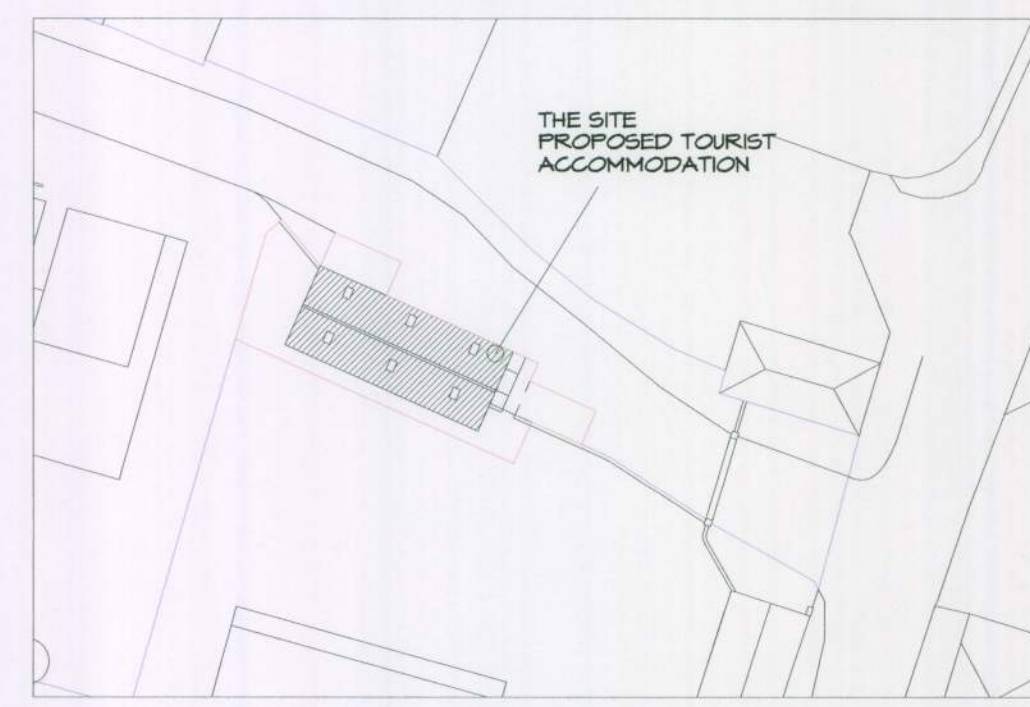


BLOCK PLAN - 1:500

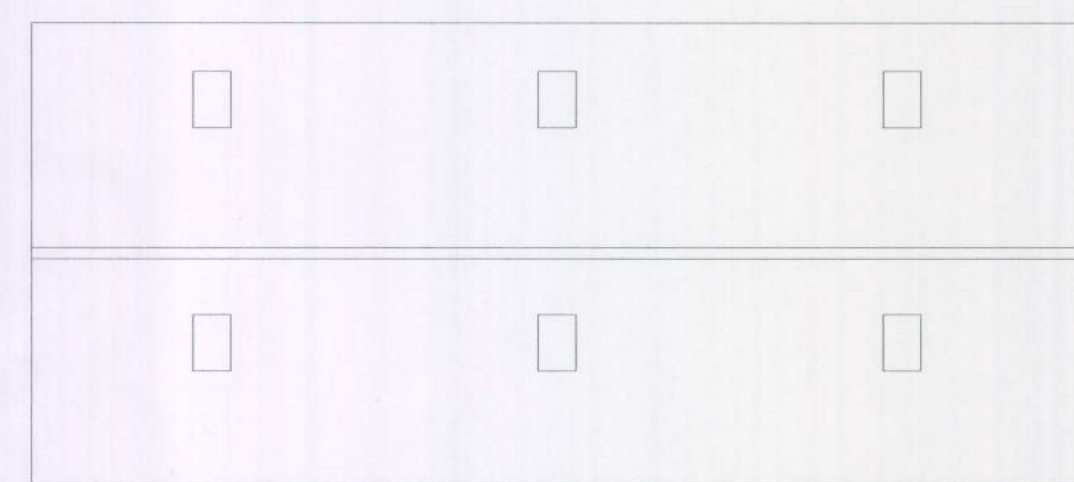


ROOF PLAN - 1:100

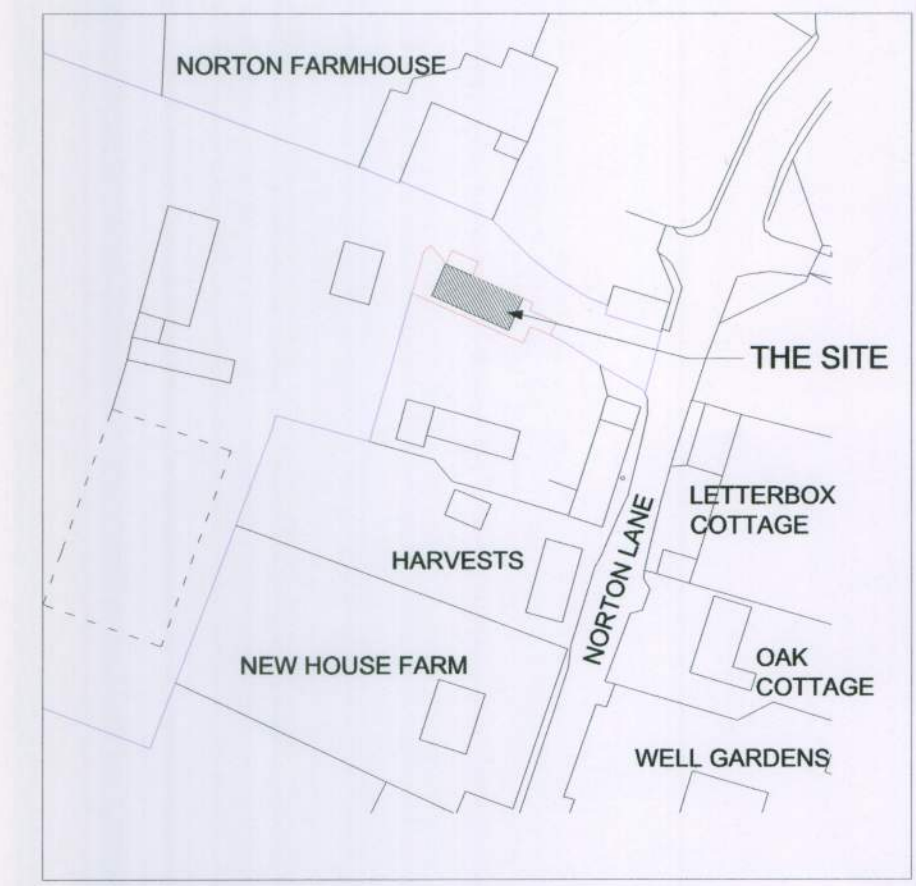

LOCATION PLAN - 1:1250

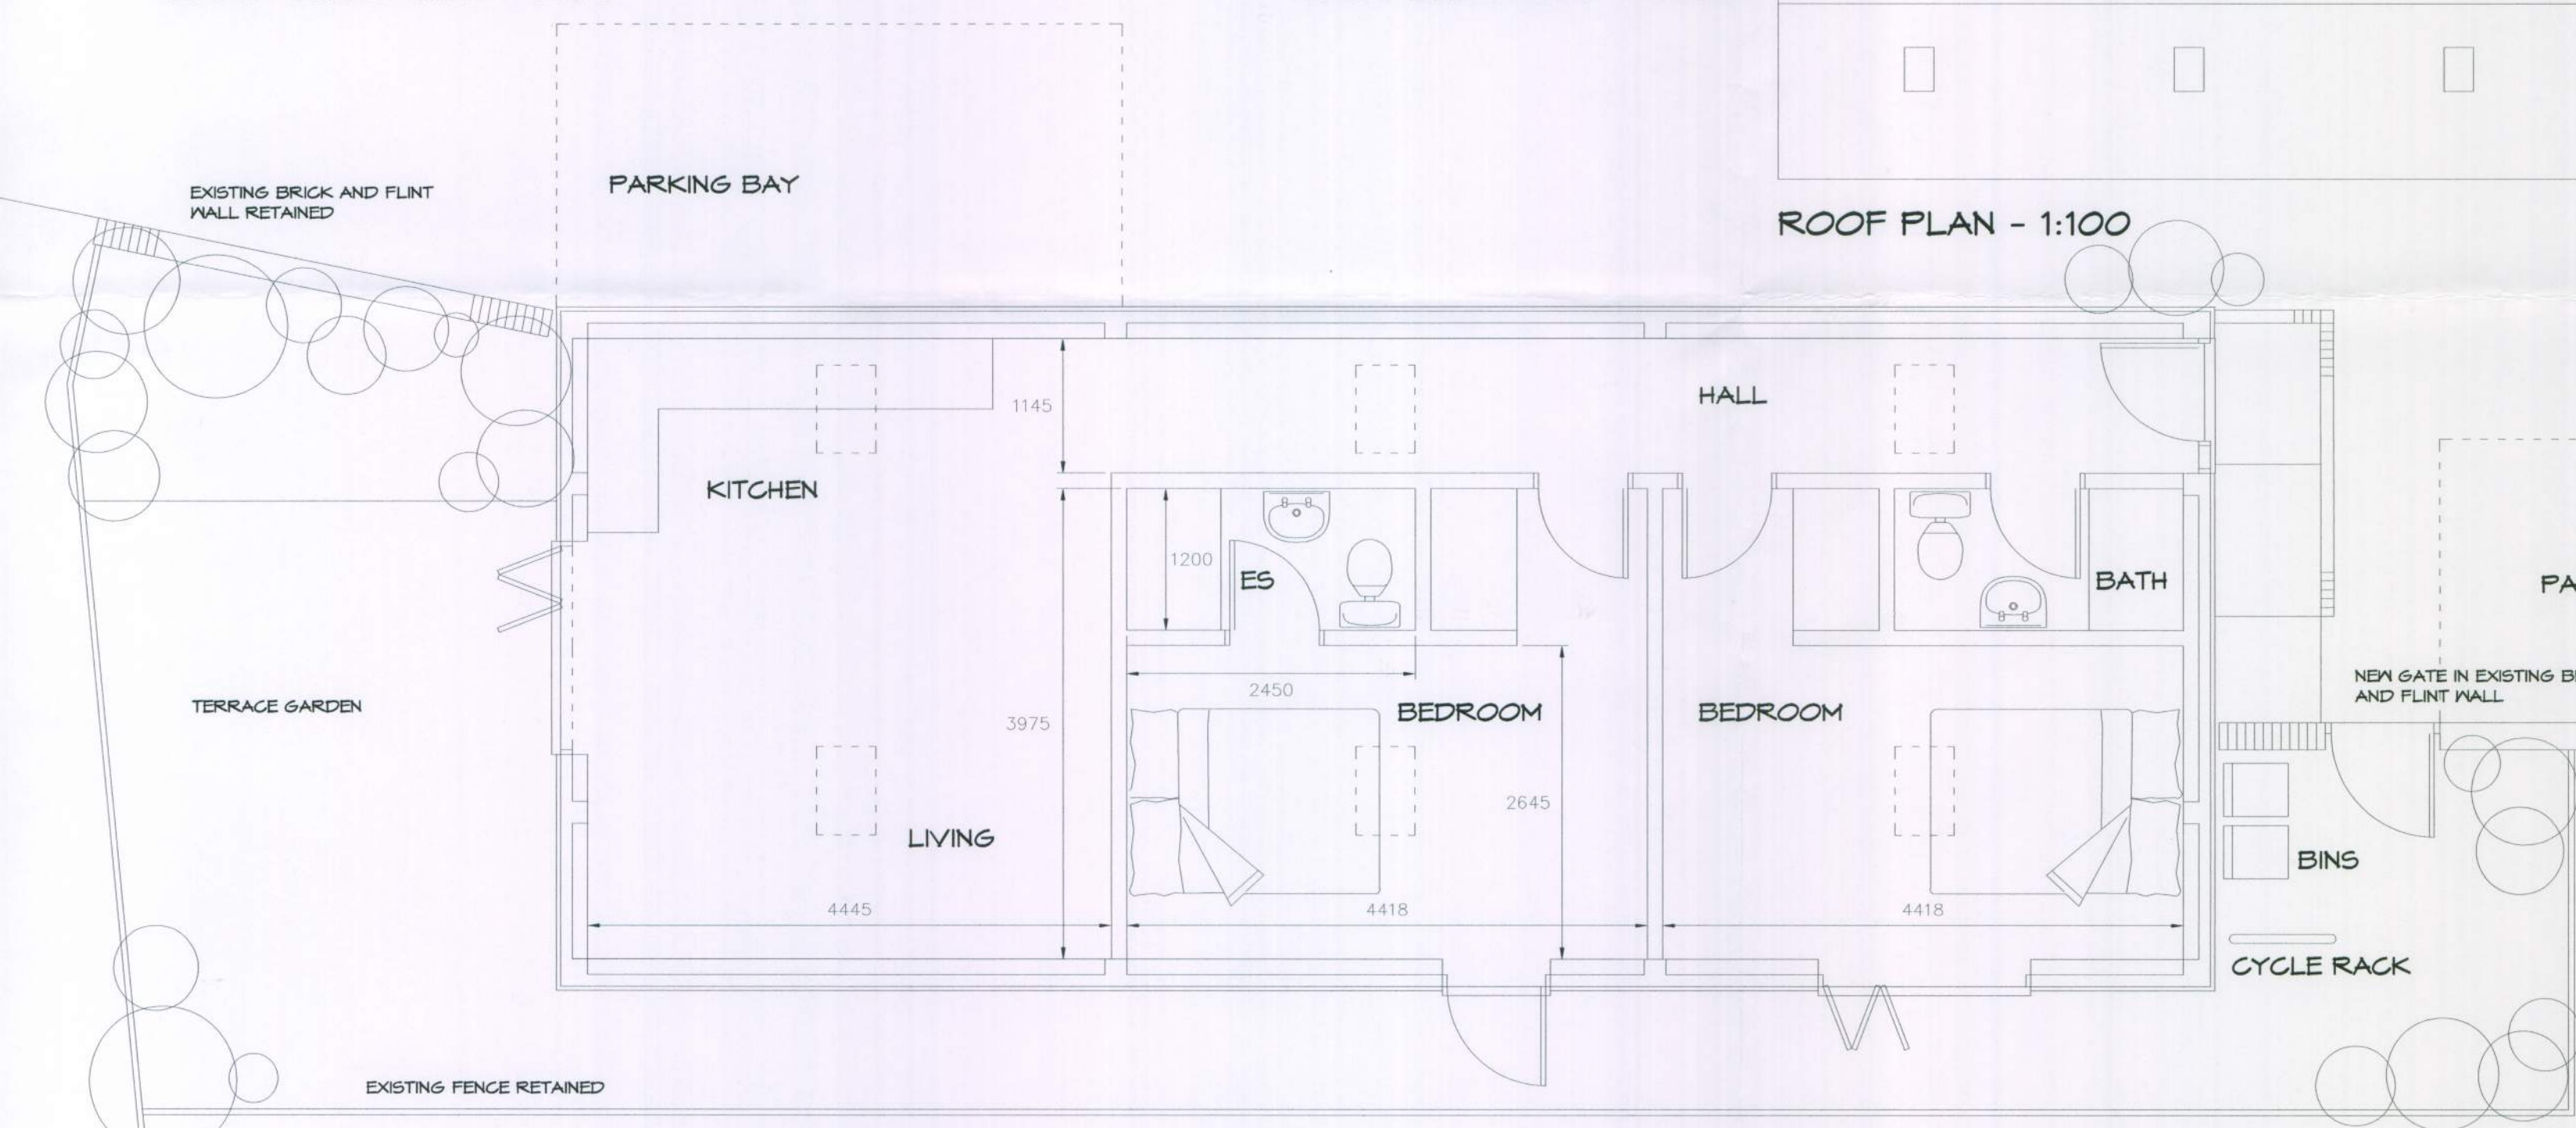

FLOOR PLAN 1:50

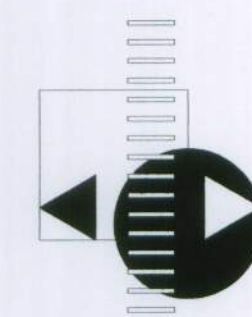

**WATKINS WOOD
SURVEYORS**
37 North Street
Emsworth
Hampshire PO10 7DA
Tel : (01243) 371956
Fax : (01243) 379009
admin@watkinswoodsurveyors.co.uk

PROPOSED TOURIST UNIT
THE IMPLEMENT STORE
NEW HOUSE FARM, NORTON LANE
Mr R May

Drawn by:	MJW	Checked by:	AA
Scale:	Various	Date:	Oct 10
Job No:	4185	Drawing:	FL01

Conversion of Implement Store to Tourist Accommodation