



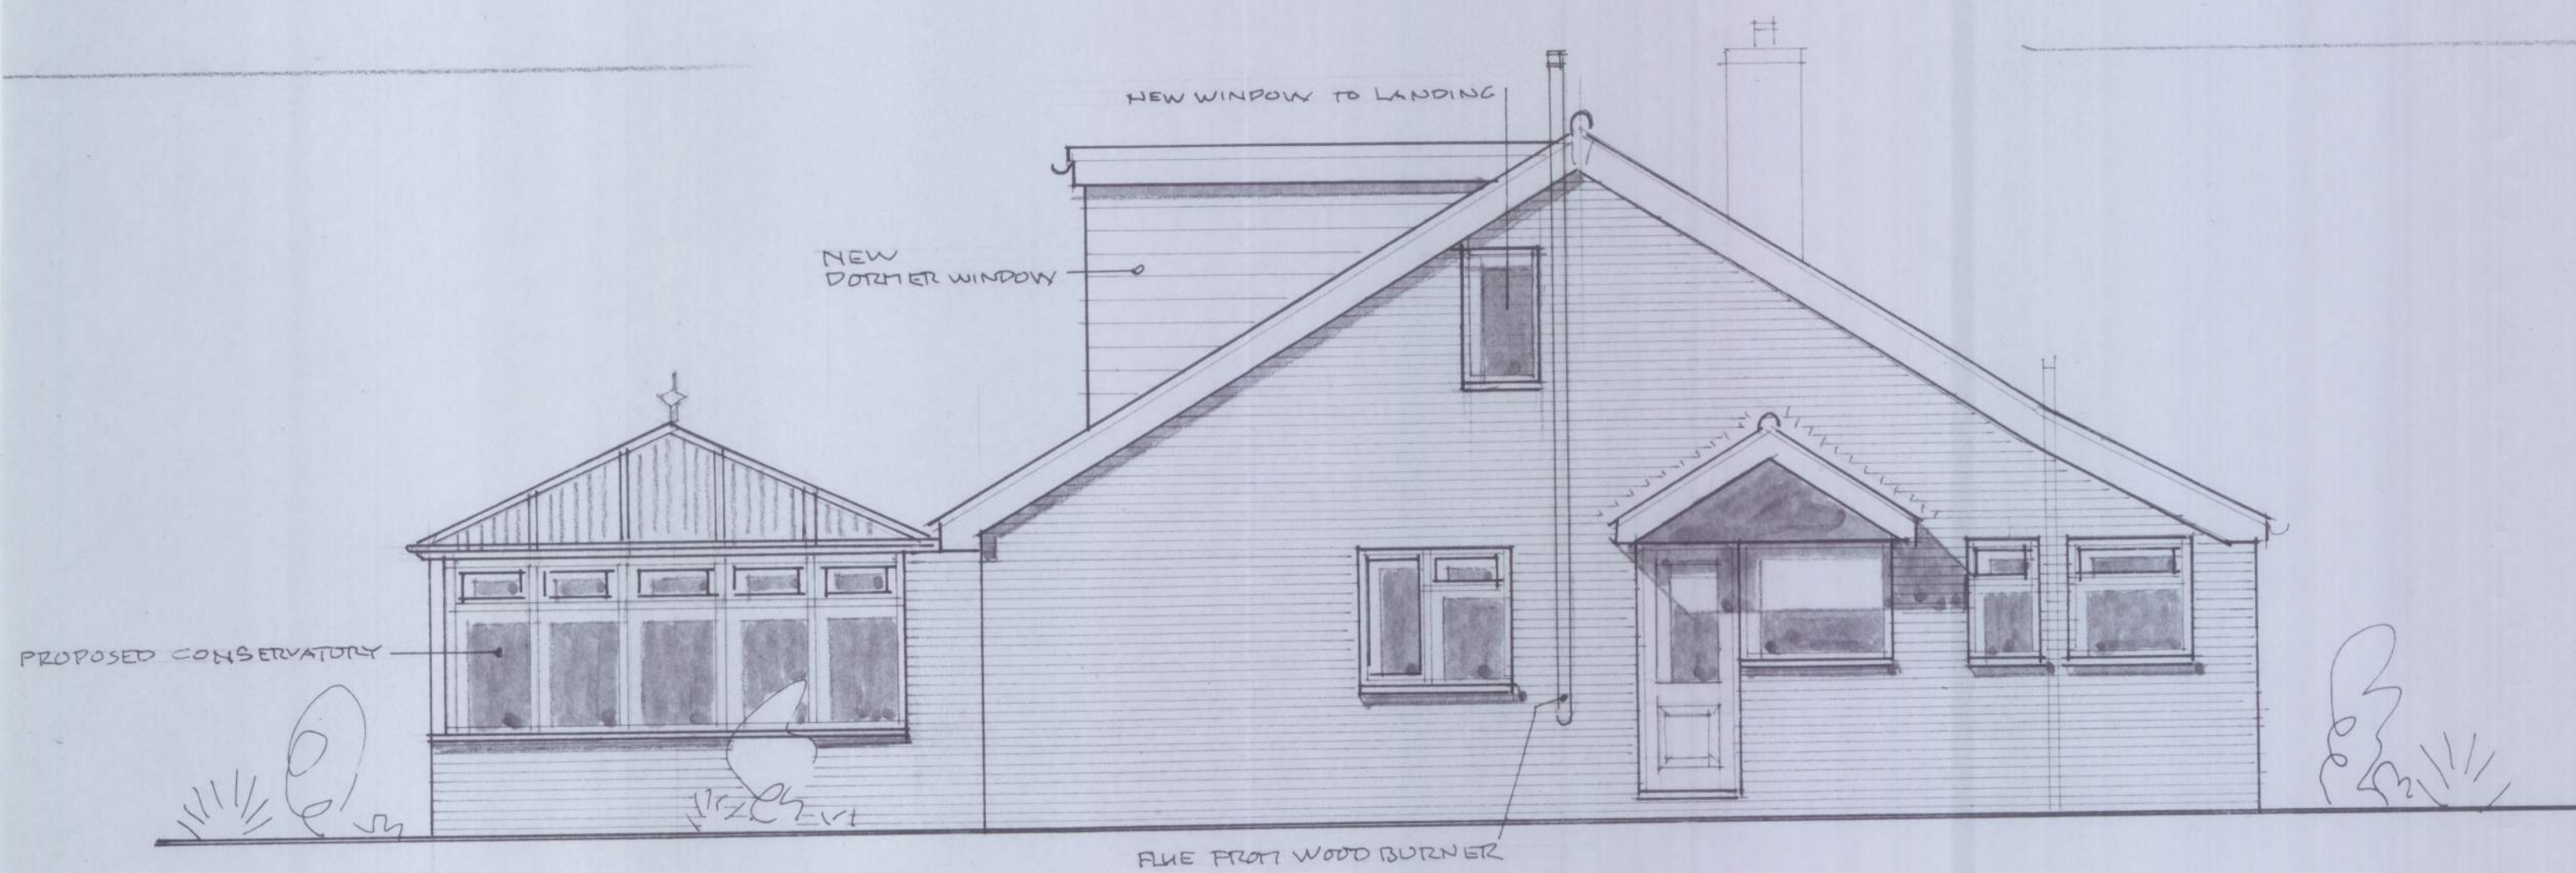


SIDE ELEVATION




REAR ELEVATION

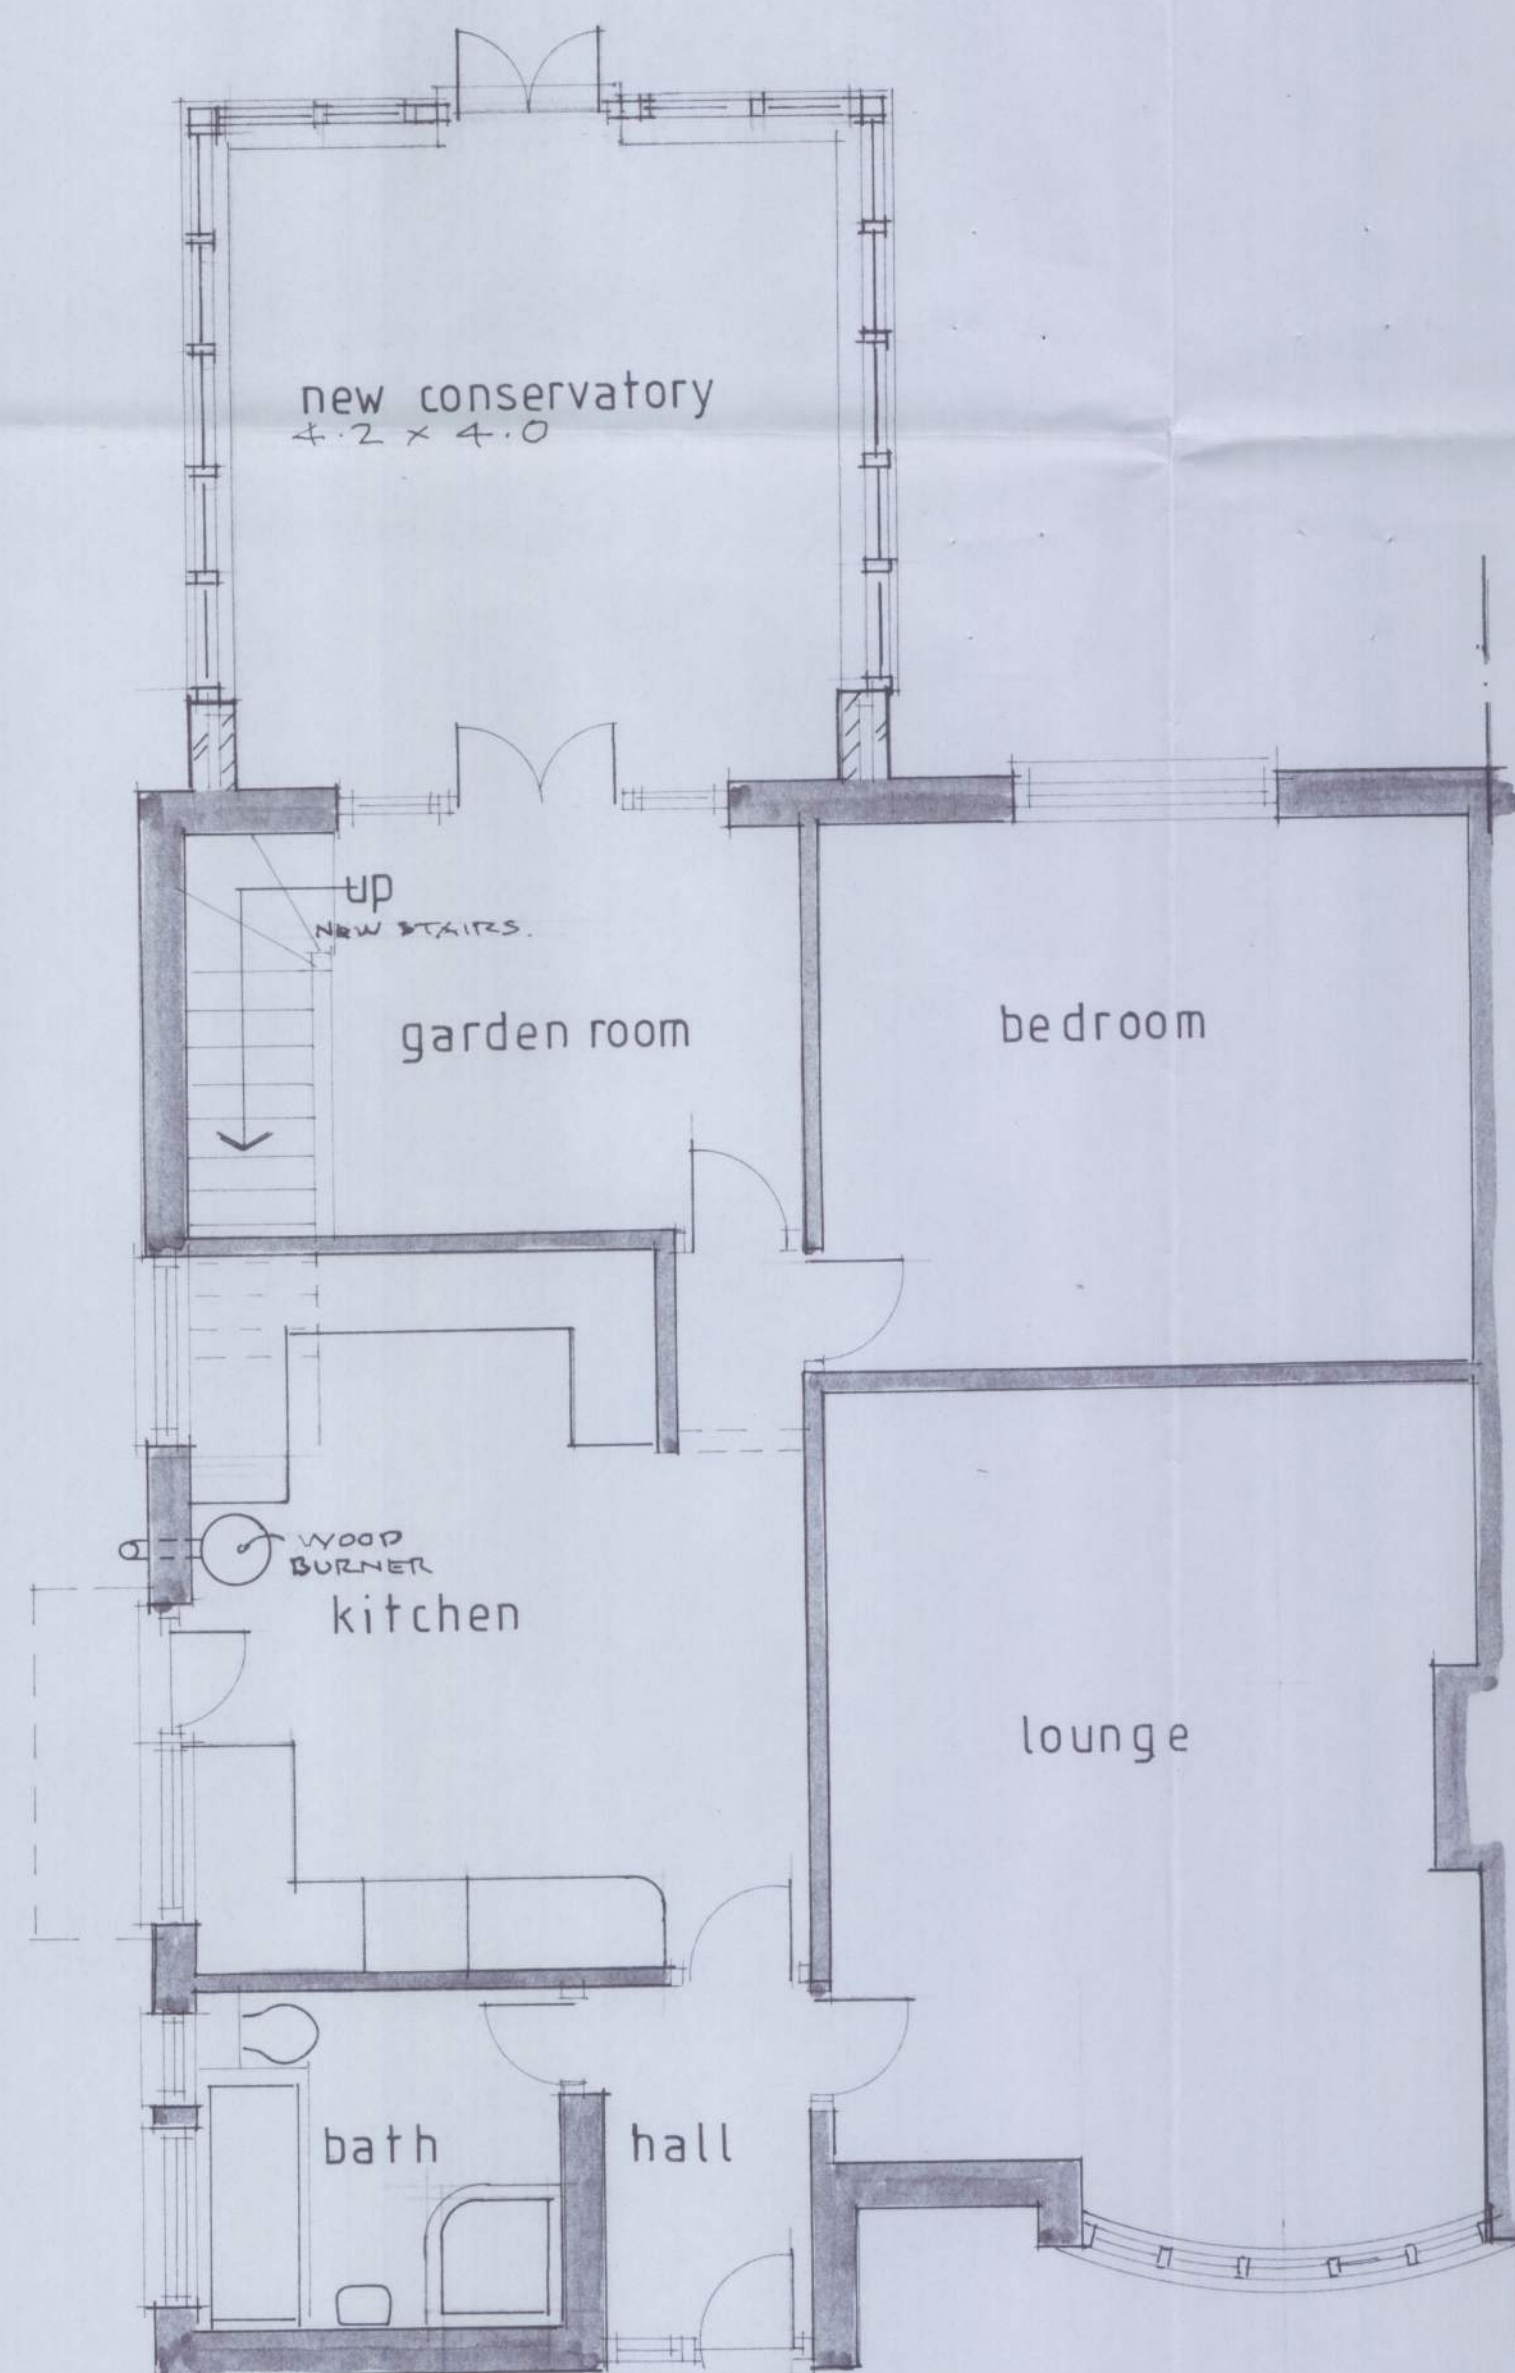

GROUND FLOOR PLAN 1:50

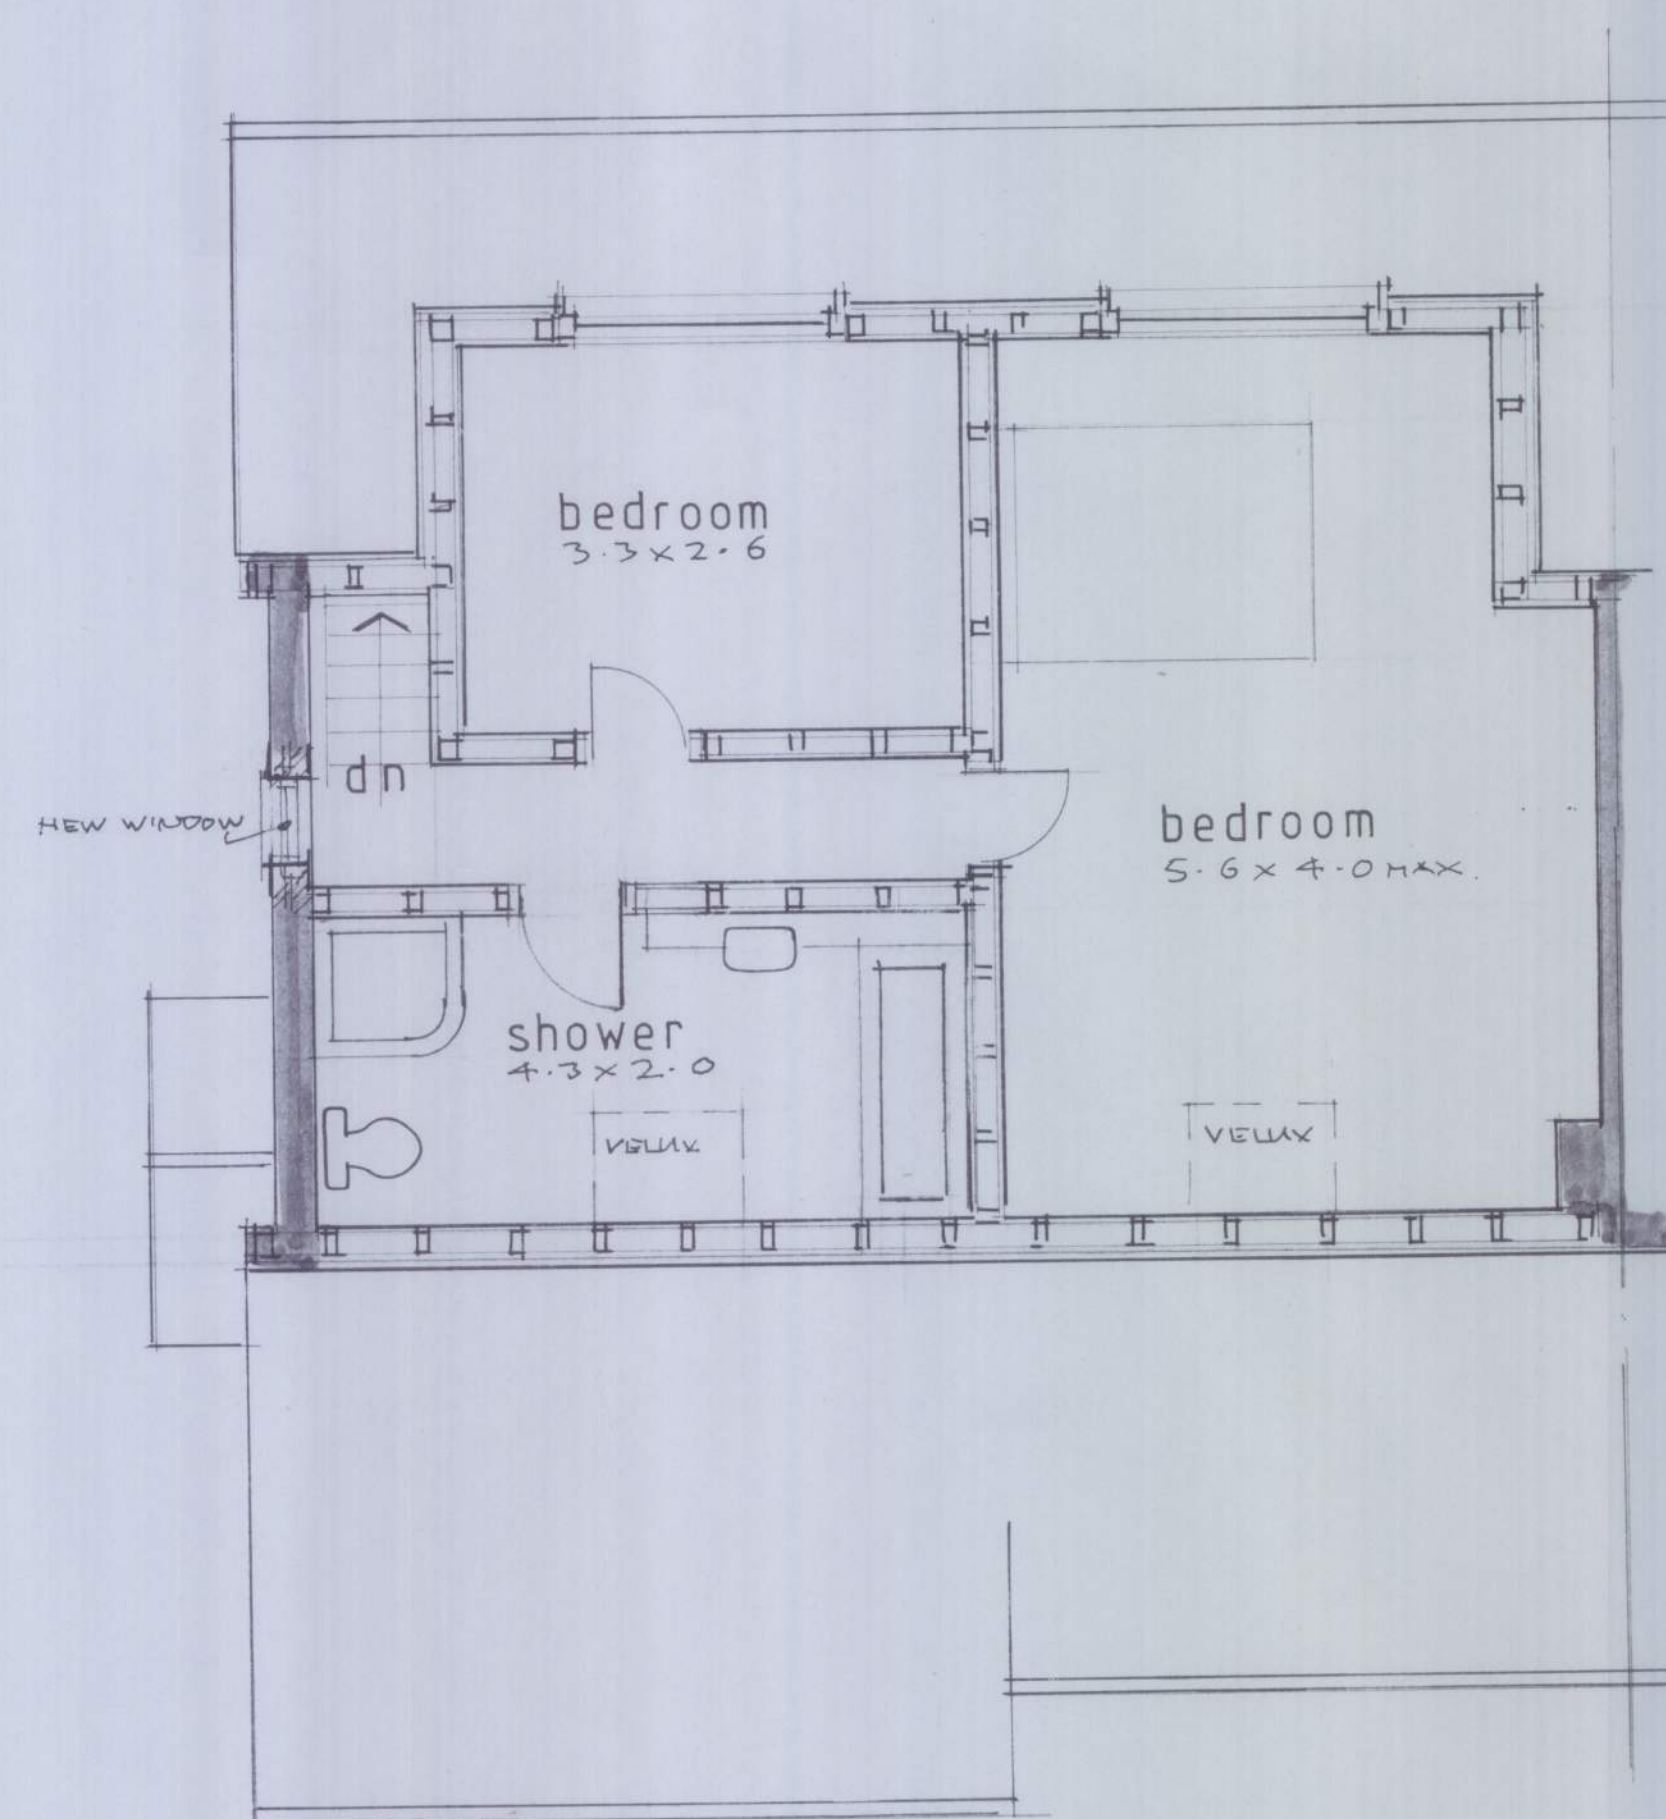

FIRST FLOOR PLAN

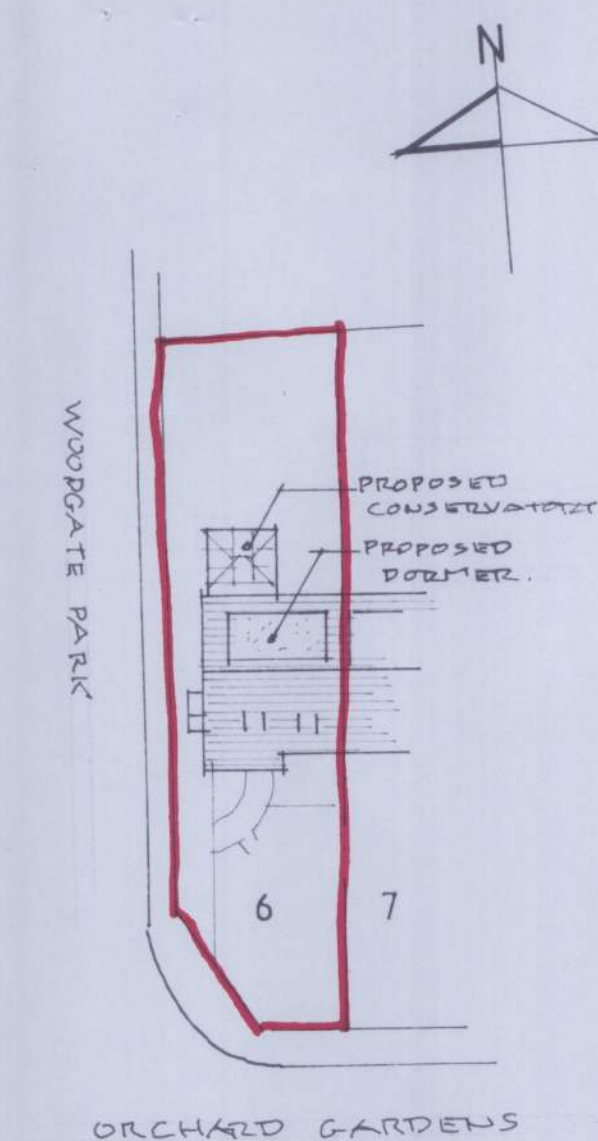

SITE PLAN 1:500

ARCHITECTS REVISIONS		11/11
No.	Revisions	Date

O'NEILL
ARCHITECTURAL SERVICES
 16 Grosvenor Road, Donnington,
 Chichester, West Sussex. PO198RX.
 Telephone: [01243] 531333

Client:
Mrs. L. DUTTON

Project:
LOFT CONVERSION & CONSERVATORY
6 ORCHARD GARDENS,
WESTERGATE,

Drawing:
DESIGN PROPOSALS
 plans & elevations

Drawn by: P. O'NEILL	Date: NOVEMBER, 2011
Scale/s: 1:50, 1:500	
Drg. no. 1141/03	Rev. A