



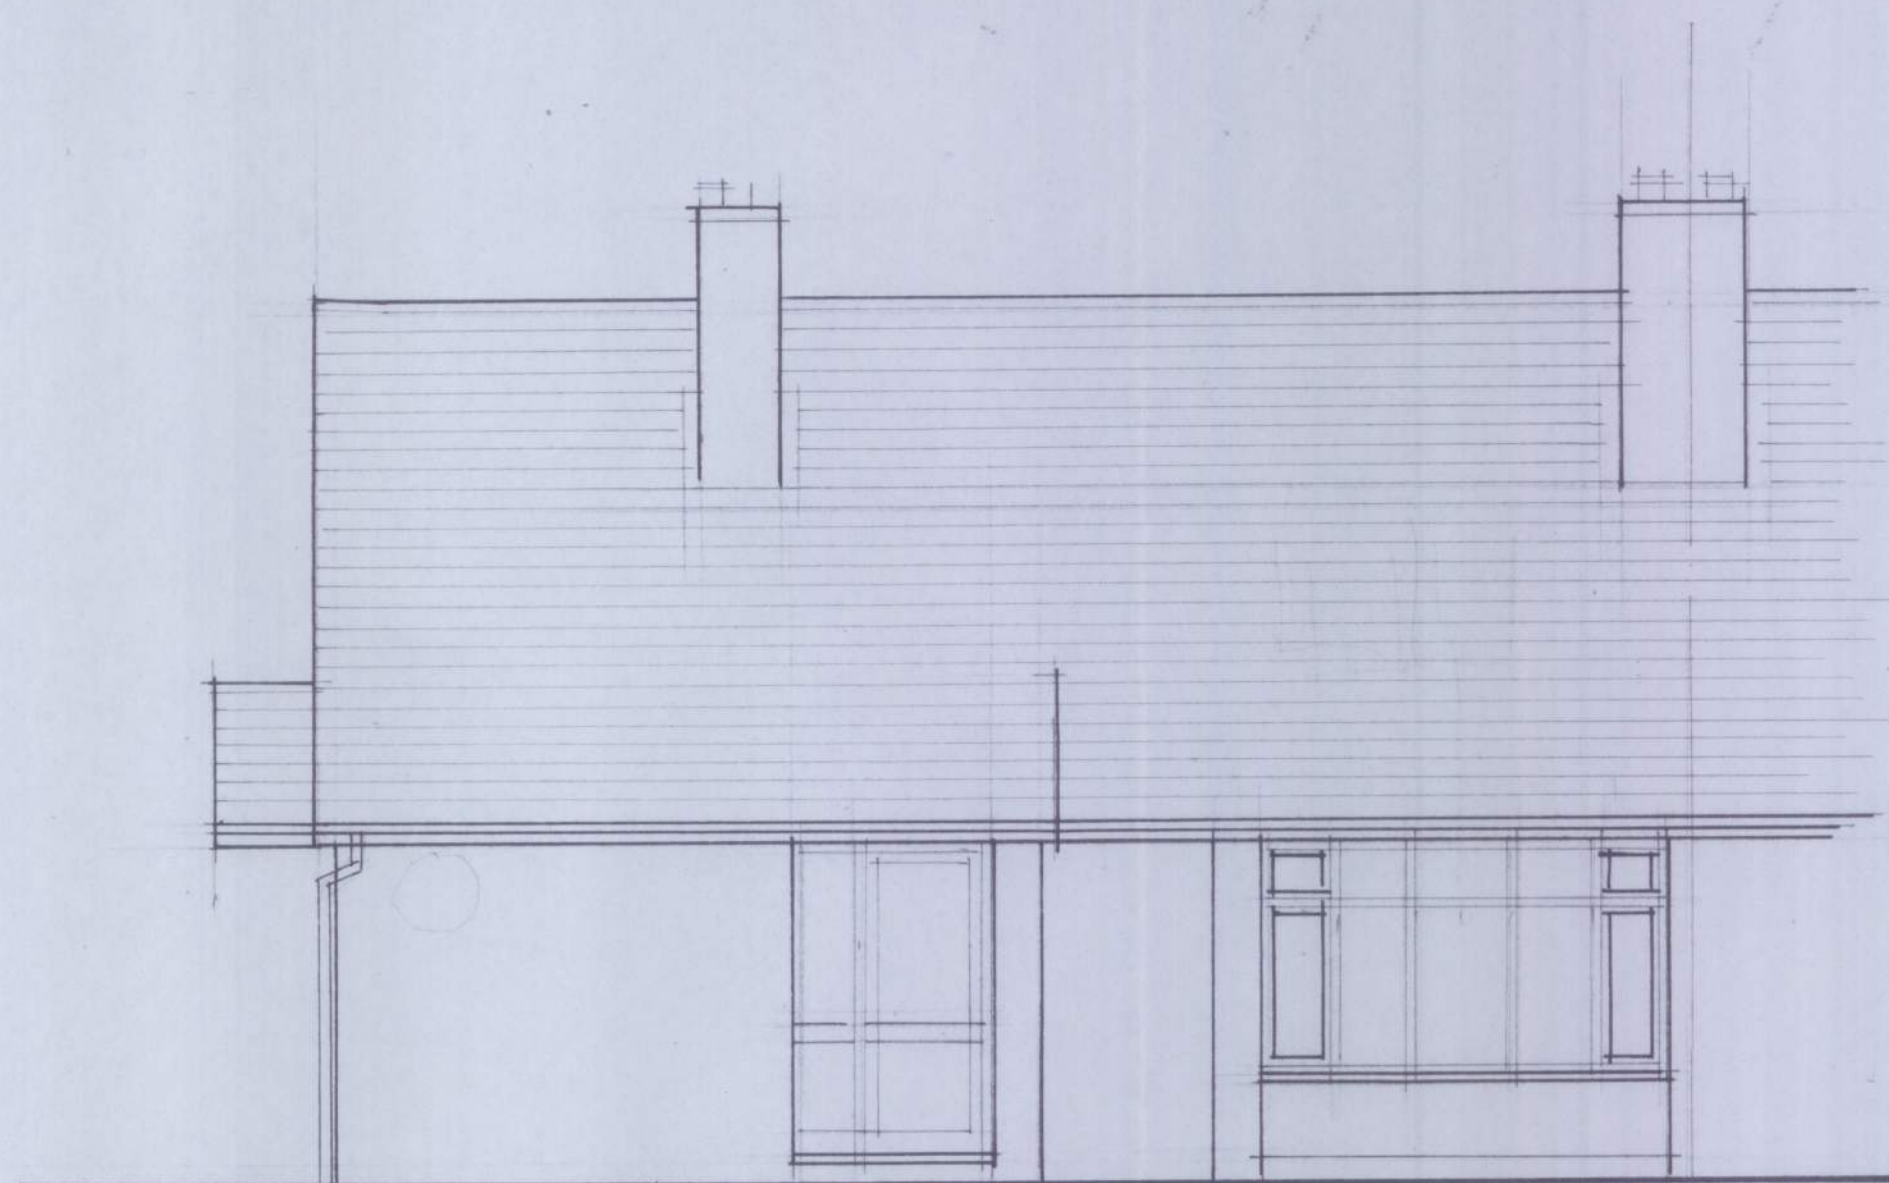


FRONT ELEVATION

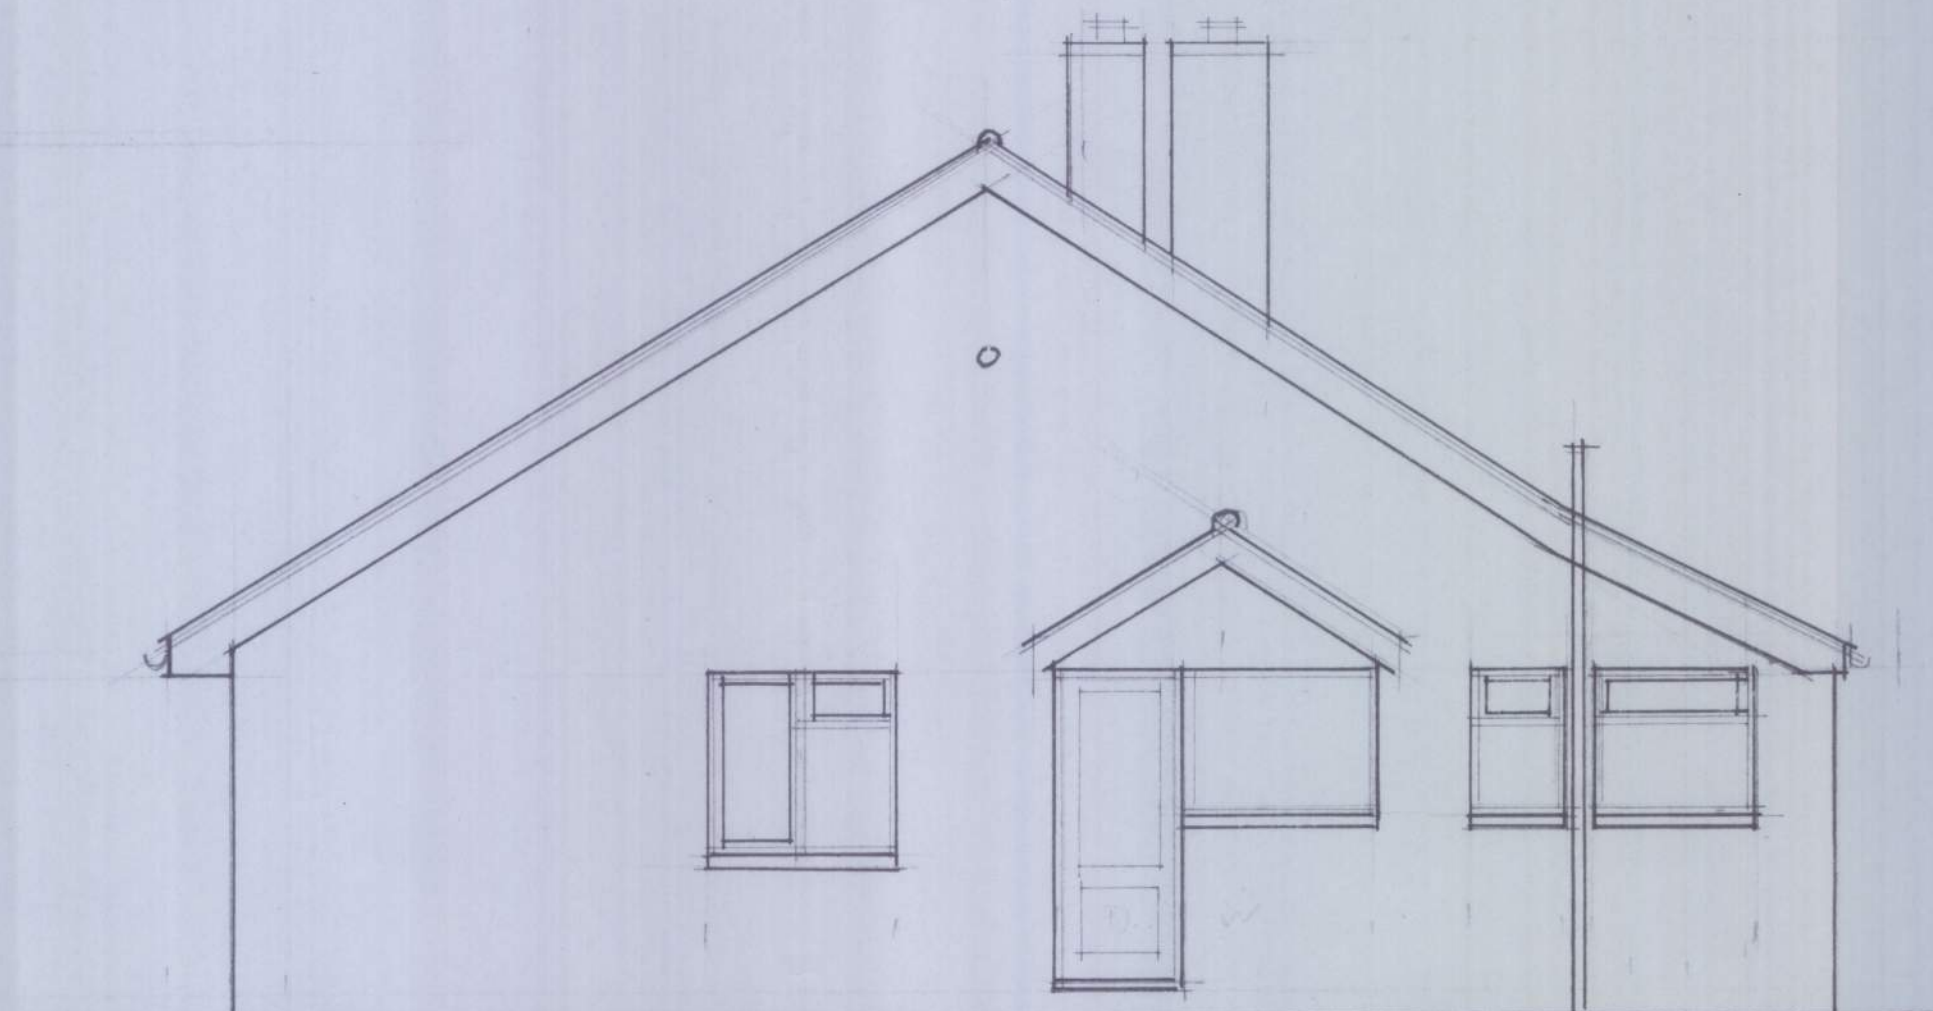


SIDE ELEVATION




REAR ELEVATION

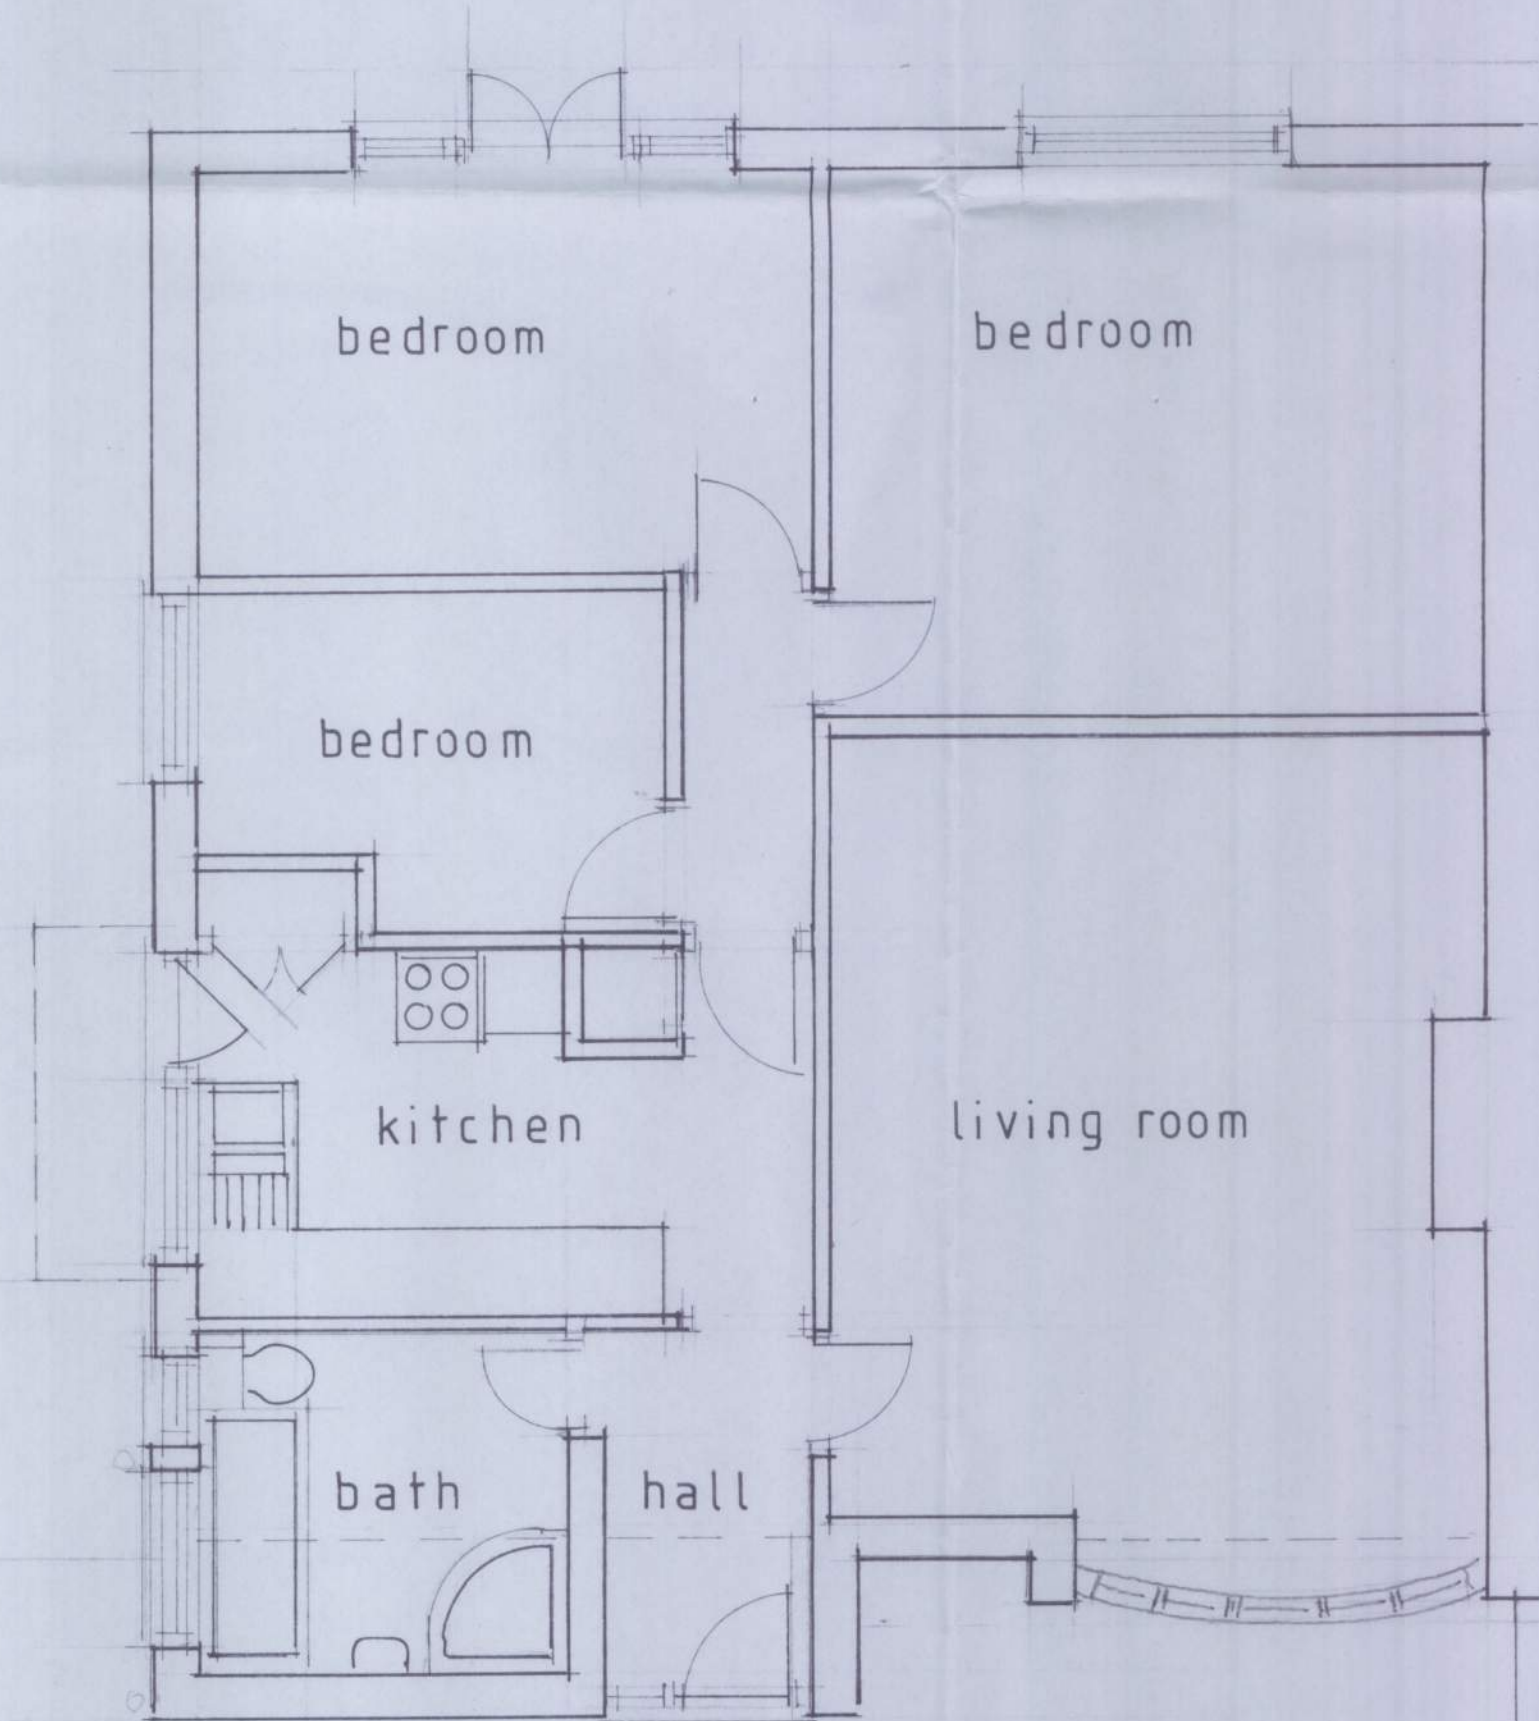

GROUND FLOOR PLAN 1:50

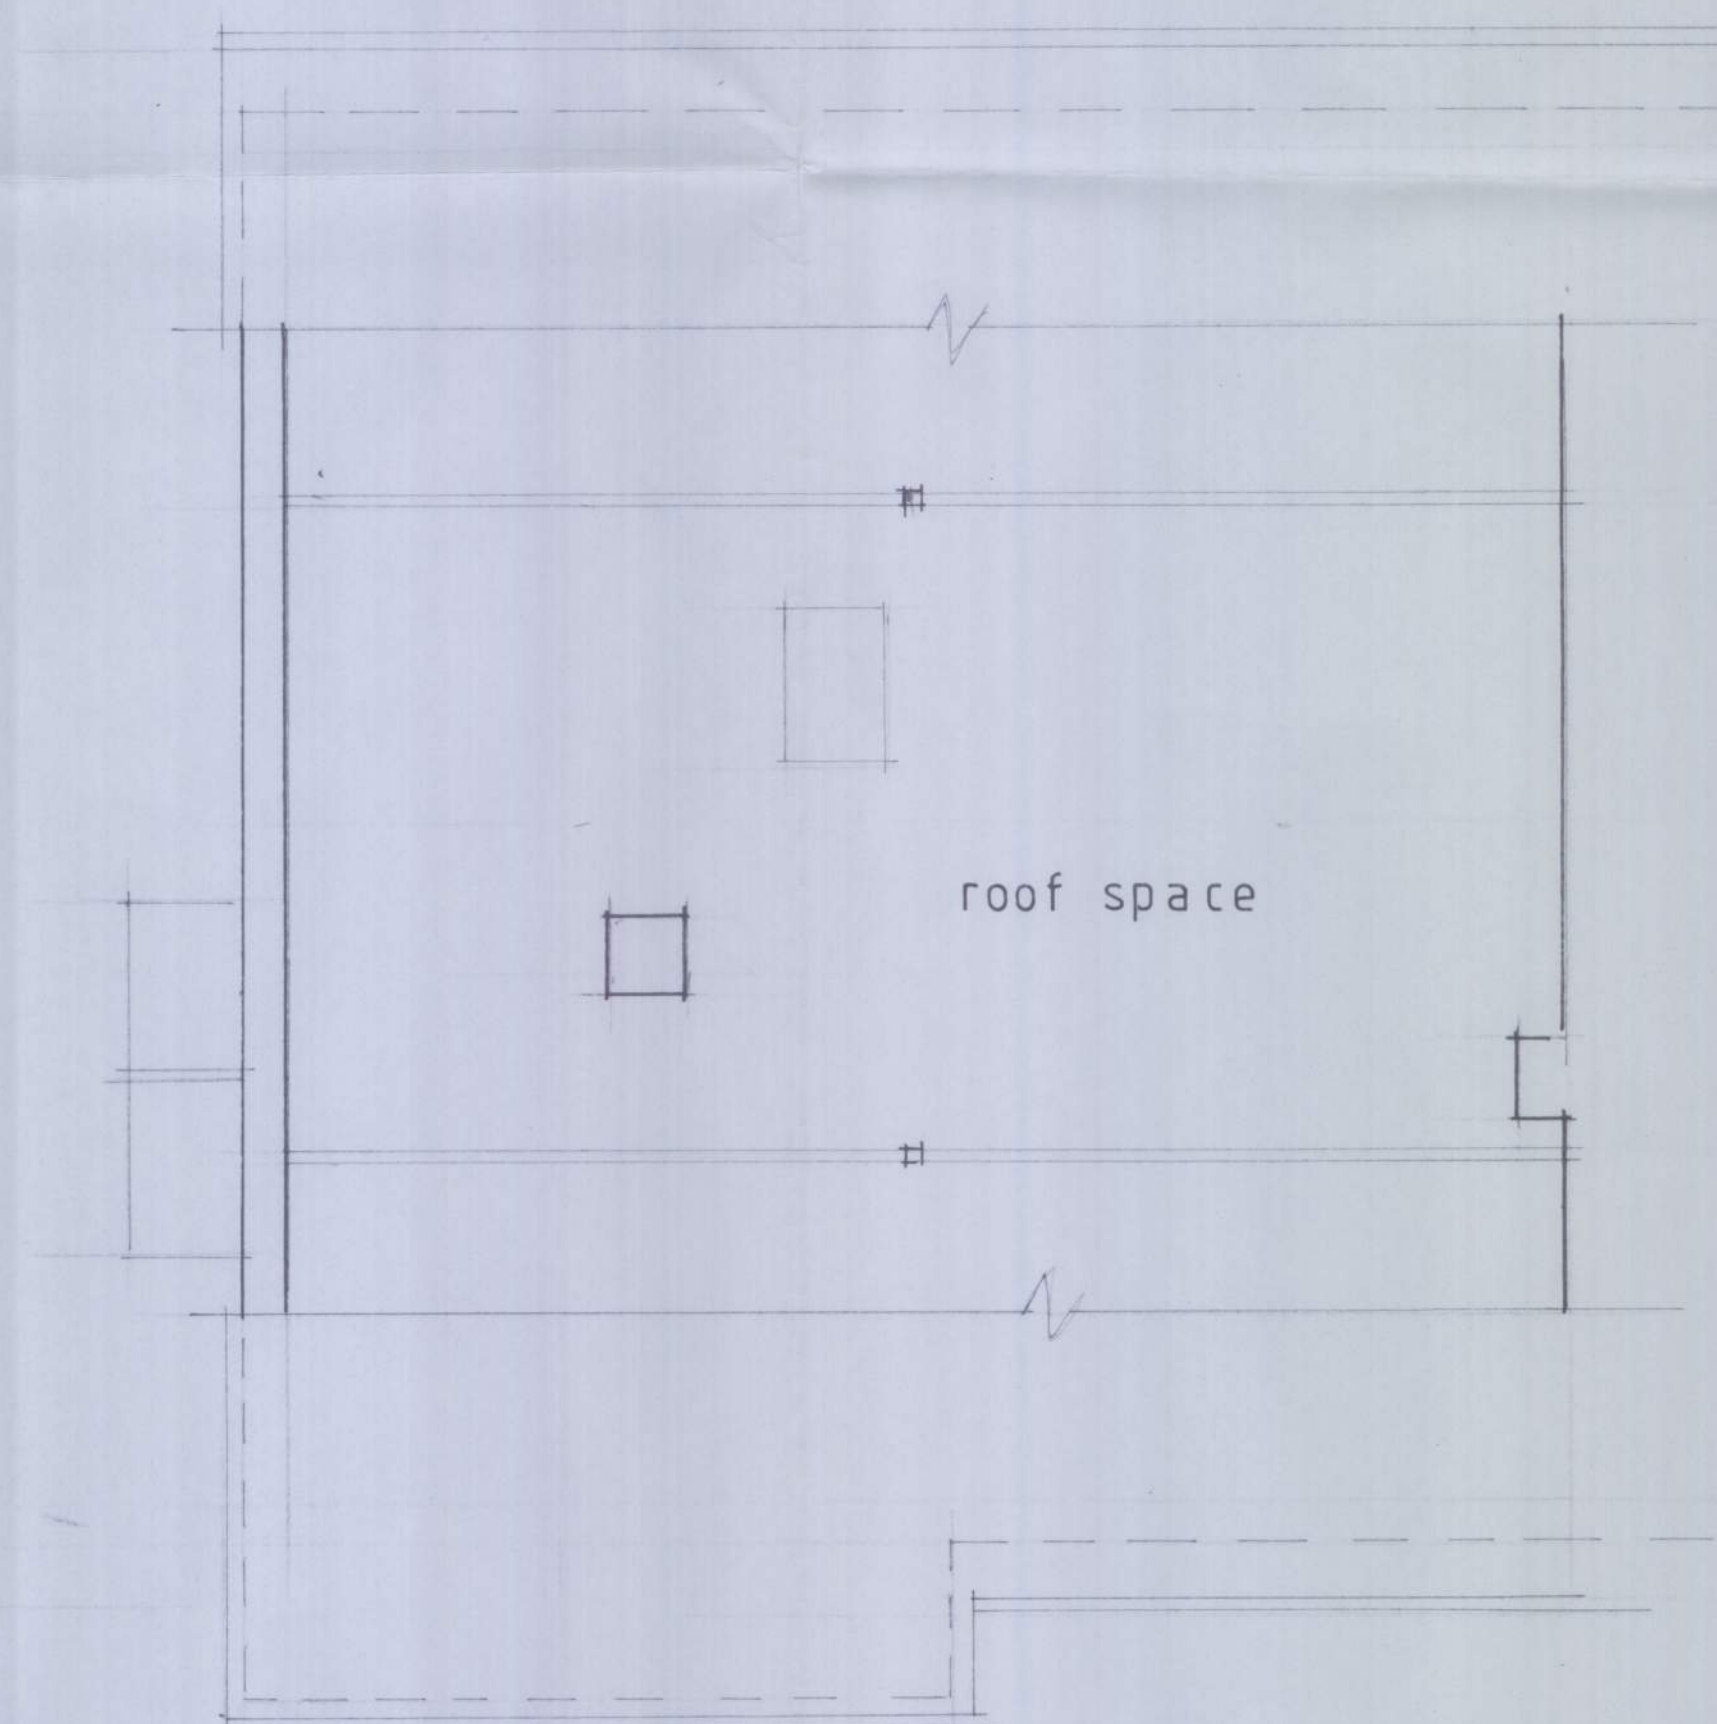

LOFT PLAN

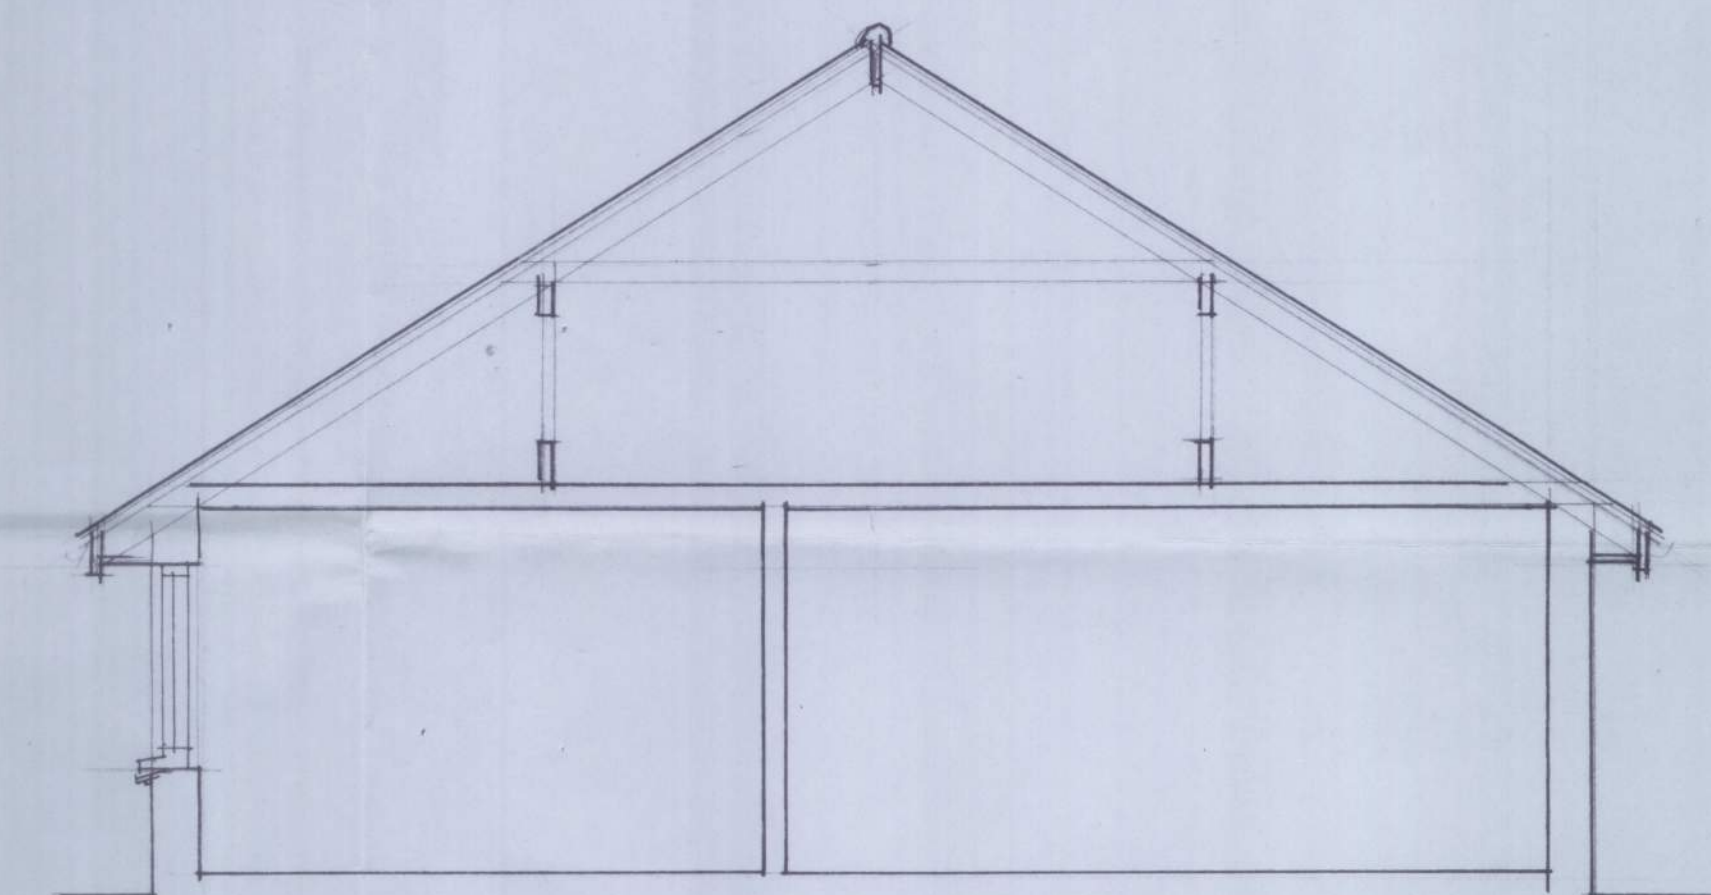

SECTION

O' NEILL
ARCHITECTURAL SERVICES
16 Grosvenor Road, Donnington,
Chichester, West Sussex. PO198RX.
Telephone: [01243] 531333

Client:
Mrs. L. DUTTON

Project:
**6 ORCHARD GARDENS,
WESTERGATE,
WEST SUSSEX.**

Drawing:
SURVEY AS EXISTING

Drawn by: P.O' NEILL Date: OCTOBER 2011

Scale/s:
1:50

Dwg.no. 1141 / 01 Rev.