




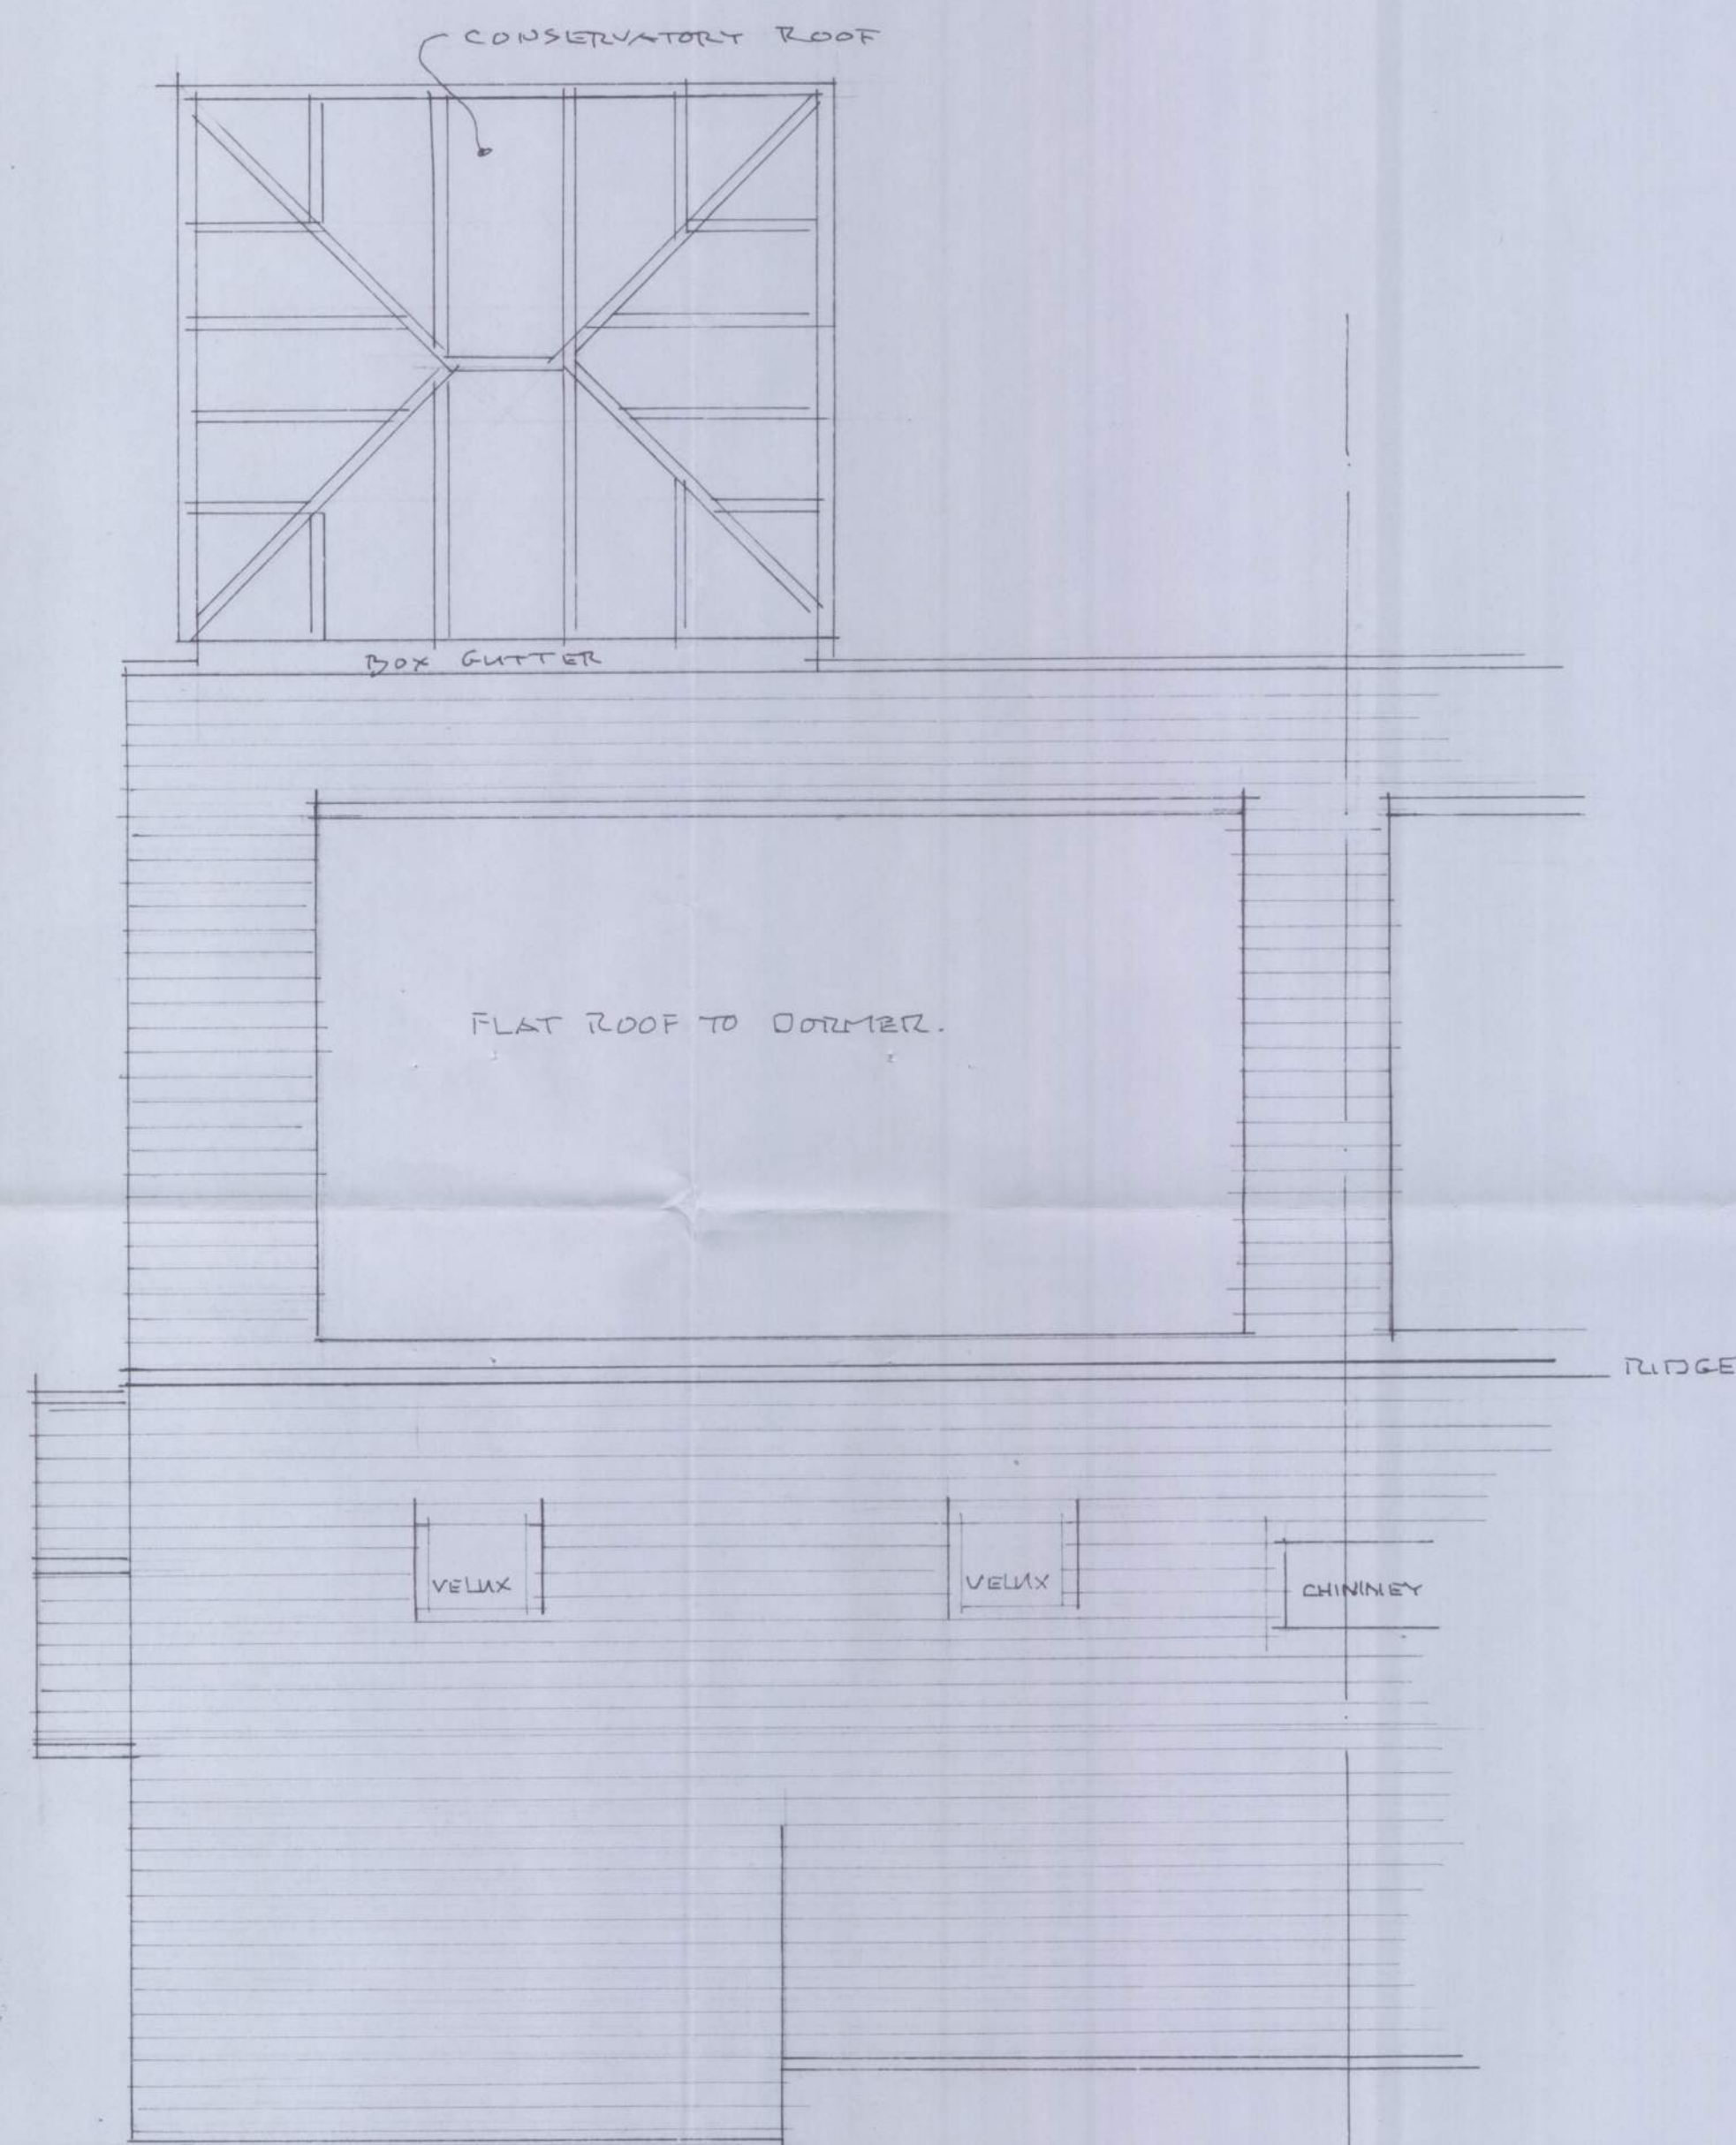

PROPOSED ROOF PLAN 1:50

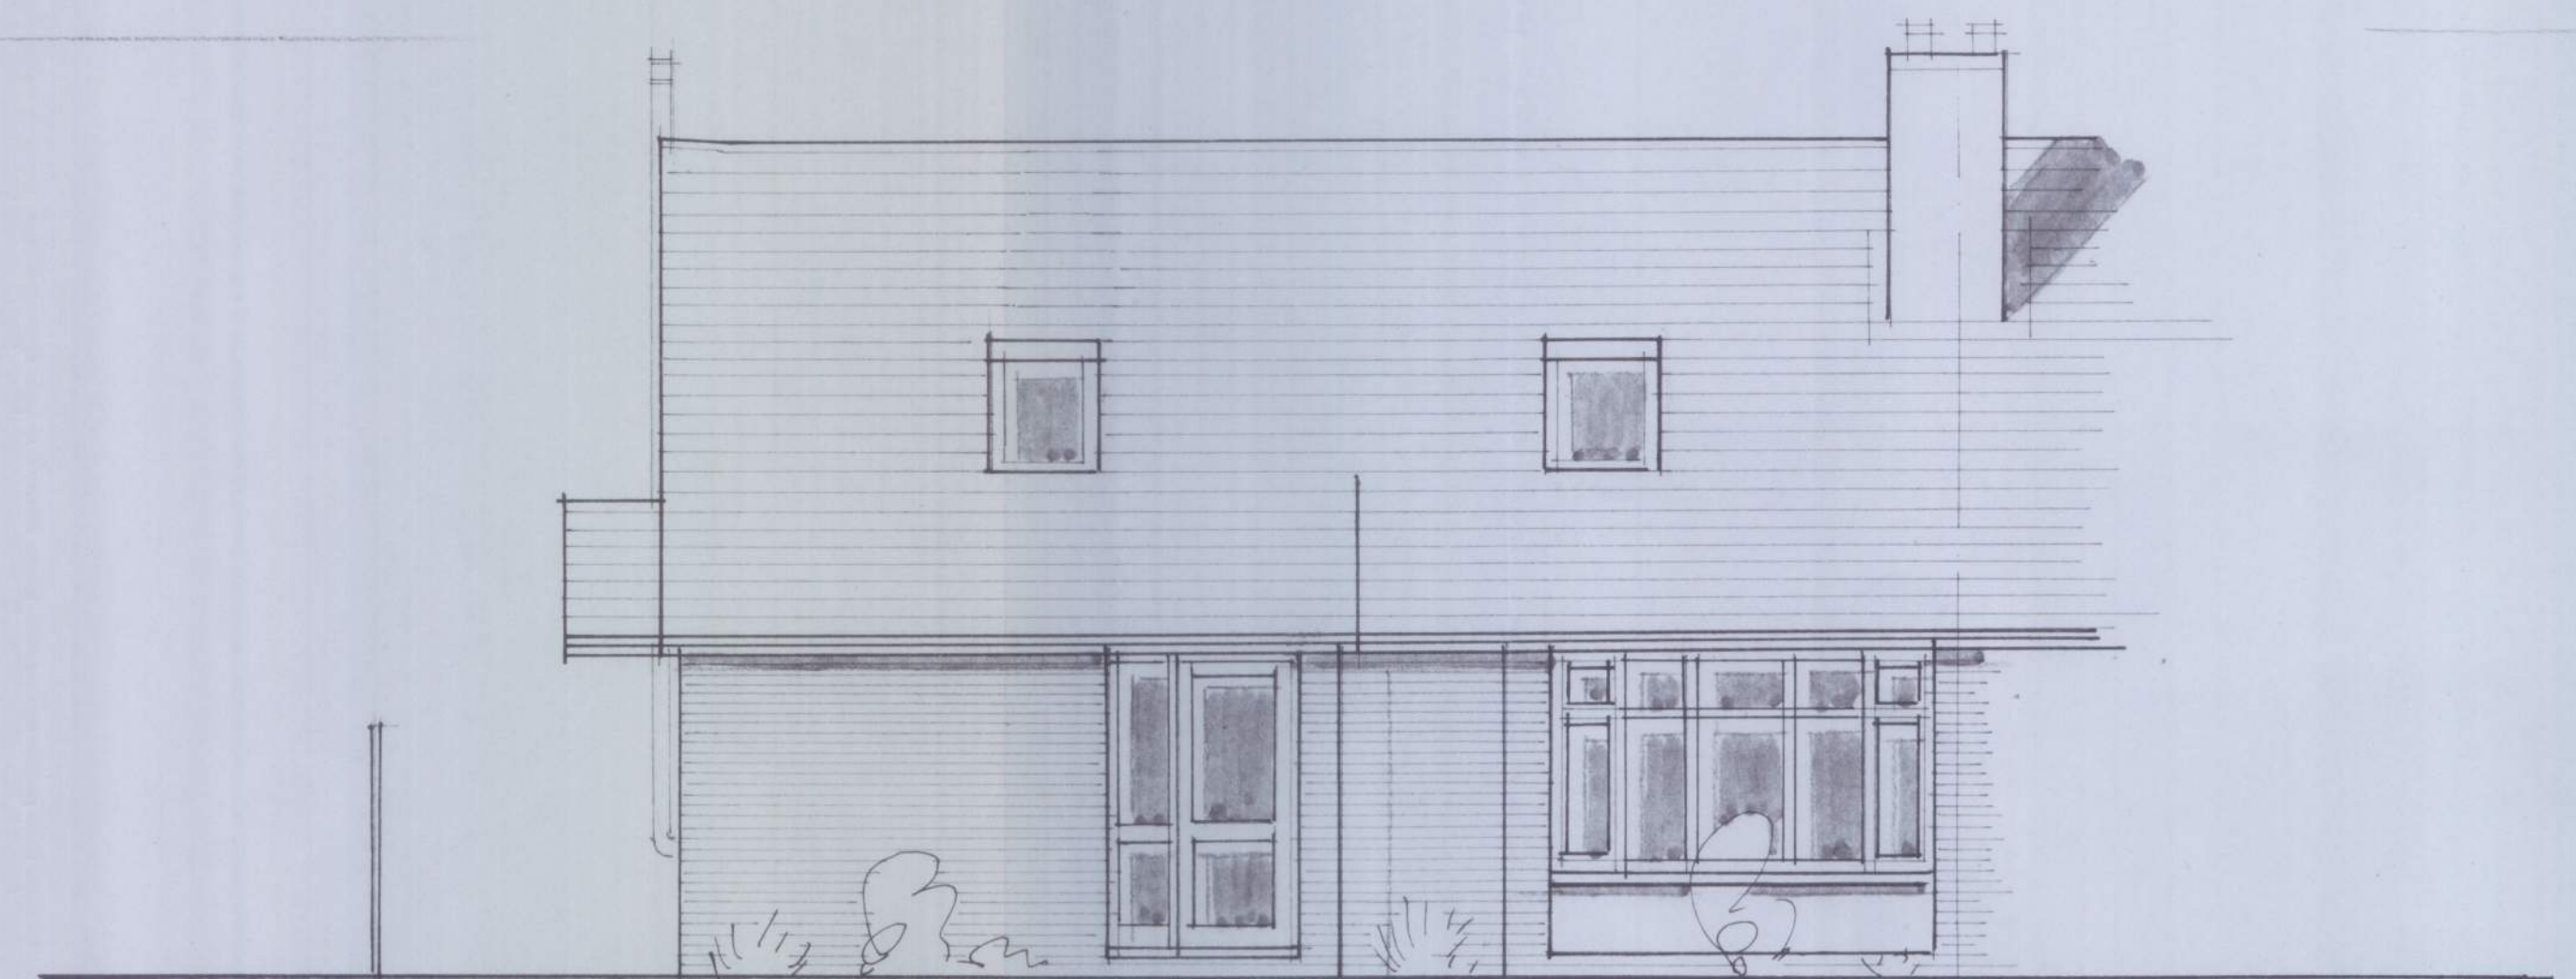

FRONT ELEVATION

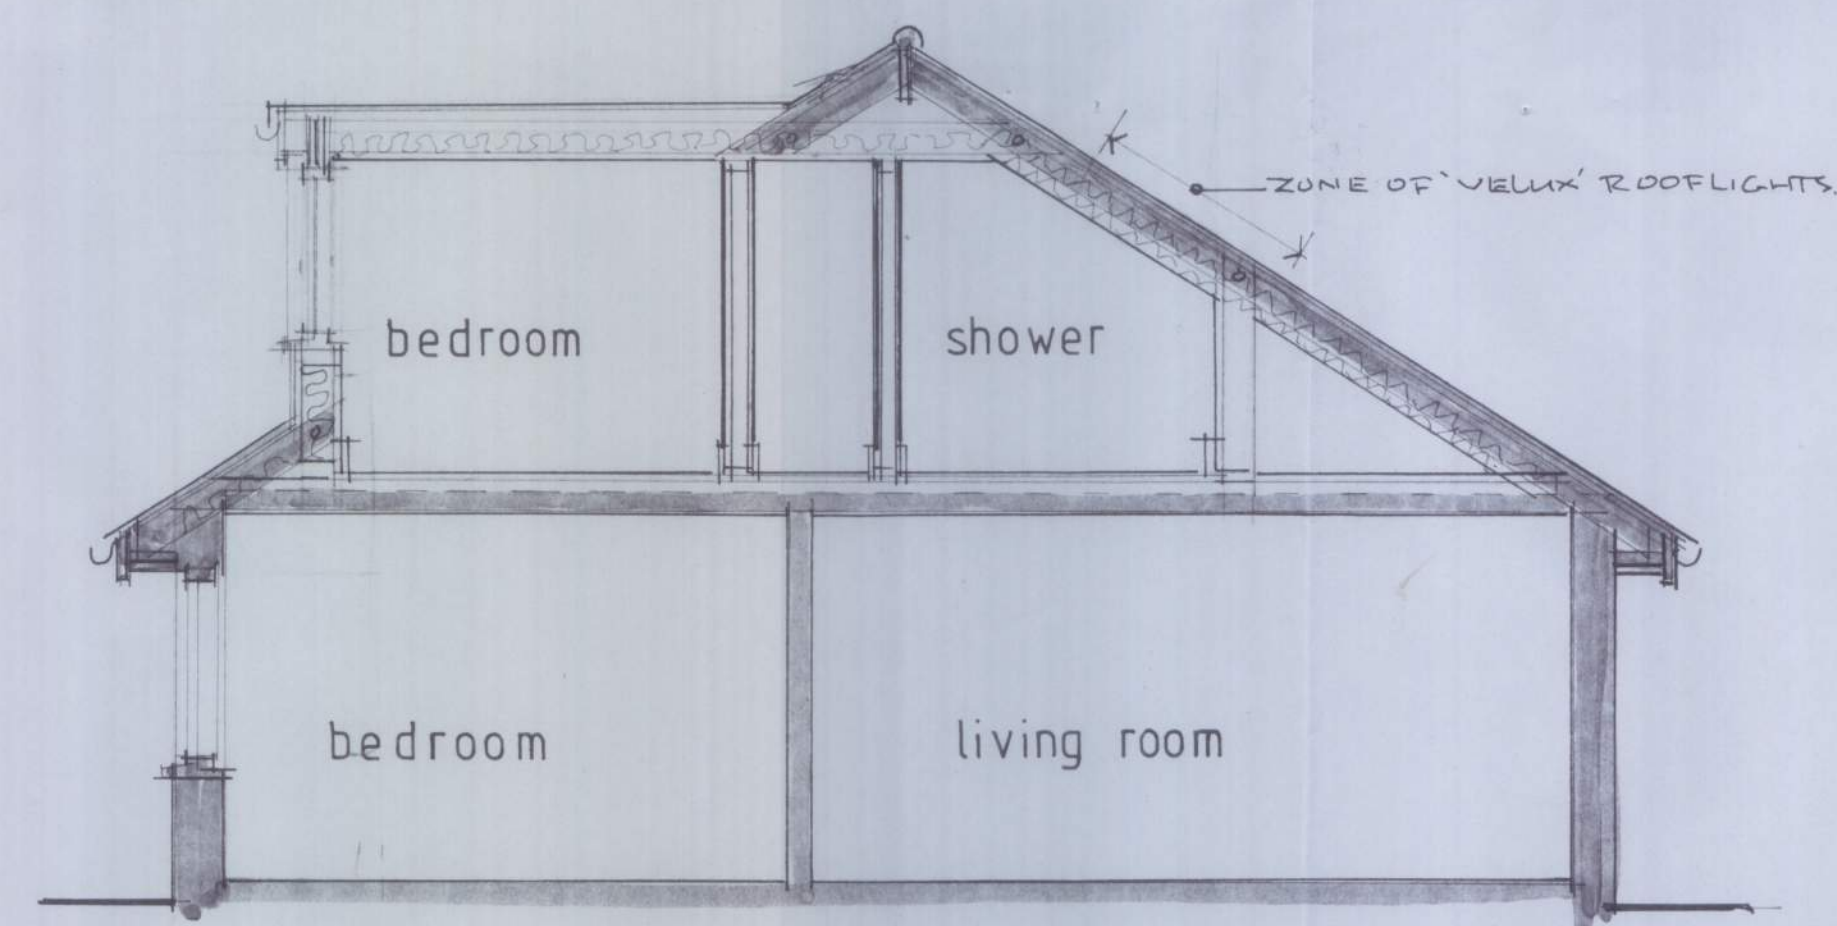

SECTION

No Revisions: Date:

O'NEILL
ARCHITECTURAL SERVICES
 16 Grosvenor Road, Donnington,
 Chichester, West Sussex. PO198RX.
 Telephone: 01243 531333

Client:
 Mrs. L. DUTTON

Project:
 LOFT CONVERSION & CONSERVATORY,
 6 ORCHARD GARDENS,
 WESTERGATE,
 WEST SUSSEX.

Drawing:
 DESIGN PROPOSALS
 front elevation & section

Drawn by:
 P.O'NEILL

Date:
 NOVEMBER 2011

Scale/s:
 1:50

Dwg.no.
 1141/04

Rev.