
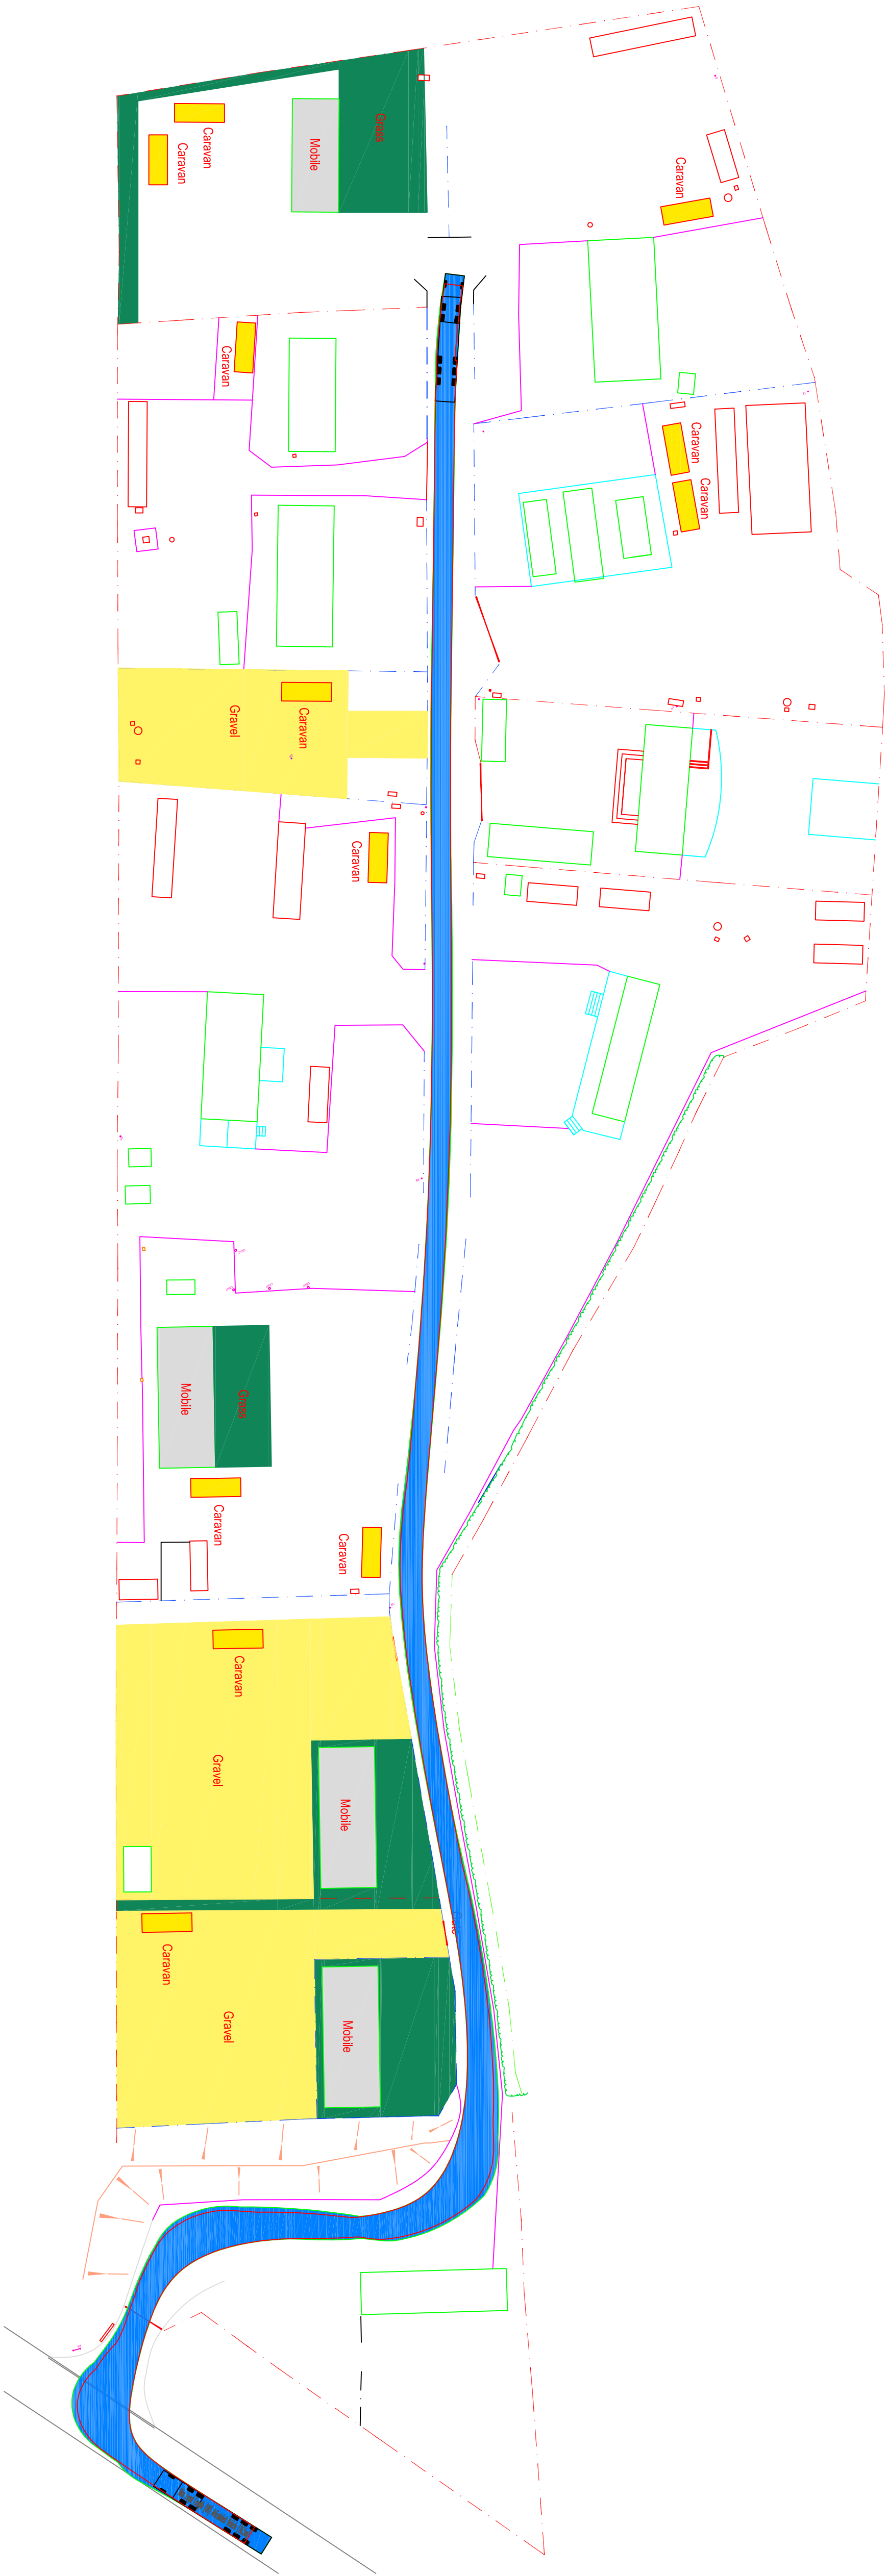


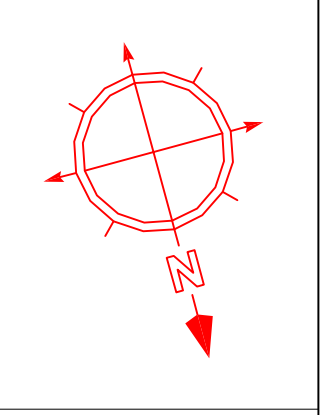

Proposed Site Plan

SCALE 1:500@A1

COPYRIGHT ©

DETAILS OF THIS DRAWING ARE THE COPYRIGHT OF CUNNANE TOWN PLANNING LLP AND MUST NOT BE REPRODUCED OR COPIED WITHOUT PRIOR WRITTEN CONSENT. ANY ERRORS OR OMISSIONS ARE TO BE REPORTED TO THE ARCHITECT IMMEDIATELY. ALL PROPOSED ROAD AND JUNCTION ALTERATIONS SUBJECT TO HIGHWAYS ENGINEERS DETAILED DESIGN. REGIONAL OR ANY EXISTING TREE AND LANDSCAPED AREAS SUBJECT NEGOTIATIONS WITH LOCAL AUTHORITY PLANNING DEPT. AND OTHER STATION CONTROLS. ALL DRAWINGS TO BE READ IN CONJUNCTION WITH STRUCTURAL ENGINEERS DRAWINGS AND ALL RELATED ARCHITECTS AND CONSULTANT DRAWINGS AND OTHER RELEVANT INFORMATION. ANY CHANGES TO THE DRAWN DESIGN DURING CONSTRUCTION WORK SHOULD BE RECORDED AND REPORTED TO THE ARCHITECT IMMEDIATELY. CUNNANE TOWN PLANNING LLP WILL NOT TAKE RESPONSIBILITY FOR ANY VARIATION MADE BY A DESIGN AND BUILD AND CONTRACTOR TO THE DESIGN AND CONSTRUCTION DETAIL CONTAINED WITHIN THIS DRAWING

Key:

- Caravan
- Mobile Homes
- Grass
- Gravel
- 1.2m high PR Fence
- 1.2m high CB Fence
- 1.2m high BM Fence

\\s01\jdh\cunne\new logo\25 years logo new (020).jpg

<http://www.cunneanetownplanning.co.uk/>

CUNNANE TOWN PLANNING LLP
SUITE 4, OREIL HOUSE
26, THE QUADRANT
RICHMOND
TW9 1DL
TEL: 0203 846 6390

Project
NYTON STABLES, NYTON ROAD, ALDINGBOURNE,
WEST SUSSEX PO20 3UG

Title
PROPOSED SITE PLAN

Drawn By: DH
Checked: CUNNANE
Date: SEPT 18

Drawing Number: 1032-02
Revision: A
Scale: 1:500@A1

Client: -