



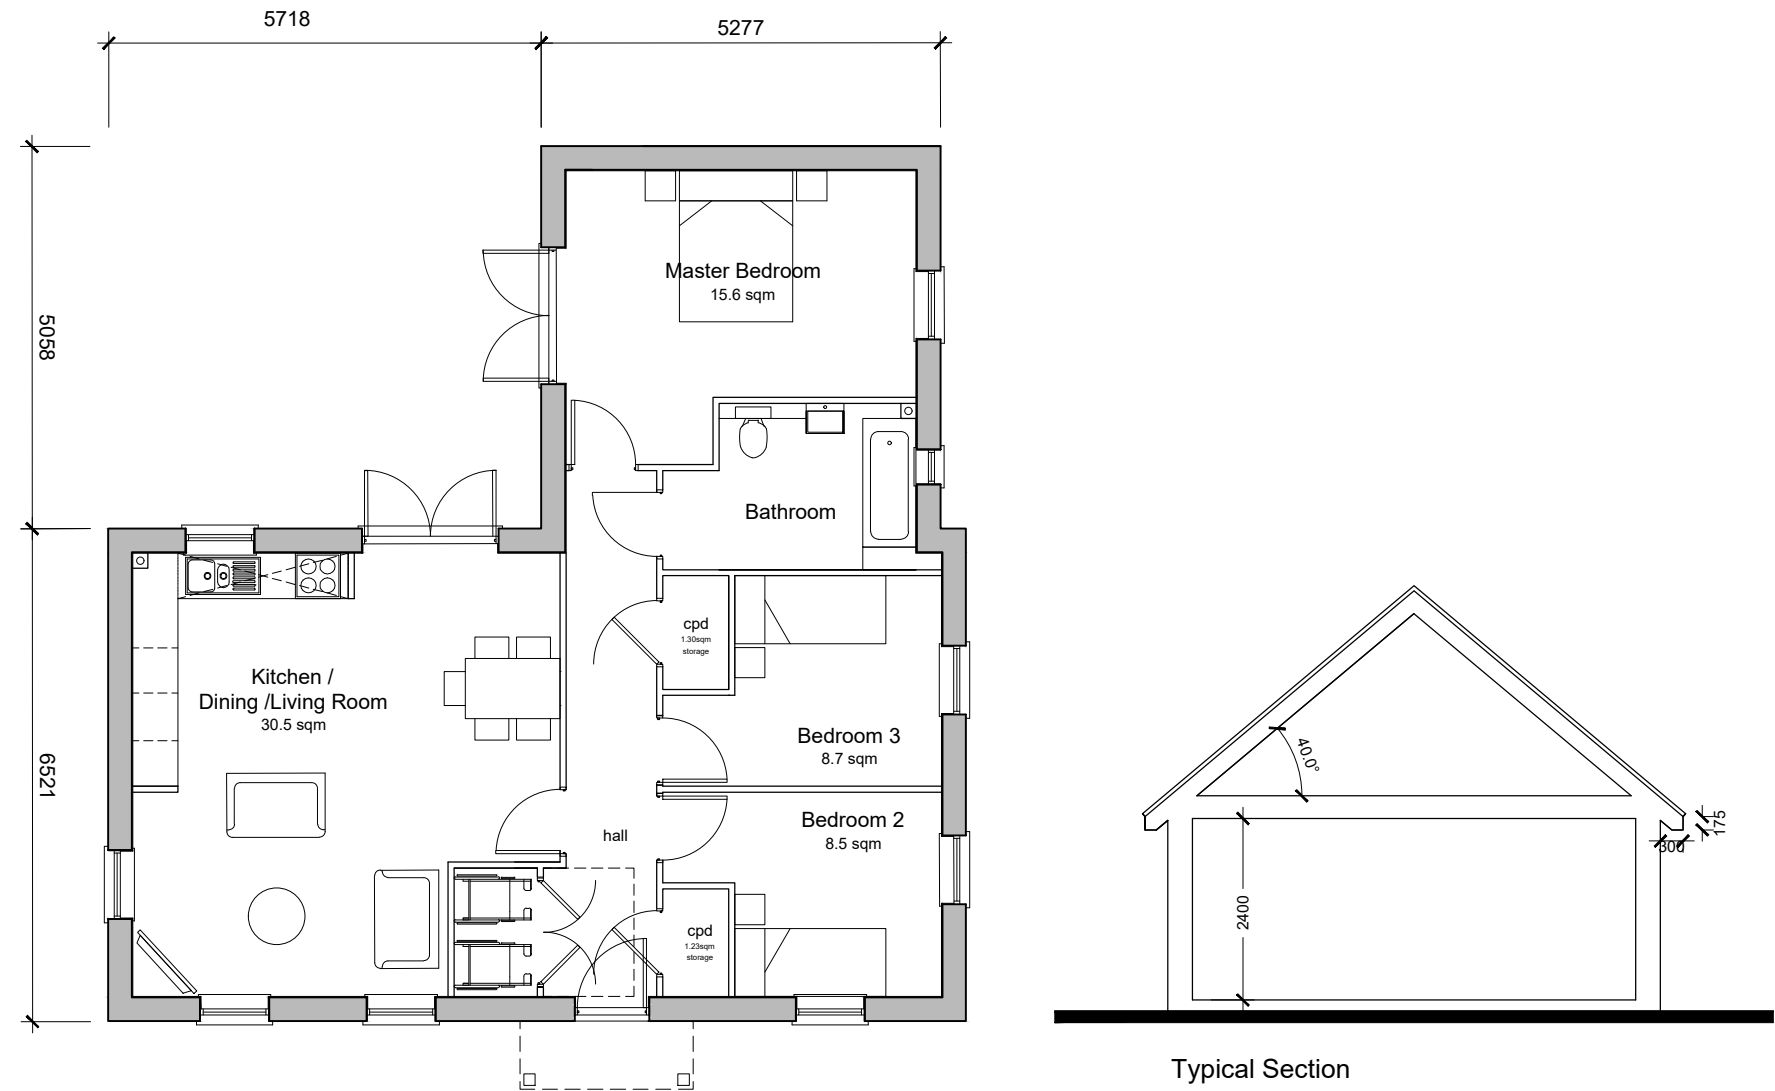

Ground Floor Plan

3-Bedroom 4-Person Bungalow
Private
86.13sqm / 927sqft GIA (to finishes)
Plots - 154
Handed - 105, 147
To National Space Standards & B. Regs part 14A(3)

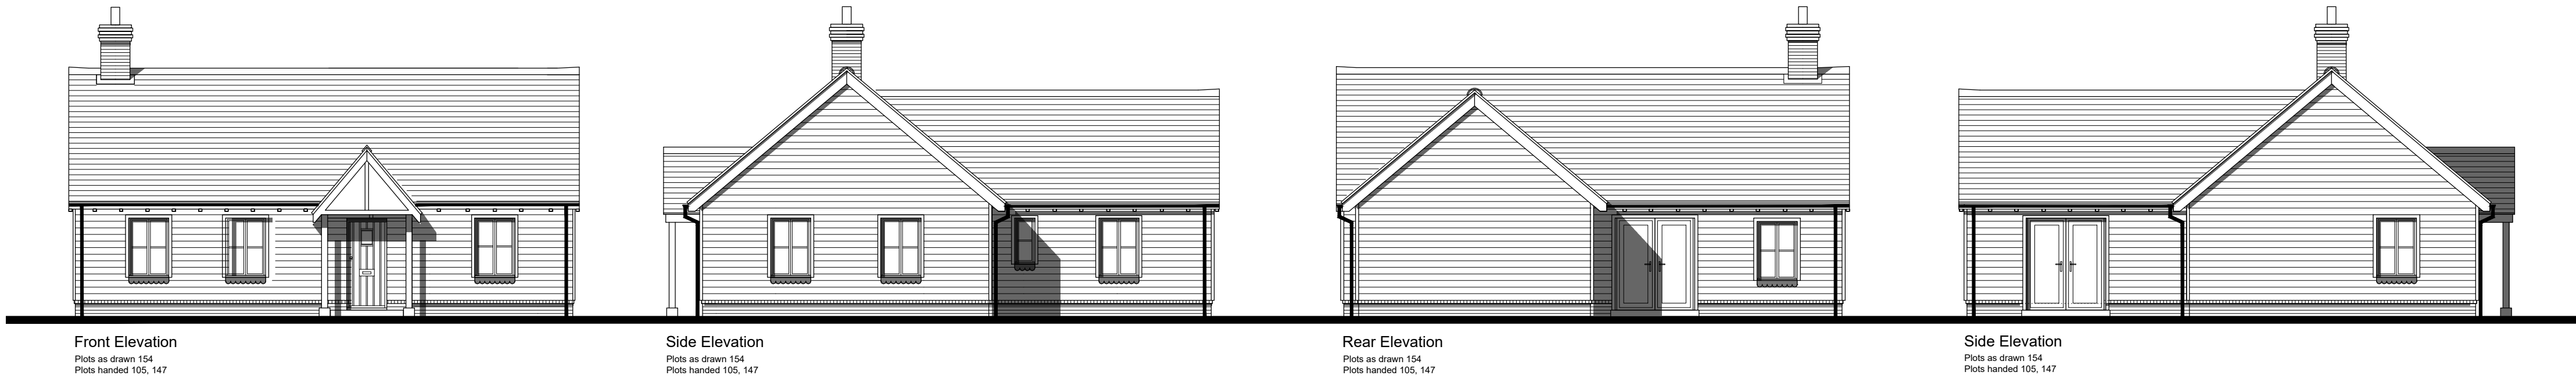

Front Elevation
Plots as drawn 154
Plots handed 105, 147

Side Elevation
Plots as drawn 154
Plots handed 105, 147

Rear Elevation
Plots as drawn 154
Plots handed 105, 147

Side Elevation
Plots as drawn 154
Plots handed 105, 147

P1	06.08.21	Planning Issue	LT	KE
Rev	Date	Revision Details	Dr	Ch



London: 76 Great Suffolk Street
London, SE1 0BL
T 0207 928 2773 E london@ecearchitecture.com
Sussex: Brooklyn Chambers, 11 Goring Road
Worthing, West Sussex, BN12 4AP
T 01903 248777 E sussex@ecearchitecture.com
Bristol: Westworks, Colston Tower
Colston Street, Bristol, BS1 4XE
T 0117 214 1101 E bristol@ecewestworks.com
ECE Architecture
www.ecearchitecture.com

Client's Name

PYE Homes

Job Title

Woodgate Centre, Oak Tree Lane

Drawing Title

Housetype C - Private
3 Bedroom 4 Person Bungalow

Scale

1:100 @ A1 / 1:200 @ A3



Drawn	Checked	Date
AX	LT	05.07.21

Job No	Drawing No	Rev
6781	PL-13	P1

Status

APPROVAL