


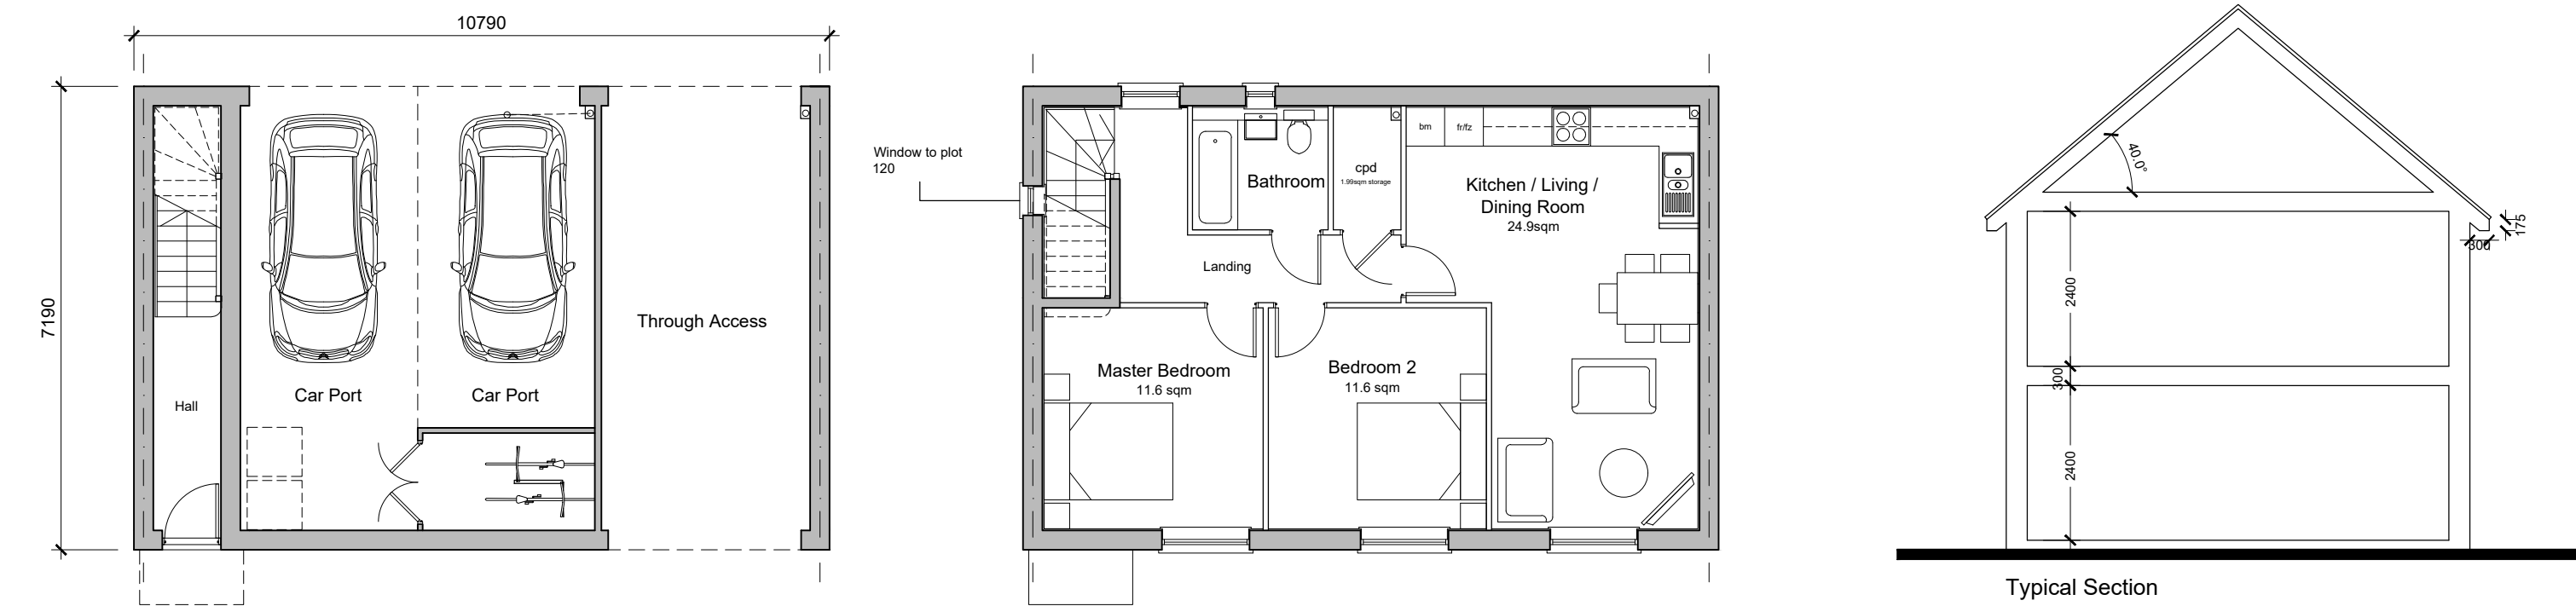

Ground Floor Plan

2-Bedroom 4-Person Flat-Over-Garage  
70.79sqm / 762 sqft GIA (to finishes on First Floor only)  
Plot 3, 162  
Handed: 120, 167

First Floor Plan

Typical Section



Front Elevation

Plots as drawn 3, 162  
Plots handed 120, 167

Rear Elevation

Plots as drawn 3, 162  
Plots handed 120, 167

Side Elevation

Plot 120

|     |          |                  |    |    |
|-----|----------|------------------|----|----|
| P1  | 06.08.21 | Planning Issue   | LT | KE |
| Rev | Date     | Revision Details | Dr | Ch |



**London:** 76 Great Suffolk Street  
London, SE1 0BL  
T 0207 928 2773 E london@ecearchitecture.com

**Sussex:** Brooklyn Chambers, 11 Goring Road  
Worthing, West Sussex, BN12 4AP  
T 01903 248777 E sussex@ecearchitecture.com

**Bristol:** Westworks, Colston Tower  
Colston Street, Bristol, BS1 4XE  
T 0117 214 1101 E bristol@ecewestworks.com

**ECE Architecture**  
www.ecearchitecture.com

Client's Name  
PYE Homes

Job Title  
Woodgate Centre, Oak Tree Lane

Drawing Title  
House Type A2  
2-Bedroom 4-Person FOG

Scale  
1:100 @ A1 / 1:200 @ A3

|       |         |          |
|-------|---------|----------|
| Drawn | Checked | Date     |
| AX    | LT      | 05.07.21 |

|        |            |     |
|--------|------------|-----|
| Job No | Drawing No | Rev |
| 6781   | PL-12      | P1  |

Status  
APPROVAL