


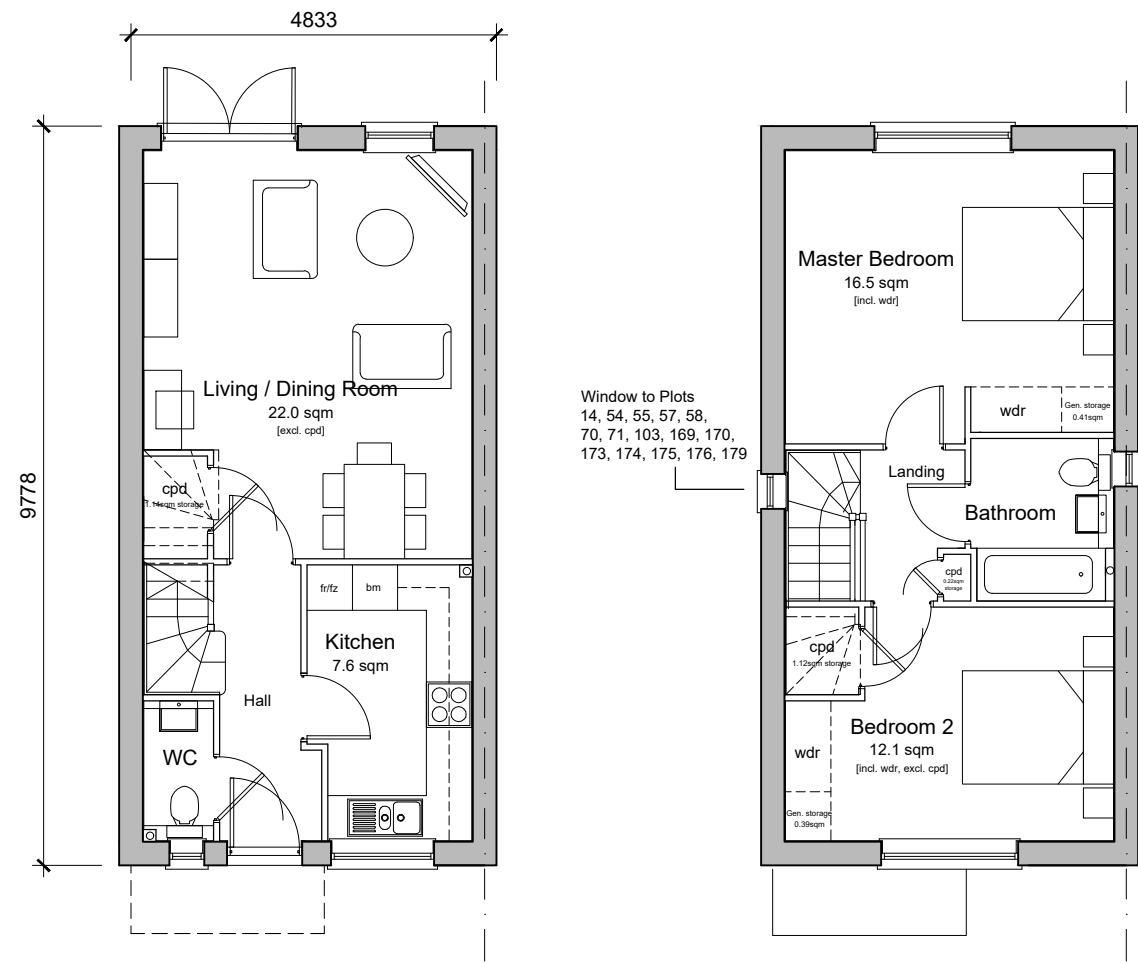

Ground Floor Plan

First Floor Plan

2-Bedroom 4-Person House
Private
79.2 sqm / 852 sqft GIA (to finishes)
Plot - 55, 58, 70, 103, 164, 166, 169, 173, 175, 179
Plot Handled - 14, 54, 57, 71, 163, 165, 170, 174, 176
To National Space Standards & B. Floor and M20 see site layout for locations



Typical Section

Front Elevation
Plot 103

Rear Elevation

Side Elevation



Typical Section

Front Elevation
Plots as drawn 55, 58, 169, 179
Plots handed 14, 54, 57, 170

Rear Elevation
Plots as drawn 55, 58, 169, 179
Plots handed 14, 54, 57, 170


Side Elevation
Plots as drawn 55, 58, 169, 179
Plots handed 14, 54, 57, 170



Front Elevation
Plots as drawn 70, 173, 175
Plots handed 71, 174, 176

Rear Elevation
Plots as drawn 70, 173, 175
Plots handed 71, 174, 176

Side Elevation
Plots as drawn 70, 173, 175
Plots handed 71, 174, 176

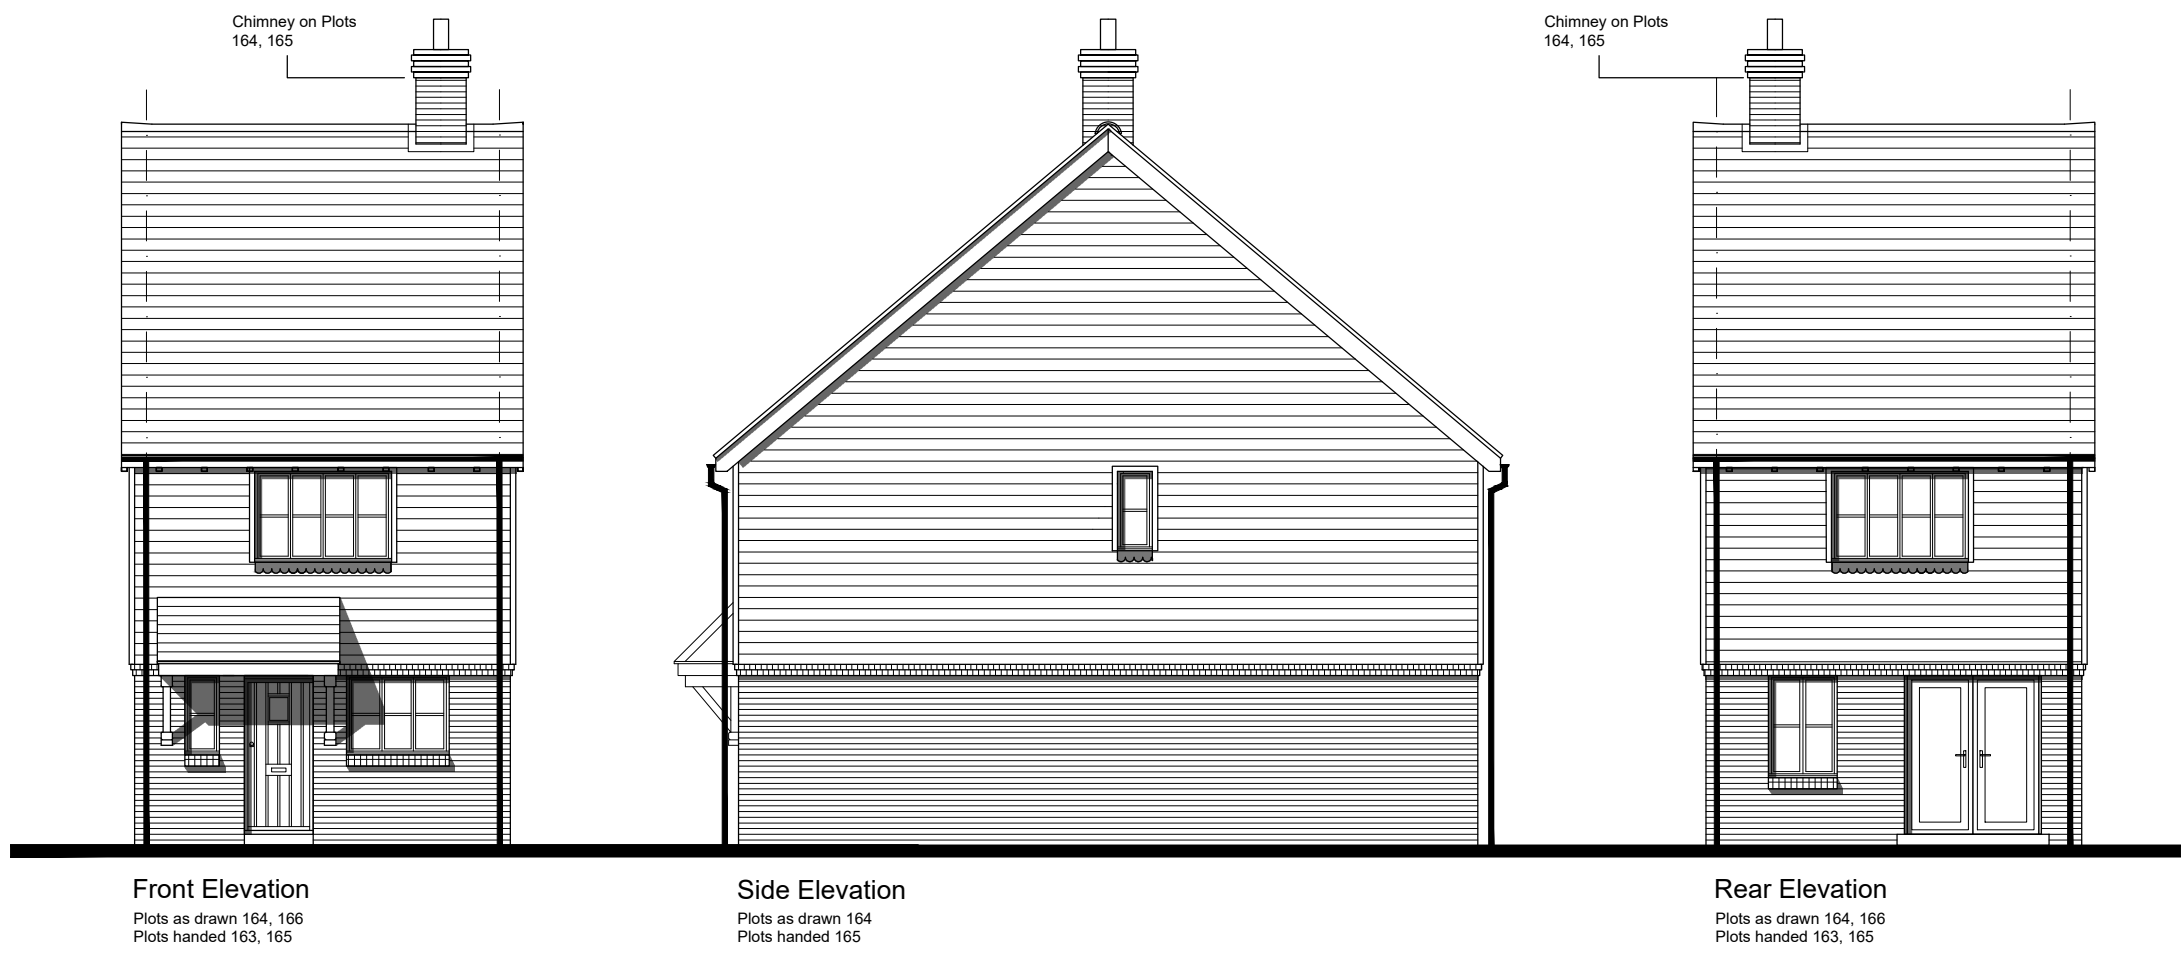

Front Elevation
Plots as drawn 164, 166
Plots handed 163, 165

Side Elevation
Plots as drawn 164
Plots handed 165

Rear Elevation
Plots as drawn 164, 166
Plots handed 163, 165

CDM 2015 Health & Safety Information

This information relates only to 'Significant Hazards' identified on this drawing and is to be read in conjunction with the Designer's Hazard Register.

P1	06.08.21	Planning Issue	LT	KE
Rev	Date	Revision Details	Dr	Ch



London: 76 Great Suffolk Street
London, SE1 0BL
T 0207 928 2773 E london@ecearchitecture.com

Sussex: Brooklyn Chambers, 11 Goring Road
Worthing, West Sussex, BN12 4AP
T 01903 248777 E sussex@ecearchitecture.com

Bristol: Westworks, Colston Tower
Colston Street, Bristol, BS1 4XE
T 0117 214 1101 E bristol@ecewestworks.com

ECE Architecture
www.ecearchitecture.com

Client's Name

PYE Homes

Job Title

Woodgate Centre, Oak Tree Lane

Drawing Title

Housetype E2 - Private
2 Bedroom 4 Person House

Scale

1:100 @ A1 / 1:200 @ A3



Drawn	Checked	Date
AX	LT	05.07.21

Job No	Drawing No	Rev
6781	PL-16	P1

Status

APPROVAL