





Front Elevation
Plots as drawn 61, 139,
Plots handed 62, 140

Rear Elevation
Plots as drawn 61, 139,
Plots handed 62, 140

Side Elevation
Plots as drawn 61, 139,
Plots handed 62, 140

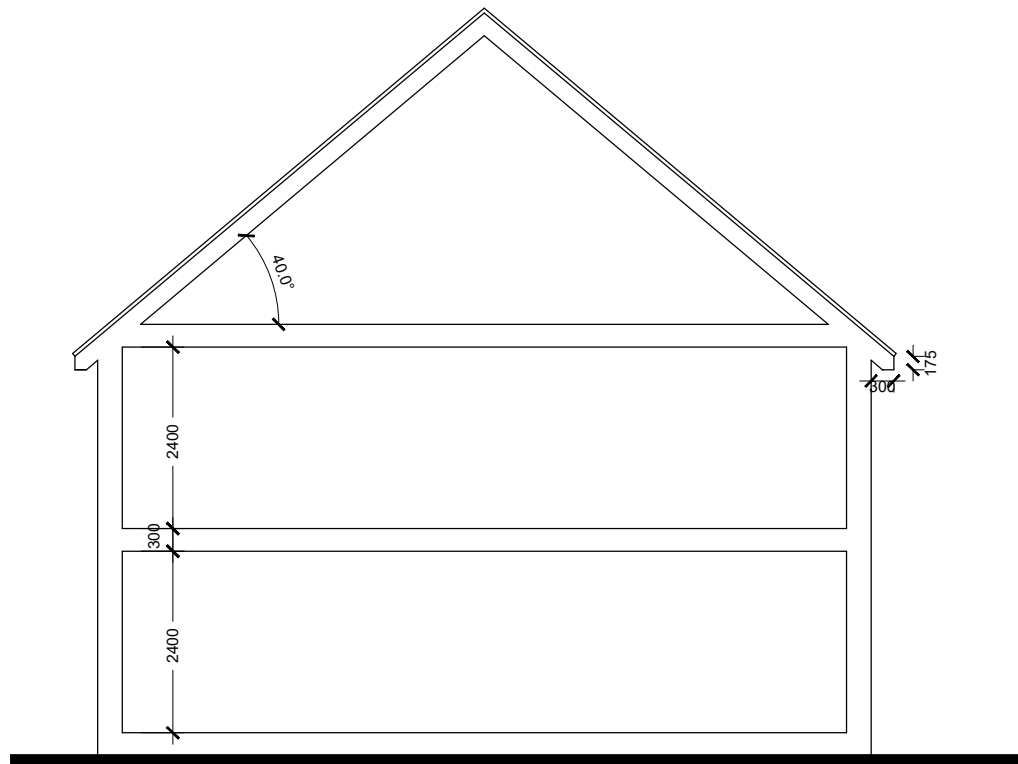


Typical Section

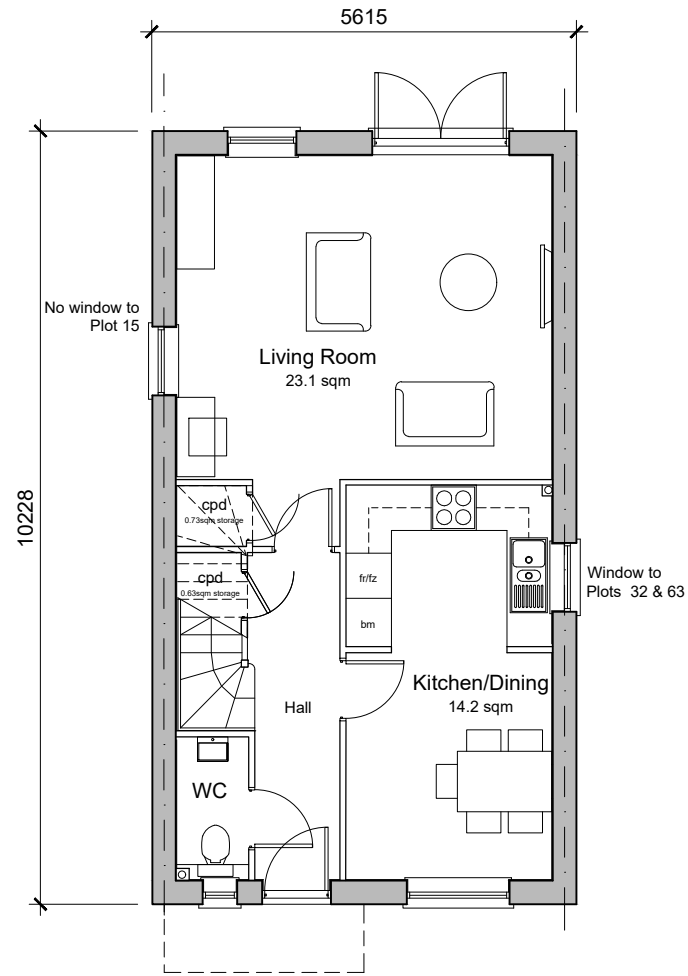

Ground Floor Plan

3-Bedroom 5-Person House
Affordable
95.00sqm / 1023 sqft GIA (to finishes)
Plots - 15, 32, 36, 61, 137, 139, 155
Plots Handed - 33, 62, 63, 138, 140, 160
To National Space Standards

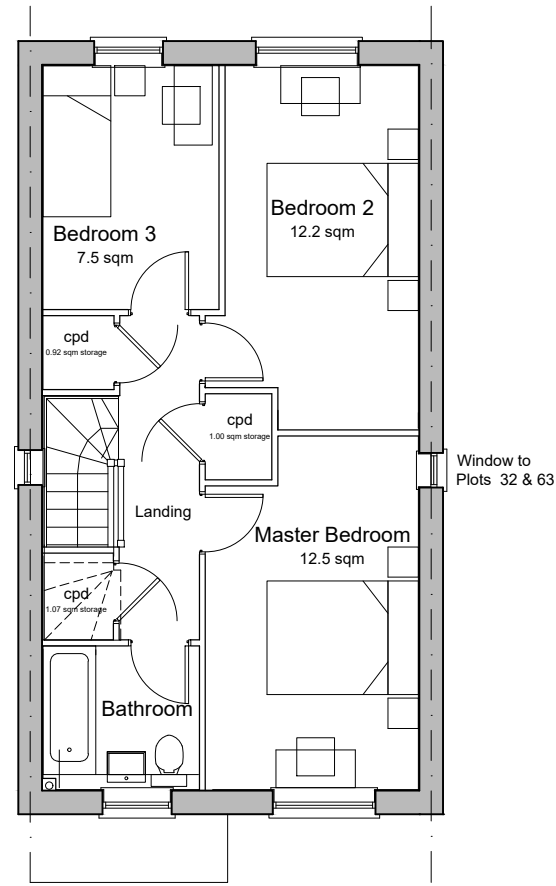

First Floor Plan



Front Elevation
Plot as drawn 32
Plot handed 33

Side Elevation
Plot as drawn 32
Plot handed 33

Rear Elevation
Plot as drawn 32
Plot handed 33

Side Elevation
Plot as drawn 32
Plot handed 33



Front Elevation
Plot 15

Rear Elevation

Side Elevation



Front Elevation
Plot as drawn 137
Plot handed 138

Rear Elevation
Plot as drawn 137
Plot handed 138


Side Elevation
Plot as drawn 137
Plot handed 138



Front Elevation
Plot as drawn 155
Plot handed 160

Rear Elevation
Plot as drawn 155
Plot handed 160

Side Elevation
Plot as drawn 155
Plot handed 160

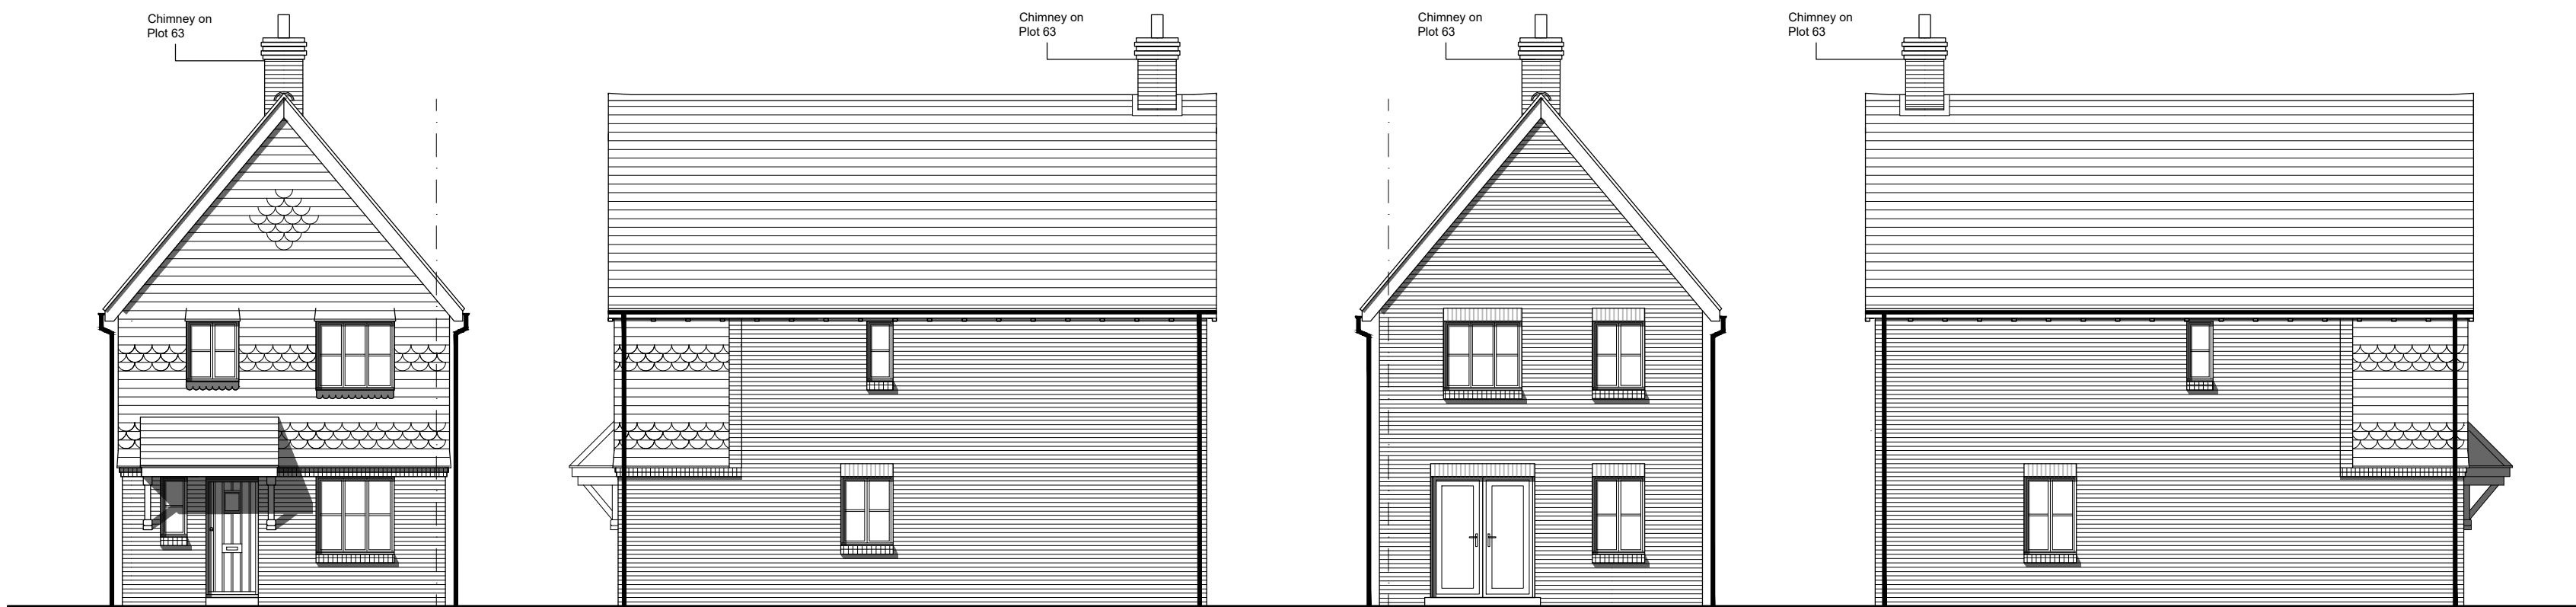

Front Elevation
Plot as drawn 36
Plot handed 63

Side Elevation
Plot handed 63

Rear Elevation
Plot as drawn 36
Plot handed 63

Side Elevation
Plot as drawn 36
Plot handed 63

P1	06.08.21	Planning Issue	LT	KE
Rev	Date	Revision Details	Dr	Ch

ECE Architecture
www.ecearchitecture.com

London: 76 Great Suffolk Street
London, SE1 0BL
T 0207 928 2773 E london@ecearchitecture.com

Sussex: Brooklyn Chambers, 11 Goring Road
Worthing, West Sussex, BN12 4AP
T 01903 248777 E sussex@ecearchitecture.com

Bristol: Westworks, Colston Tower
Colston Street, Bristol, BS1 4XE
T 0117 214 1101 E bristol@ecewestworks.com

Client's Name
PYE Homes

Job Title
Woodgate Centre, Oak Tree Lane

Drawing Title
**Housetype I - Affordable
3 Bedroom 5 Person House**

Scale
1:100 @ A1 / 1:200 @ A3

Drawn
AX

Checked
LT

Date
05.07.21

Job No
6781

Drawing No
PL-21

Rev
P1

Status
APPROVAL