

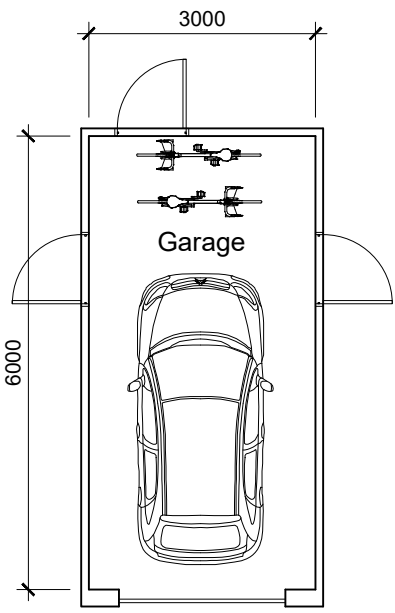
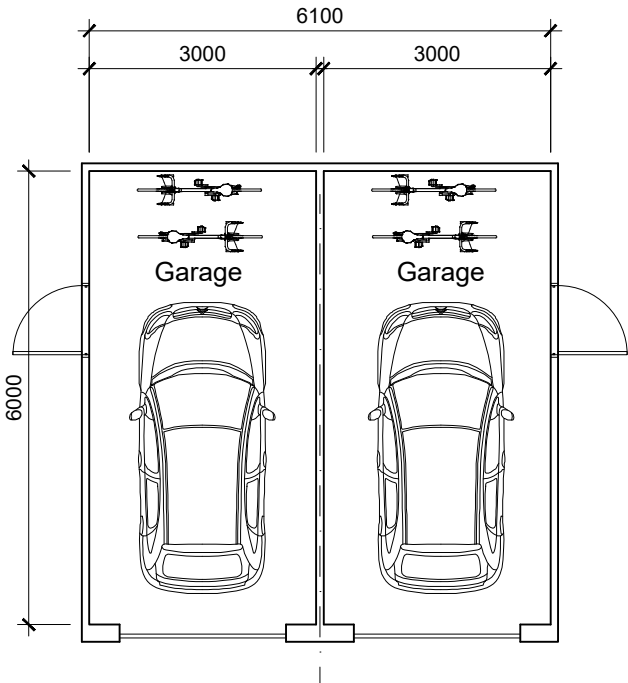


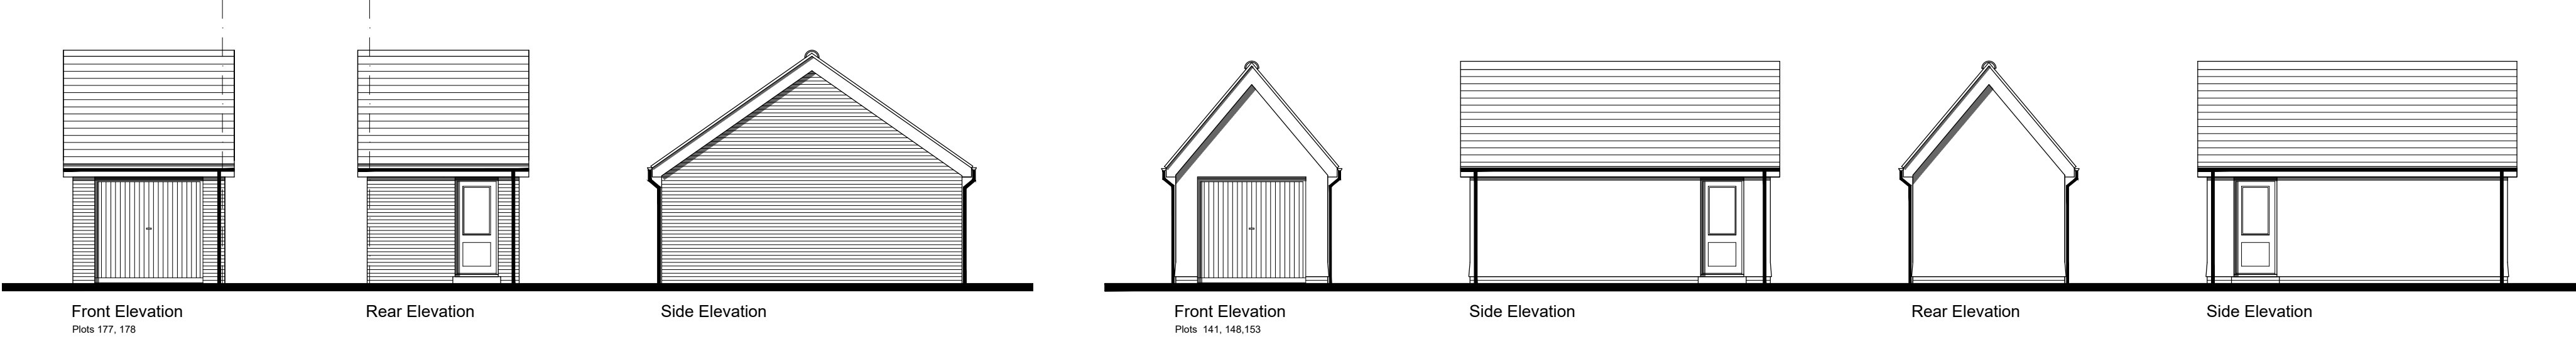




Ground Floor Plan

Single Garage
Plots - 53, 56, 59, 60, 72, 104, 105, 118, 141, 147, 148, 153, 154, 161, 168, 171, 172, 177, 178, 180
Indicative door positions shown, see detailed site layout for exact positions.

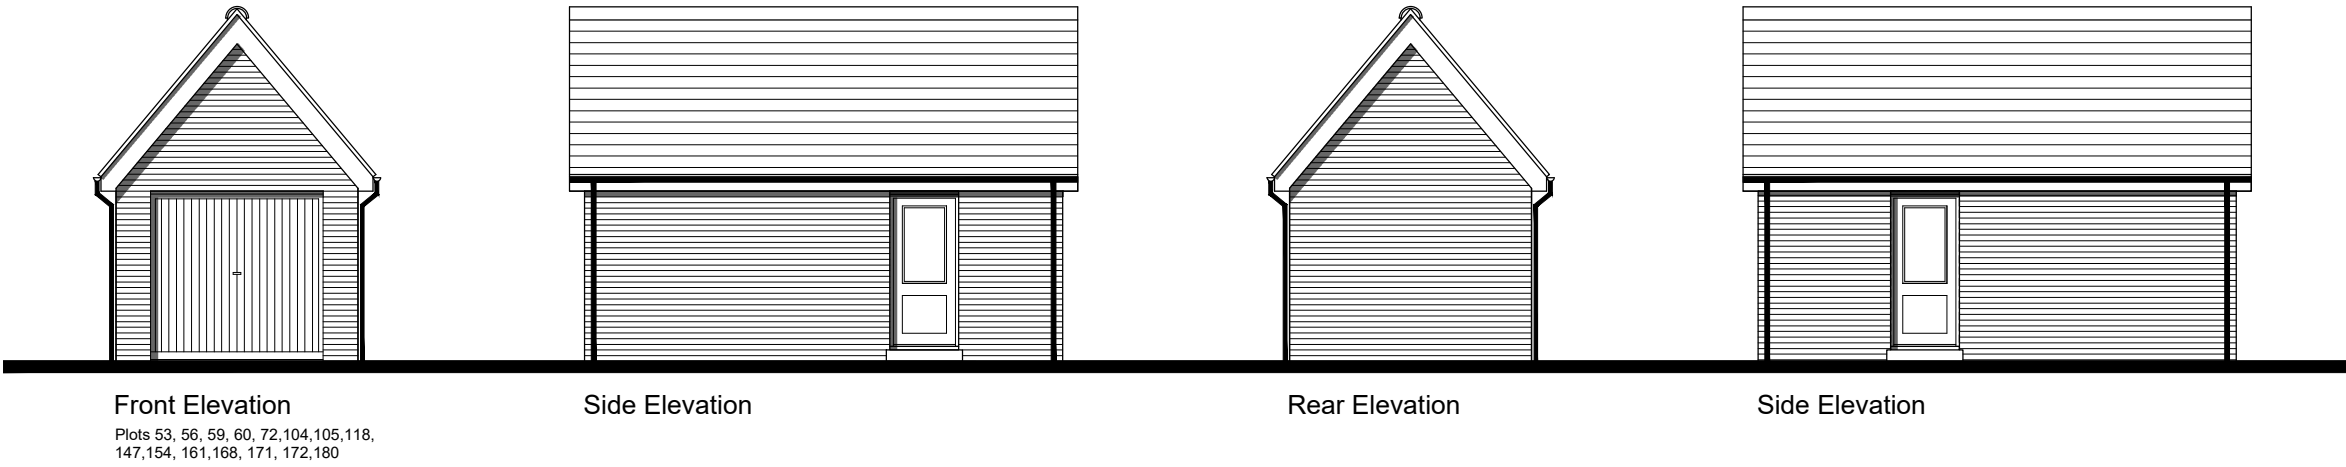


Ground Floor Plan

Shared Double Garage
Plots - 26, 27, 73, 74, 75, 76, 77, 78, 79, 80, 83, 84, 85, 86, 87, 88, 101, 102, 116, 117
Indicative door positions shown, see detailed site layout for exact positions.

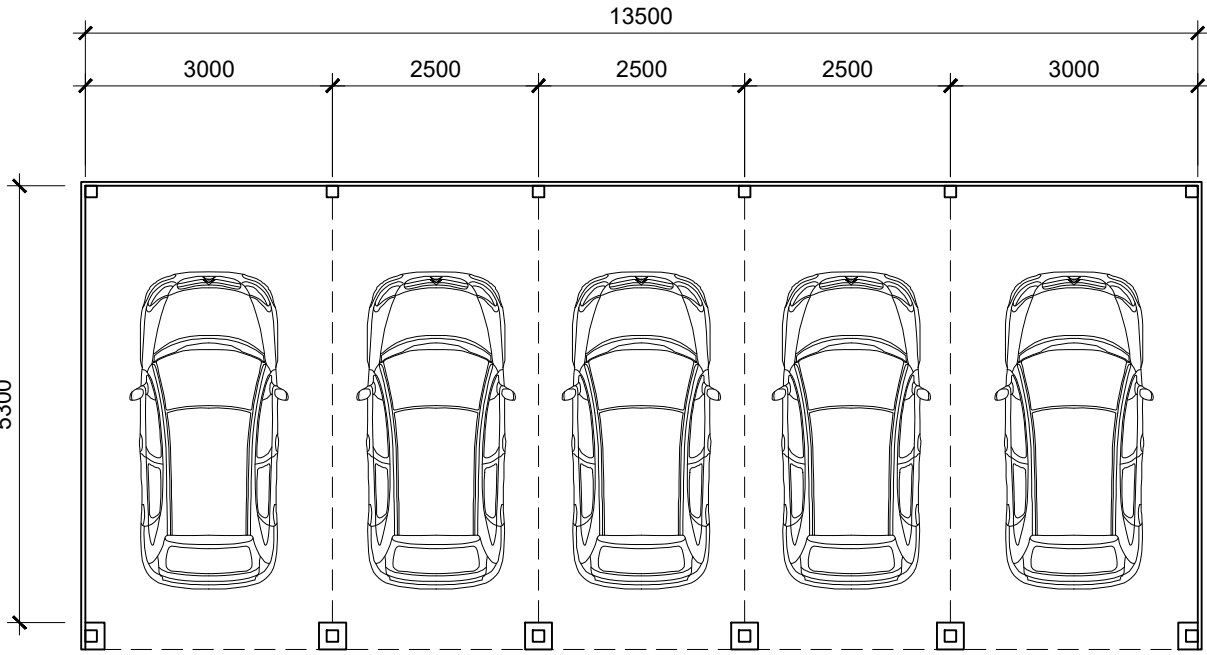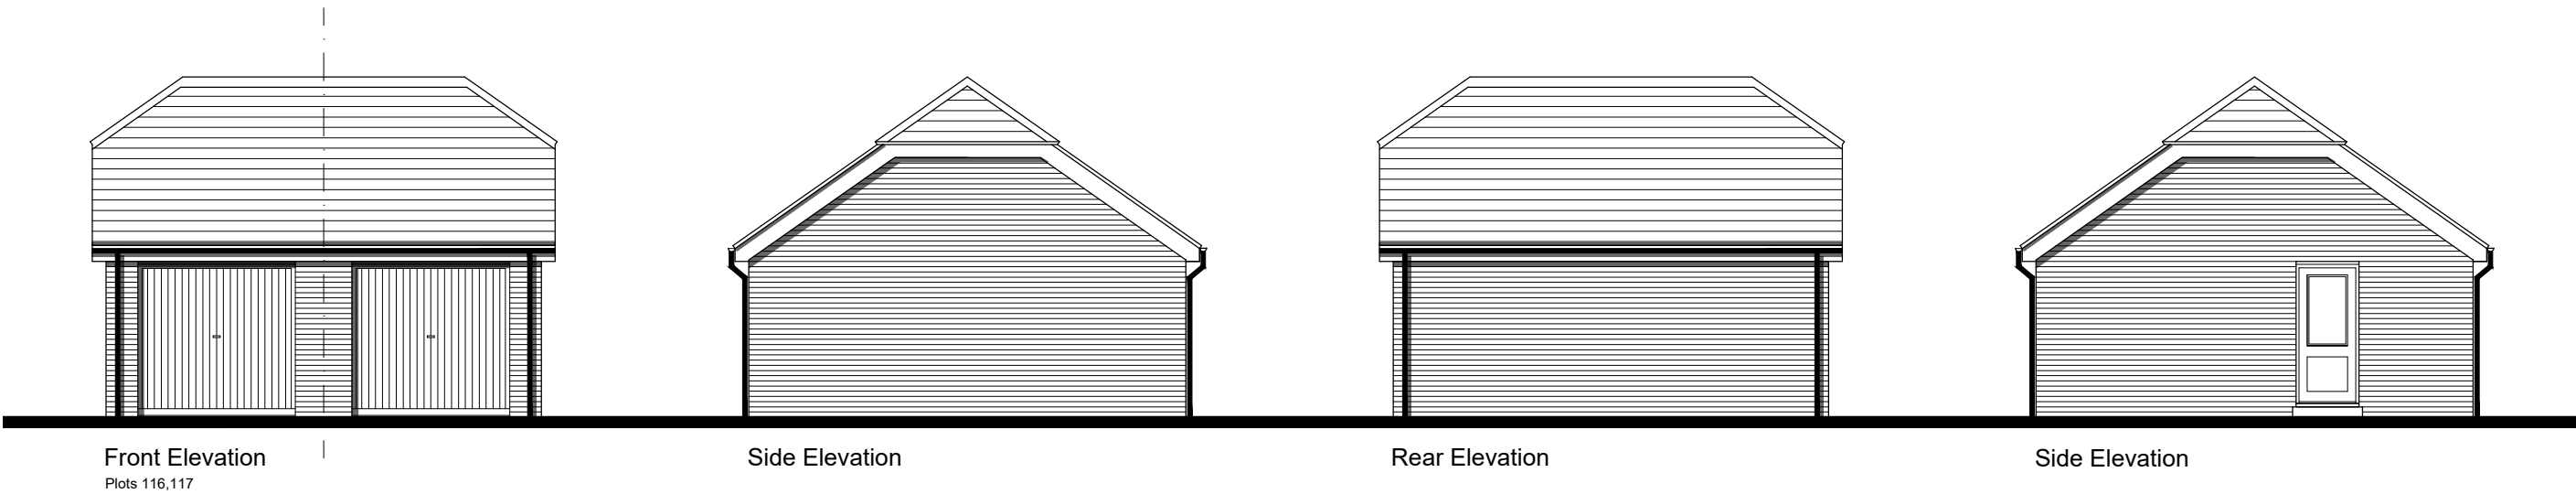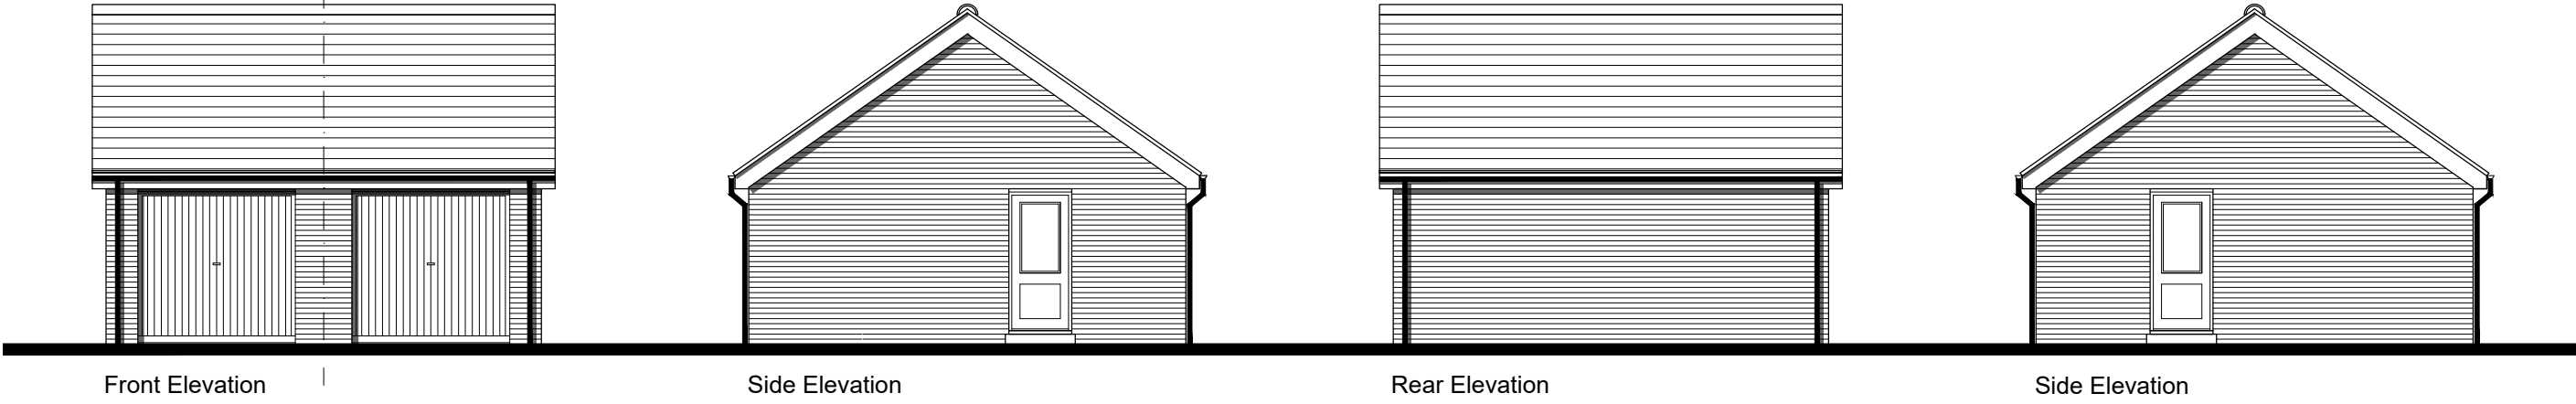

Ground Floor Plan


Shared Car Port
Plots - 122, 123, 144, 145, 146

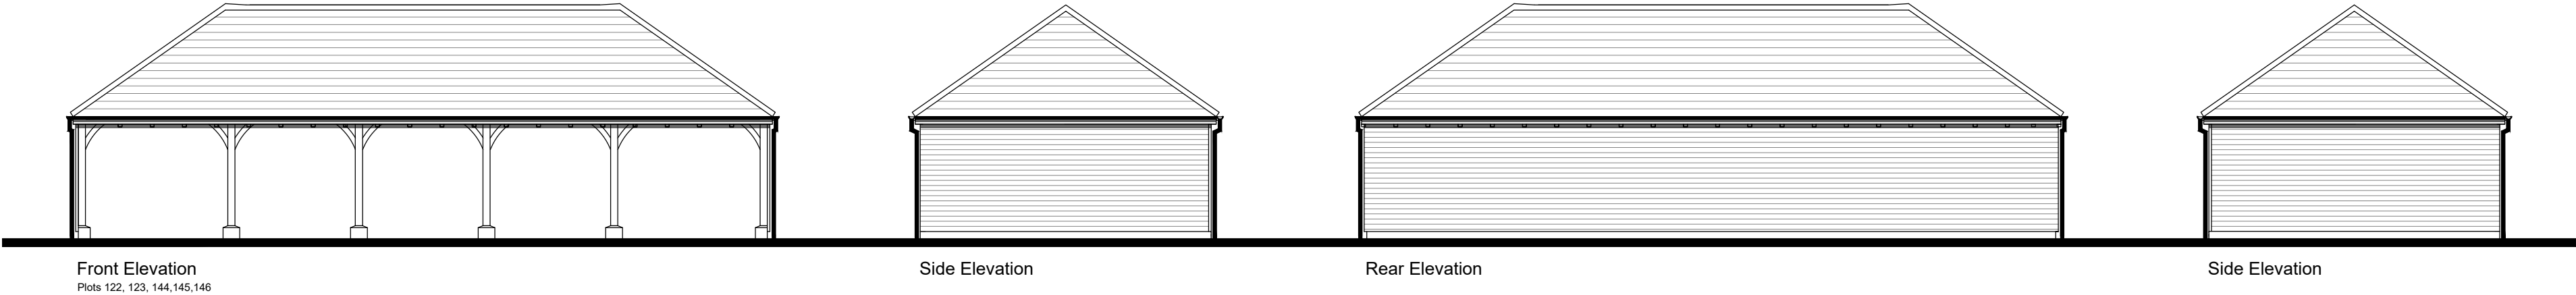

CDM 2015 Health & Safety Information

This information relates only to 'Significant Hazards' identified on this drawing and is to be read in conjunction with the Designer's Hazard Register.

P1	06.08.21	Planning Issue	LT	KE
Rev	Date	Revision Details	Dr	Ch

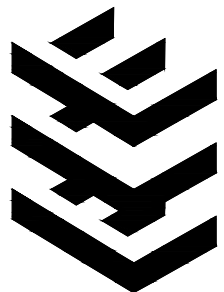

London: 76 Great Suffolk Street
London, SE1 0BL
T 0207 928 2773 E london@ecearchitecture.com

Sussex: Brooklyn Chambers, 11 Goring Road
Worthing, West Sussex, BN12 4AP
T 01903 248777 E sussex@ecearchitecture.com

Bristol: Westworks, Colston Tower
Colston Street, Bristol, BS1 4XE
T 0117 214 1101 E bristol@ecewestworks.com

ECE Architecture
www.ecearchitecture.com

Client's Name
PYE Homes

Job Title
Woodgate Centre, Oak Tree Lane

Drawing Title
Garages

Scale
1:100 @ A1 / 1:200 @ A3



Drawn AX	Checked LT	Date 05.07.21
-------------	---------------	------------------

Job No 6781	Drawing No PL-32	Rev P1
----------------	---------------------	-----------

Status
APPROVAL

CAD Plot date: 5/08/2021 - 17:33:46

6781 - housetypes.dwg