



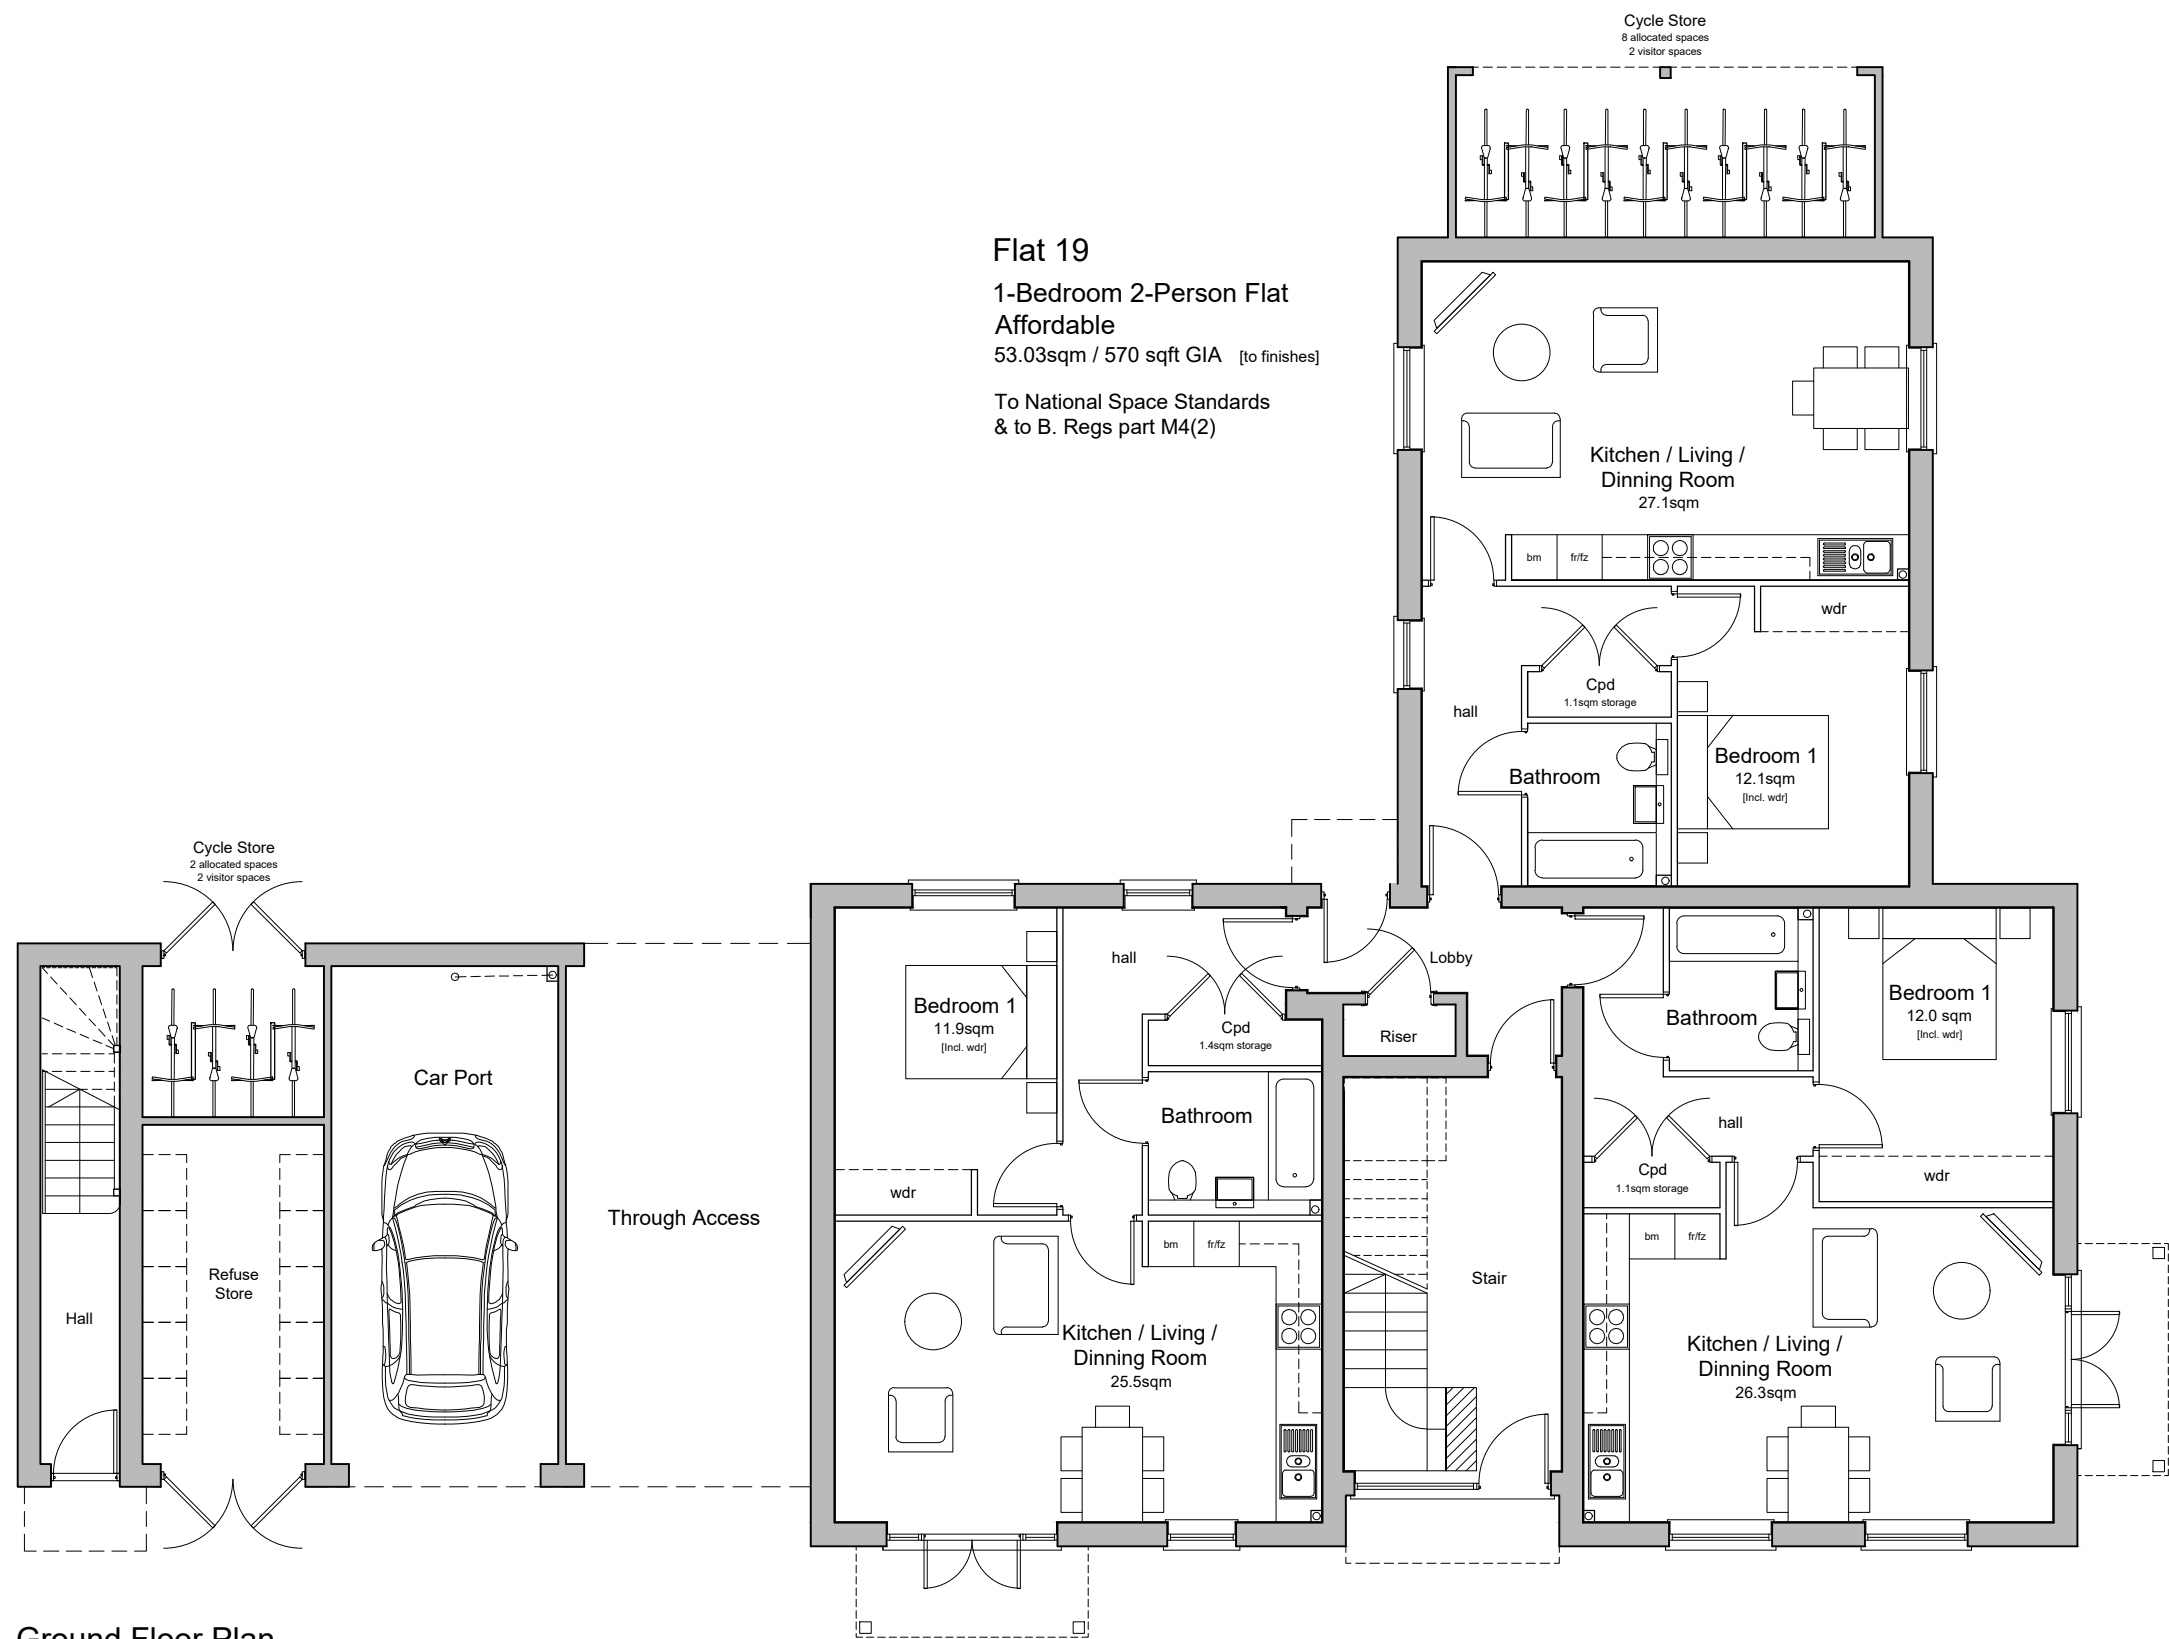

Ground Floor Plan
Flat 16
2-Bedroom 4-Person Flat Over Garage
Affordable
70.80sqm / 713 sqft GIA [to finishes]
To National Space Standards

Flat 17
1-Bedroom 2-Person Flat
Affordable
51.45sqm / 561 sqft GIA [to finishes]
To National Space Standards
& to B. Regs part M4(2)


Flat 18
1-Bedroom 2-Person Flat
Affordable
50.33sqm / 541 sqft GIA [to finishes]
To National Space Standards
& to B. Regs part M4(2)

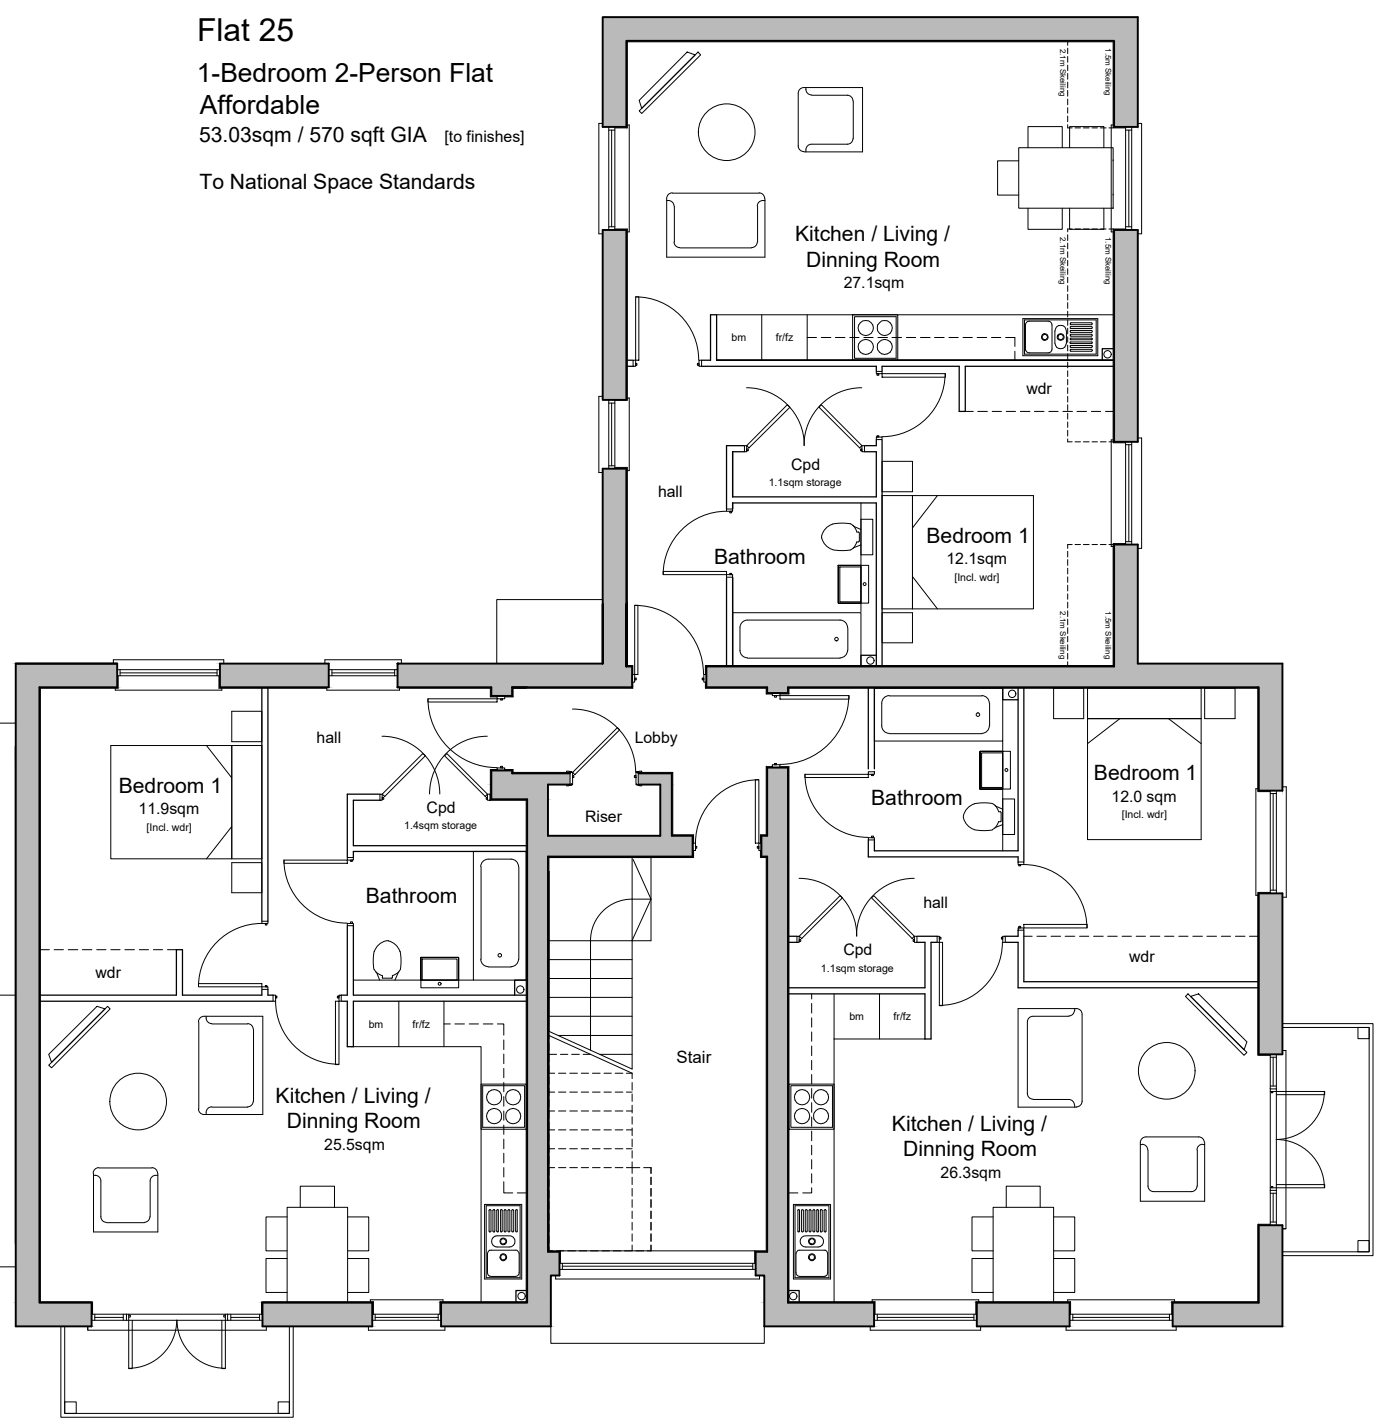

Second Floor Plan

Flat 23
1-Bedroom 2-Person Flat
Affordable
52.16sqm / 561 sqft GIA [to finishes]
To National Space Standards

Flat 24
1-Bedroom 2-Person Flat
Affordable
50.33sqm / 541 sqft GIA [to finishes]
To National Space Standards

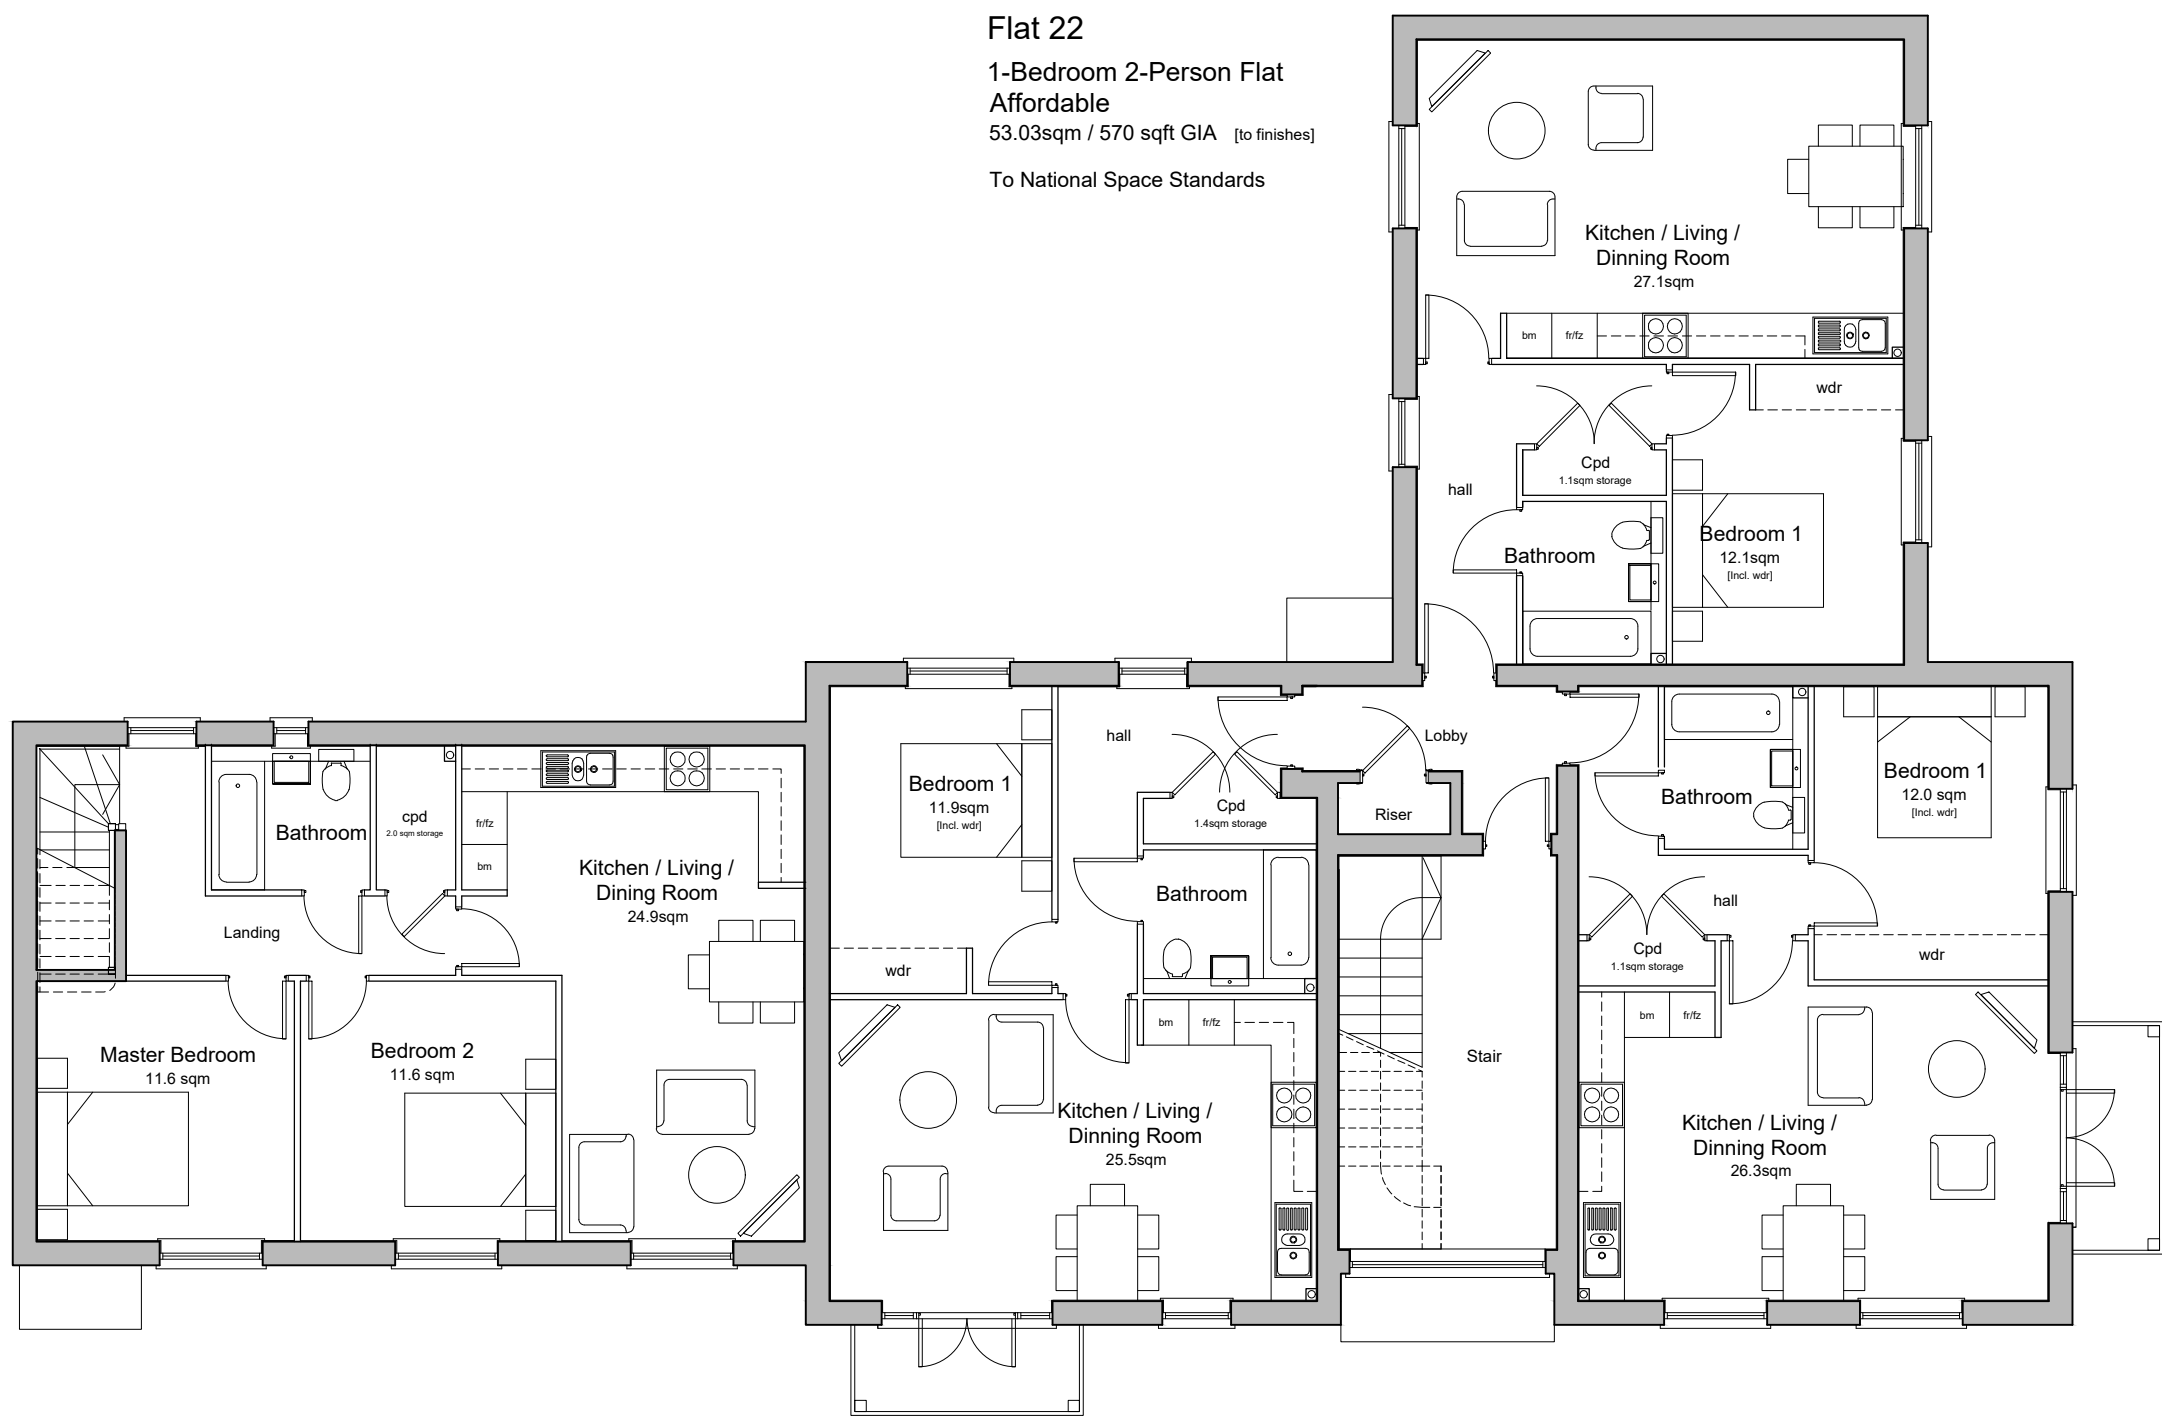

First Floor Plan

Flat 20
1-Bedroom 2-Person Flat
Affordable
52.04sqm / 561 sqft GIA [to finishes]
To National Space Standards

Flat 21
1-Bedroom 2-Person Flat
Affordable
50.33sqm / 541 sqft GIA [to finishes]
To National Space Standards

Flat 22
1-Bedroom 2-Person Flat
Affordable
53.03sqm / 570 sqft GIA [to finishes]
To National Space Standards

P1	06.08.21	Planning Issue	LT	KE
Rev	Date	Revision Details	Dr	Ch



London: 76 Great Suffolk Street
London, SE1 0BL
T 0207 928 2773 E london@ecearchitecture.com

Sussex: Brooklyn Chambers, 11 Goring Road
Worthing, West Sussex, BN12 4AP
T 01903 248777 E sussex@ecearchitecture.com

Bristol: Westworks, Colston Tower
Colston Street, Bristol, BS1 4XE
T 0117 214 1101 E bristol@ecewestworks.com

ECE Architecture
www.ecearchitecture.com

Client's Name
PYE Homes

Job Title
Woodgate Centre, Oak Tree Lane

Drawing Title
Flat Block A - Floor Plans

Scale
1:100 @ A1 / 1:200 @ A3
metres 2 4 6 8 10

Drawn	Checked	Date
AX	LT	01.07.21

Job No	Drawing No	Rev
6781	PL-40	P1

Status
APPROVAL