


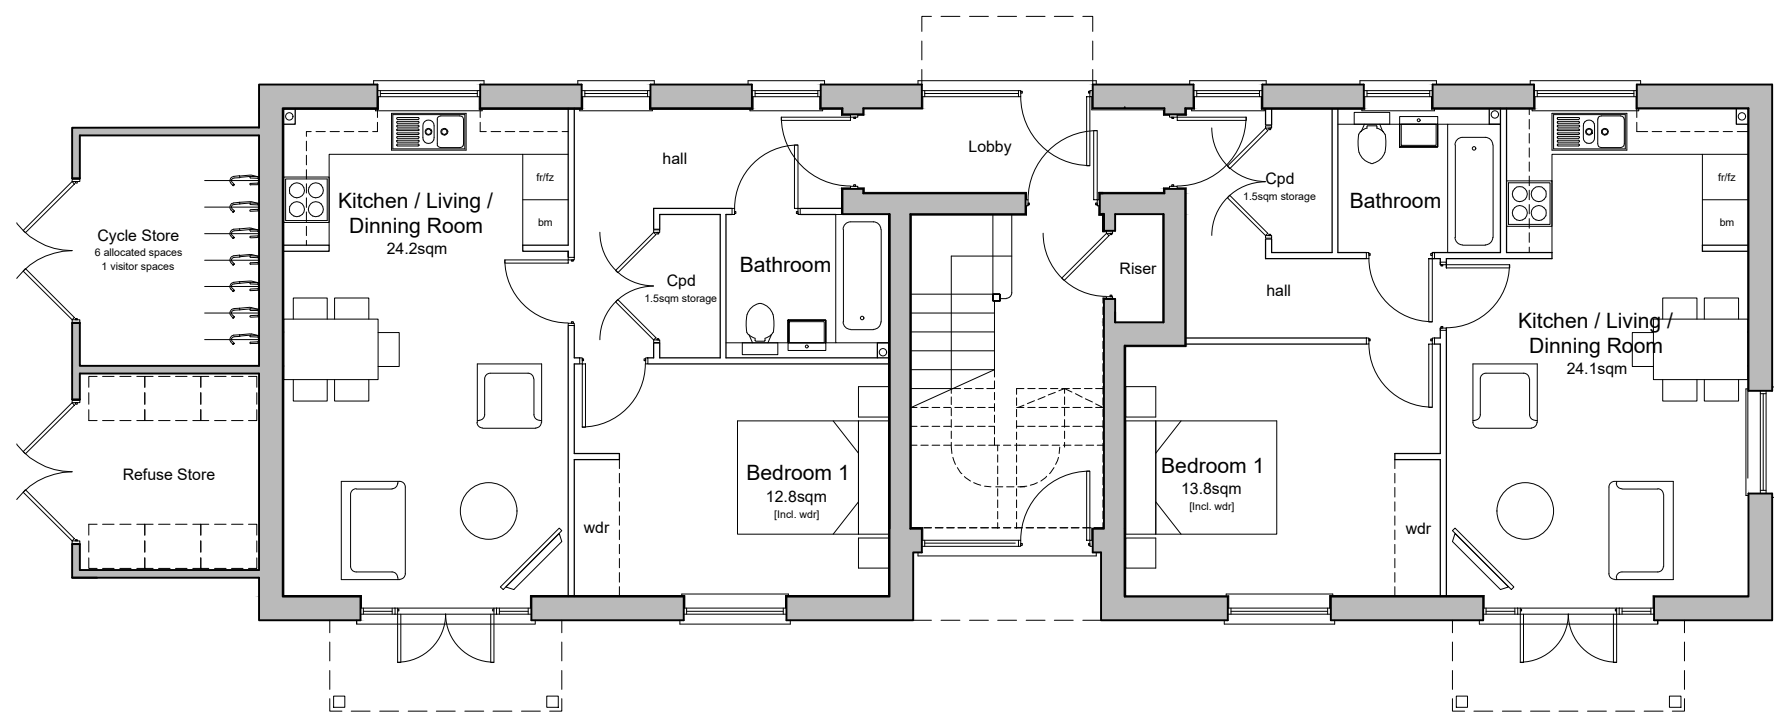


Ground Floor Plan

Flat 124

1-Bedroom 2-Person Flat
Affordable
50.6sqm / 544 sqft GIA [to finishes]
To National Space Standards
& to B. Regs part M4(2)

Flat 125

1-Bedroom 2-Person Flat
Affordable
50.4sqm / 542 sqft GIA [to finishes]
To National Space Standards
& to B. Regs part M4(2)

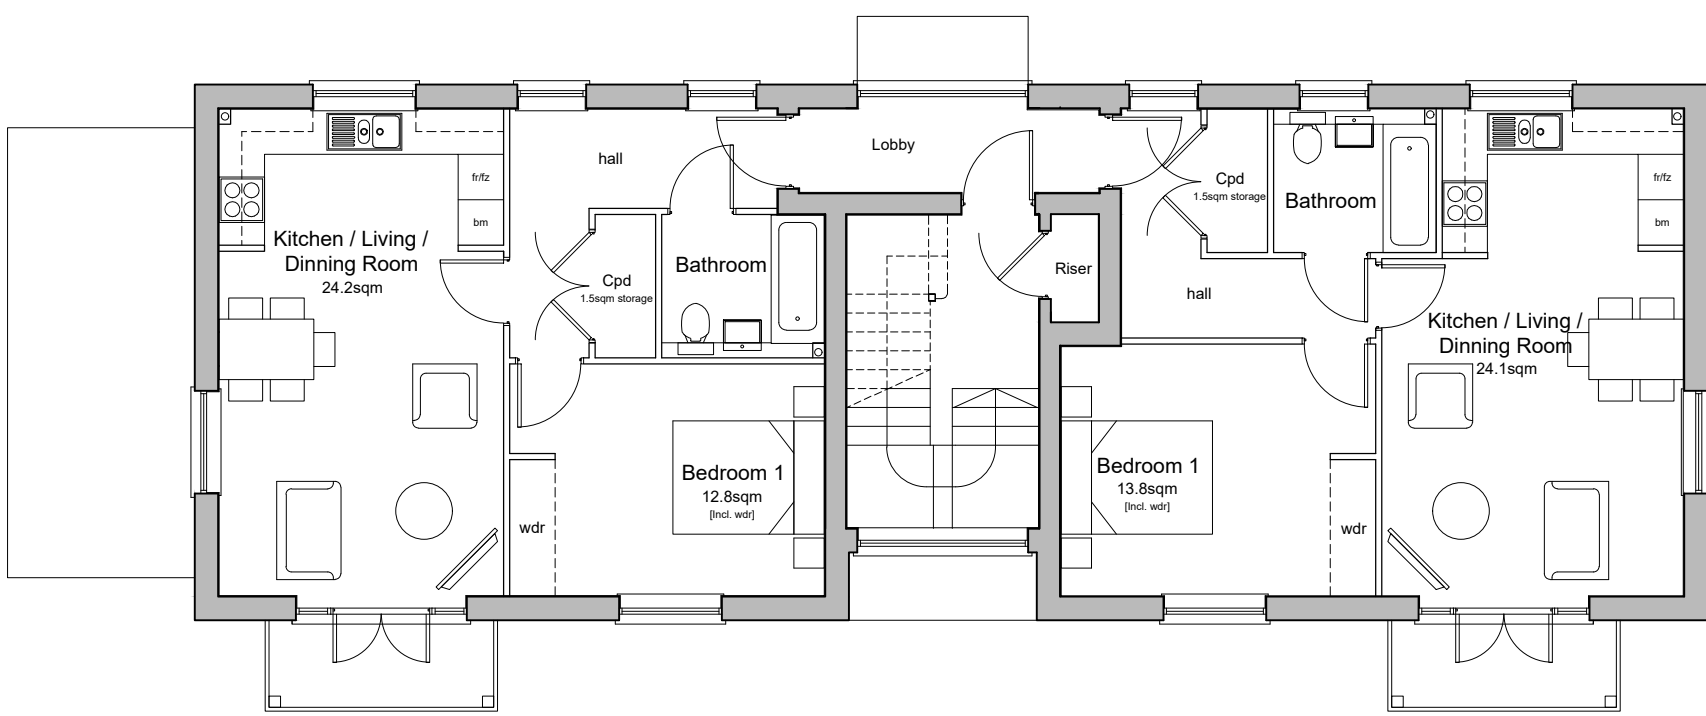


First Floor Plan

Flat 126

1-Bedroom 2-Person Flat
Affordable
50.6sqm / 544 sqft GIA [to finishes]
To National Space Standards

Flat 127

1-Bedroom 2-Person Flat
Affordable
50.4sqm / 542 sqft GIA [to finishes]
To National Space Standards

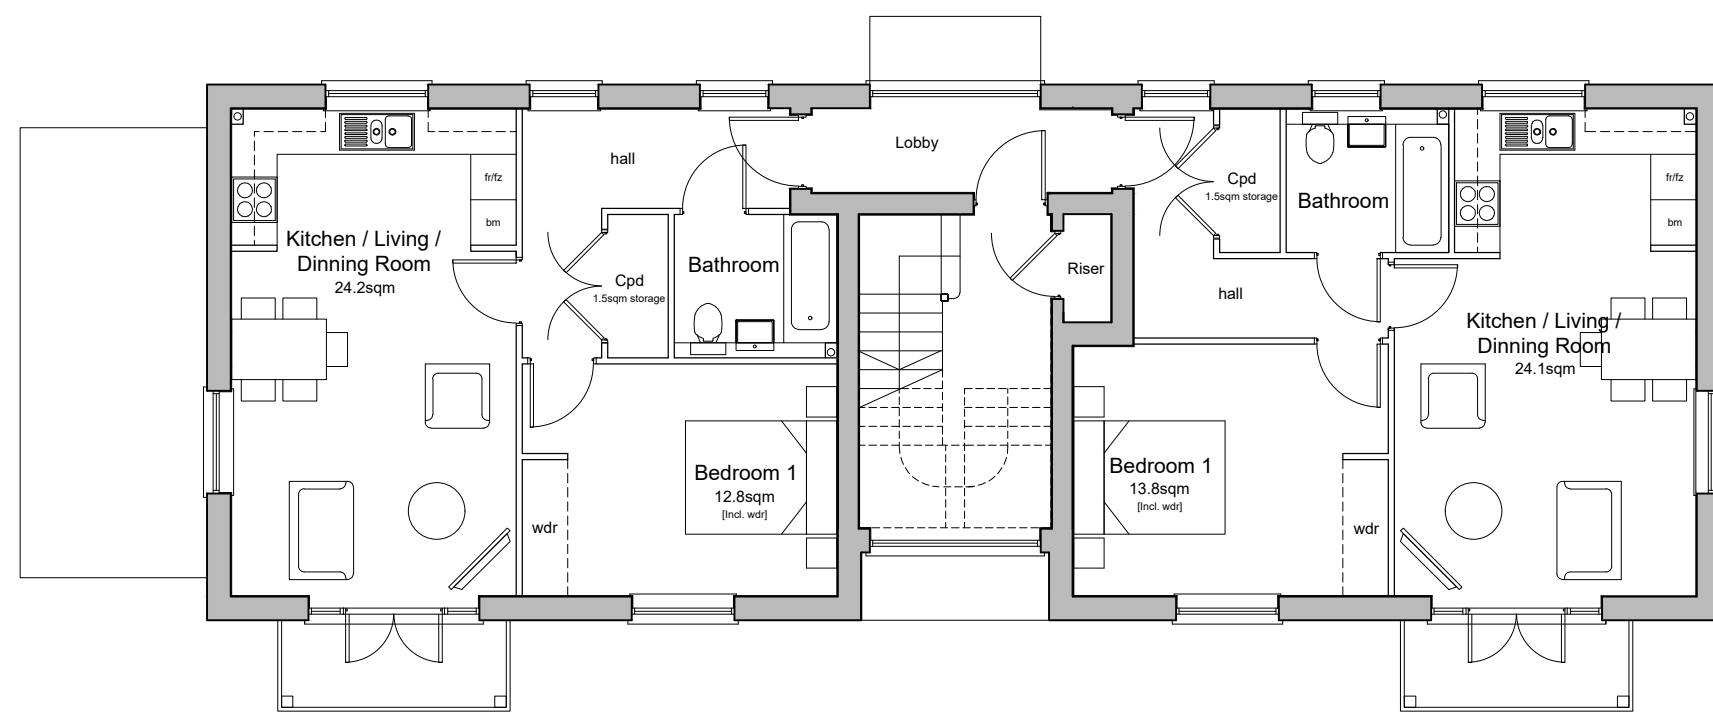

Second Floor Plan

Flat 128


1-Bedroom 2-Person Flat
Affordable
50.6sqm / 544 sqft GIA [to finishes]
To National Space Standards

Flat 129

1-Bedroom 2-Person Flat
Affordable
50.4sqm / 542 sqft GIA [to finishes]
To National Space Standards




Front Elevation

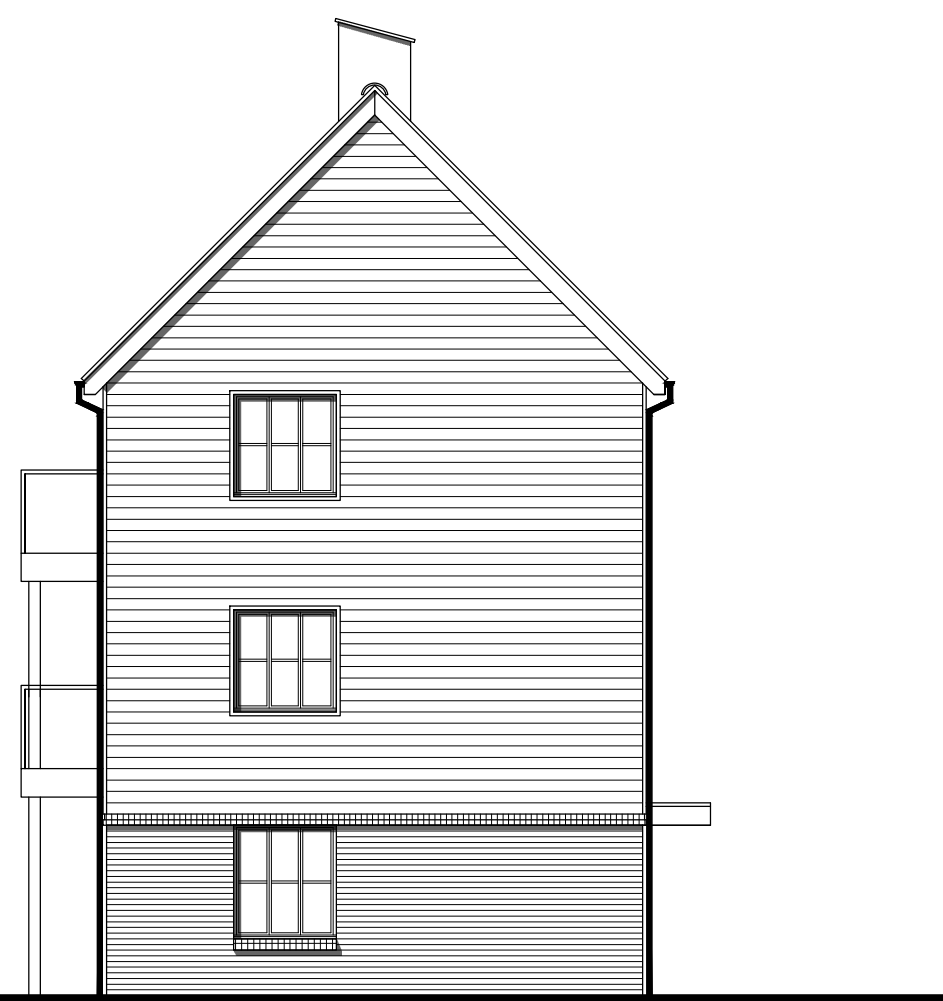

Side Elevation



Rear Elevation

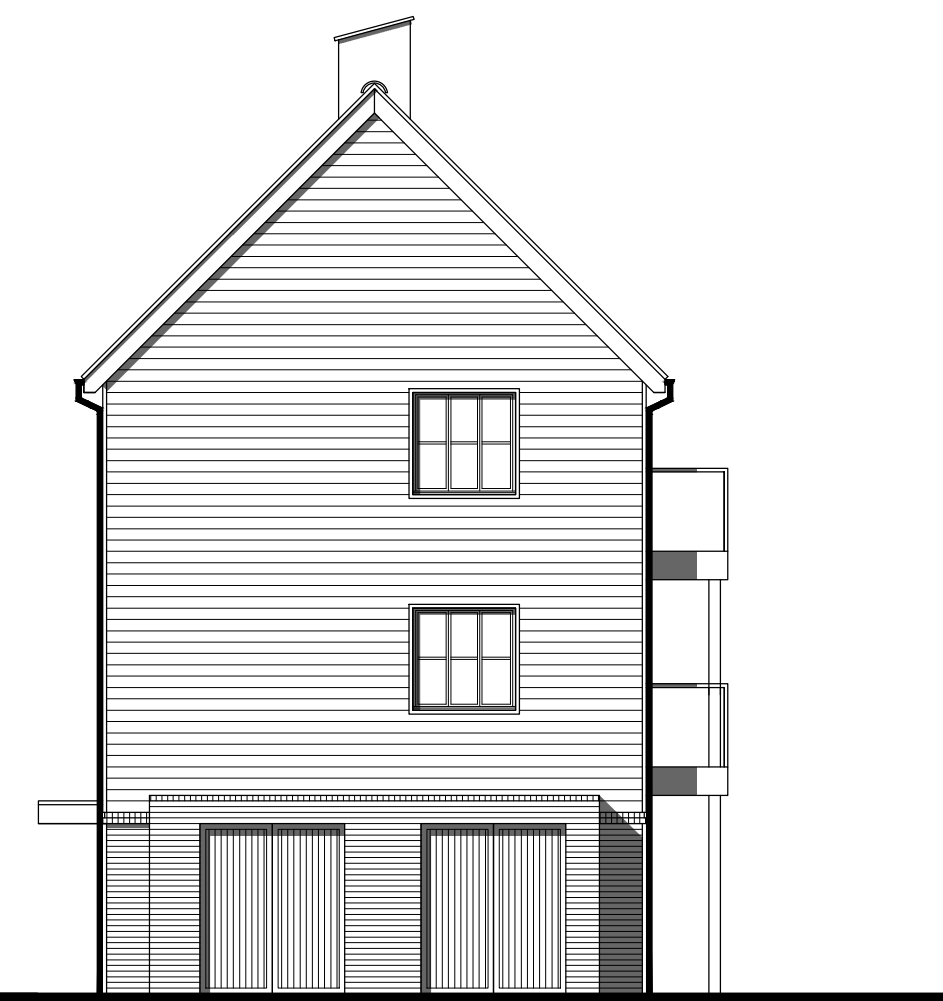

Side Elevation

P1	06.08.21	Planning Issue	LT	KE
Rev	Date	Revision Details	Dr	Ch

**ECE Architecture**
www.ecearchitecture.com

London: 76 Great Suffolk Street
London, SE1 0BL
T 0207 928 2773 E london@ecearchitecture.com

Sussex: Brooklyn Chambers, 11 Goring Road
Worthing, West Sussex, BN12 4AP
T 01903 248777 E sussex@ecearchitecture.com

Bristol: Westworks, Colston Tower
Colston Street, Bristol, BS1 4XE
T 0117 214 1101 E bristol@ecewestworks.com

Client's Name
PYE Homes

Job Title
Woodgate Centre, Oak Tree Lane

Drawing Title
Flat Block B

Scale
1:100 @ A1 / 1:200 @ A3

metres 2 4 6 8 10

Drawn	Checked	Date
AX	LT	01.07.21

Job No	Drawing No	Rev
6781	PL-42	P1

Status
APPROVAL