



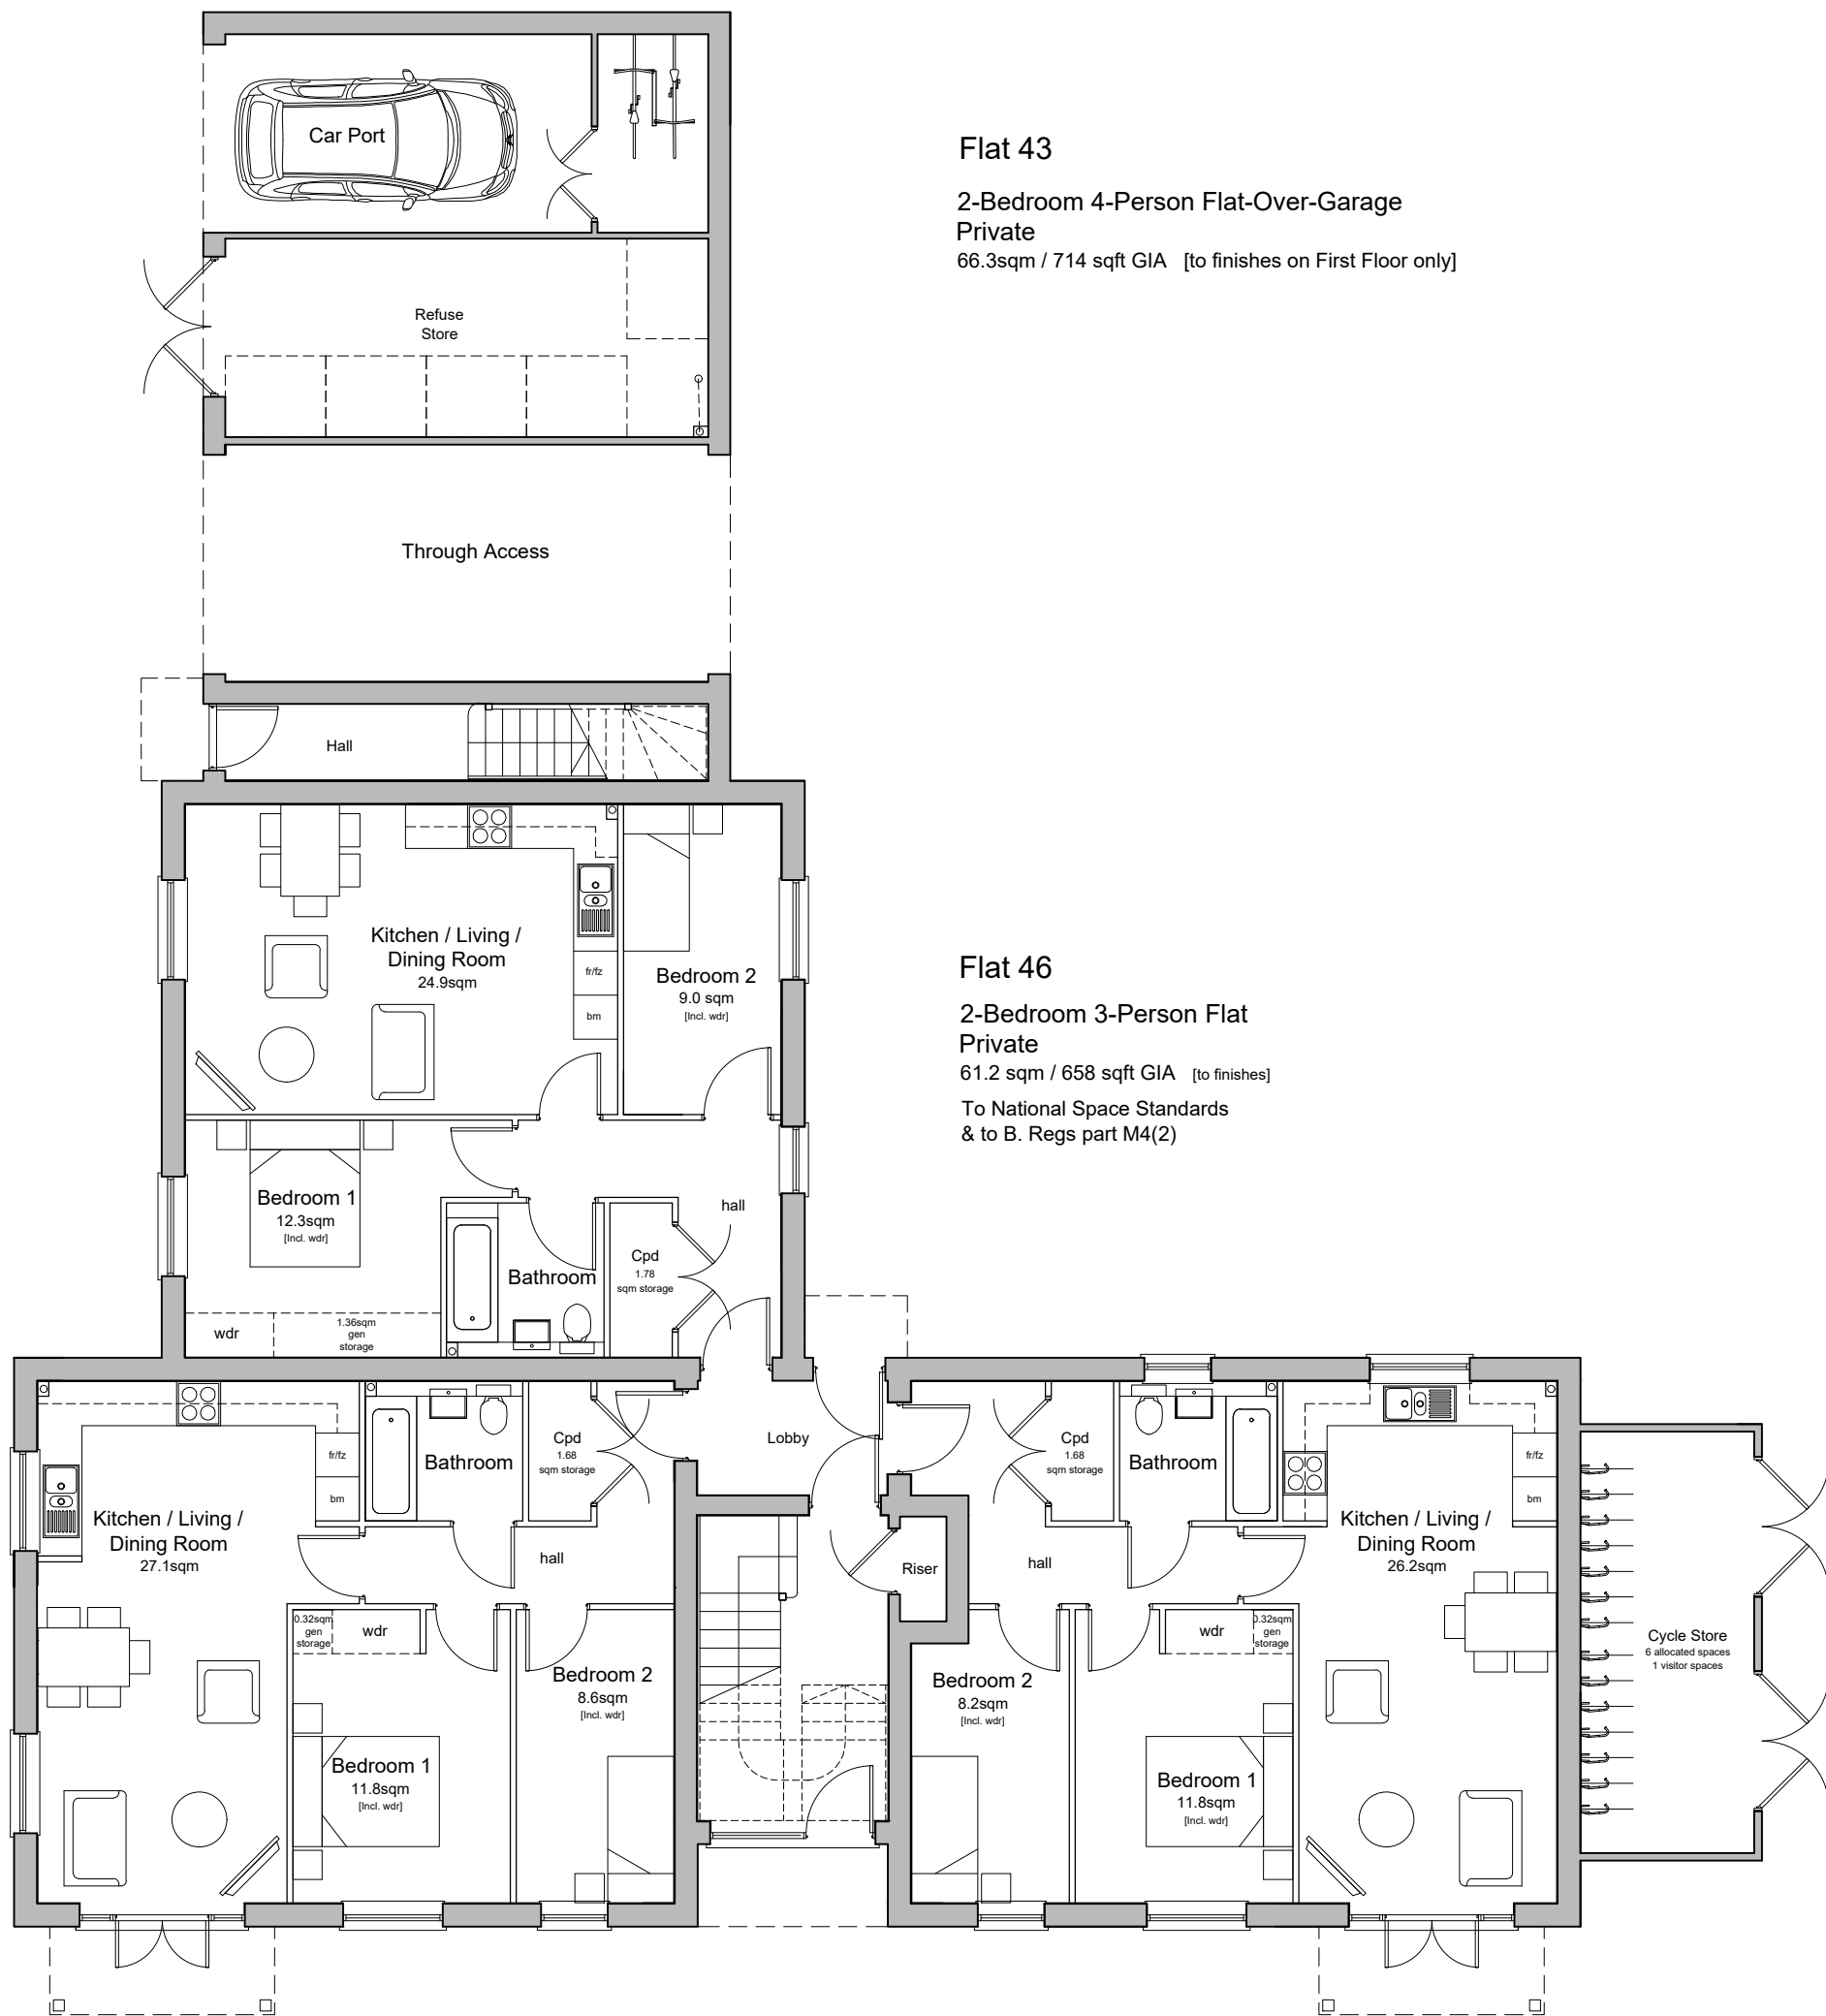

Ground Floor Plan

Flat 44
2-Bedroom 3-Person Flat
Private
61.7sqm / 664 sqft GIA [to finishes]
To National Space Standards
& to B. Regs part M4(2)


Flat 45
2-Bedroom 3-Person Flat
Private
61.0sqm / 656 sqft GIA [to finishes]
To National Space Standards
& to B. Regs part M4(2)

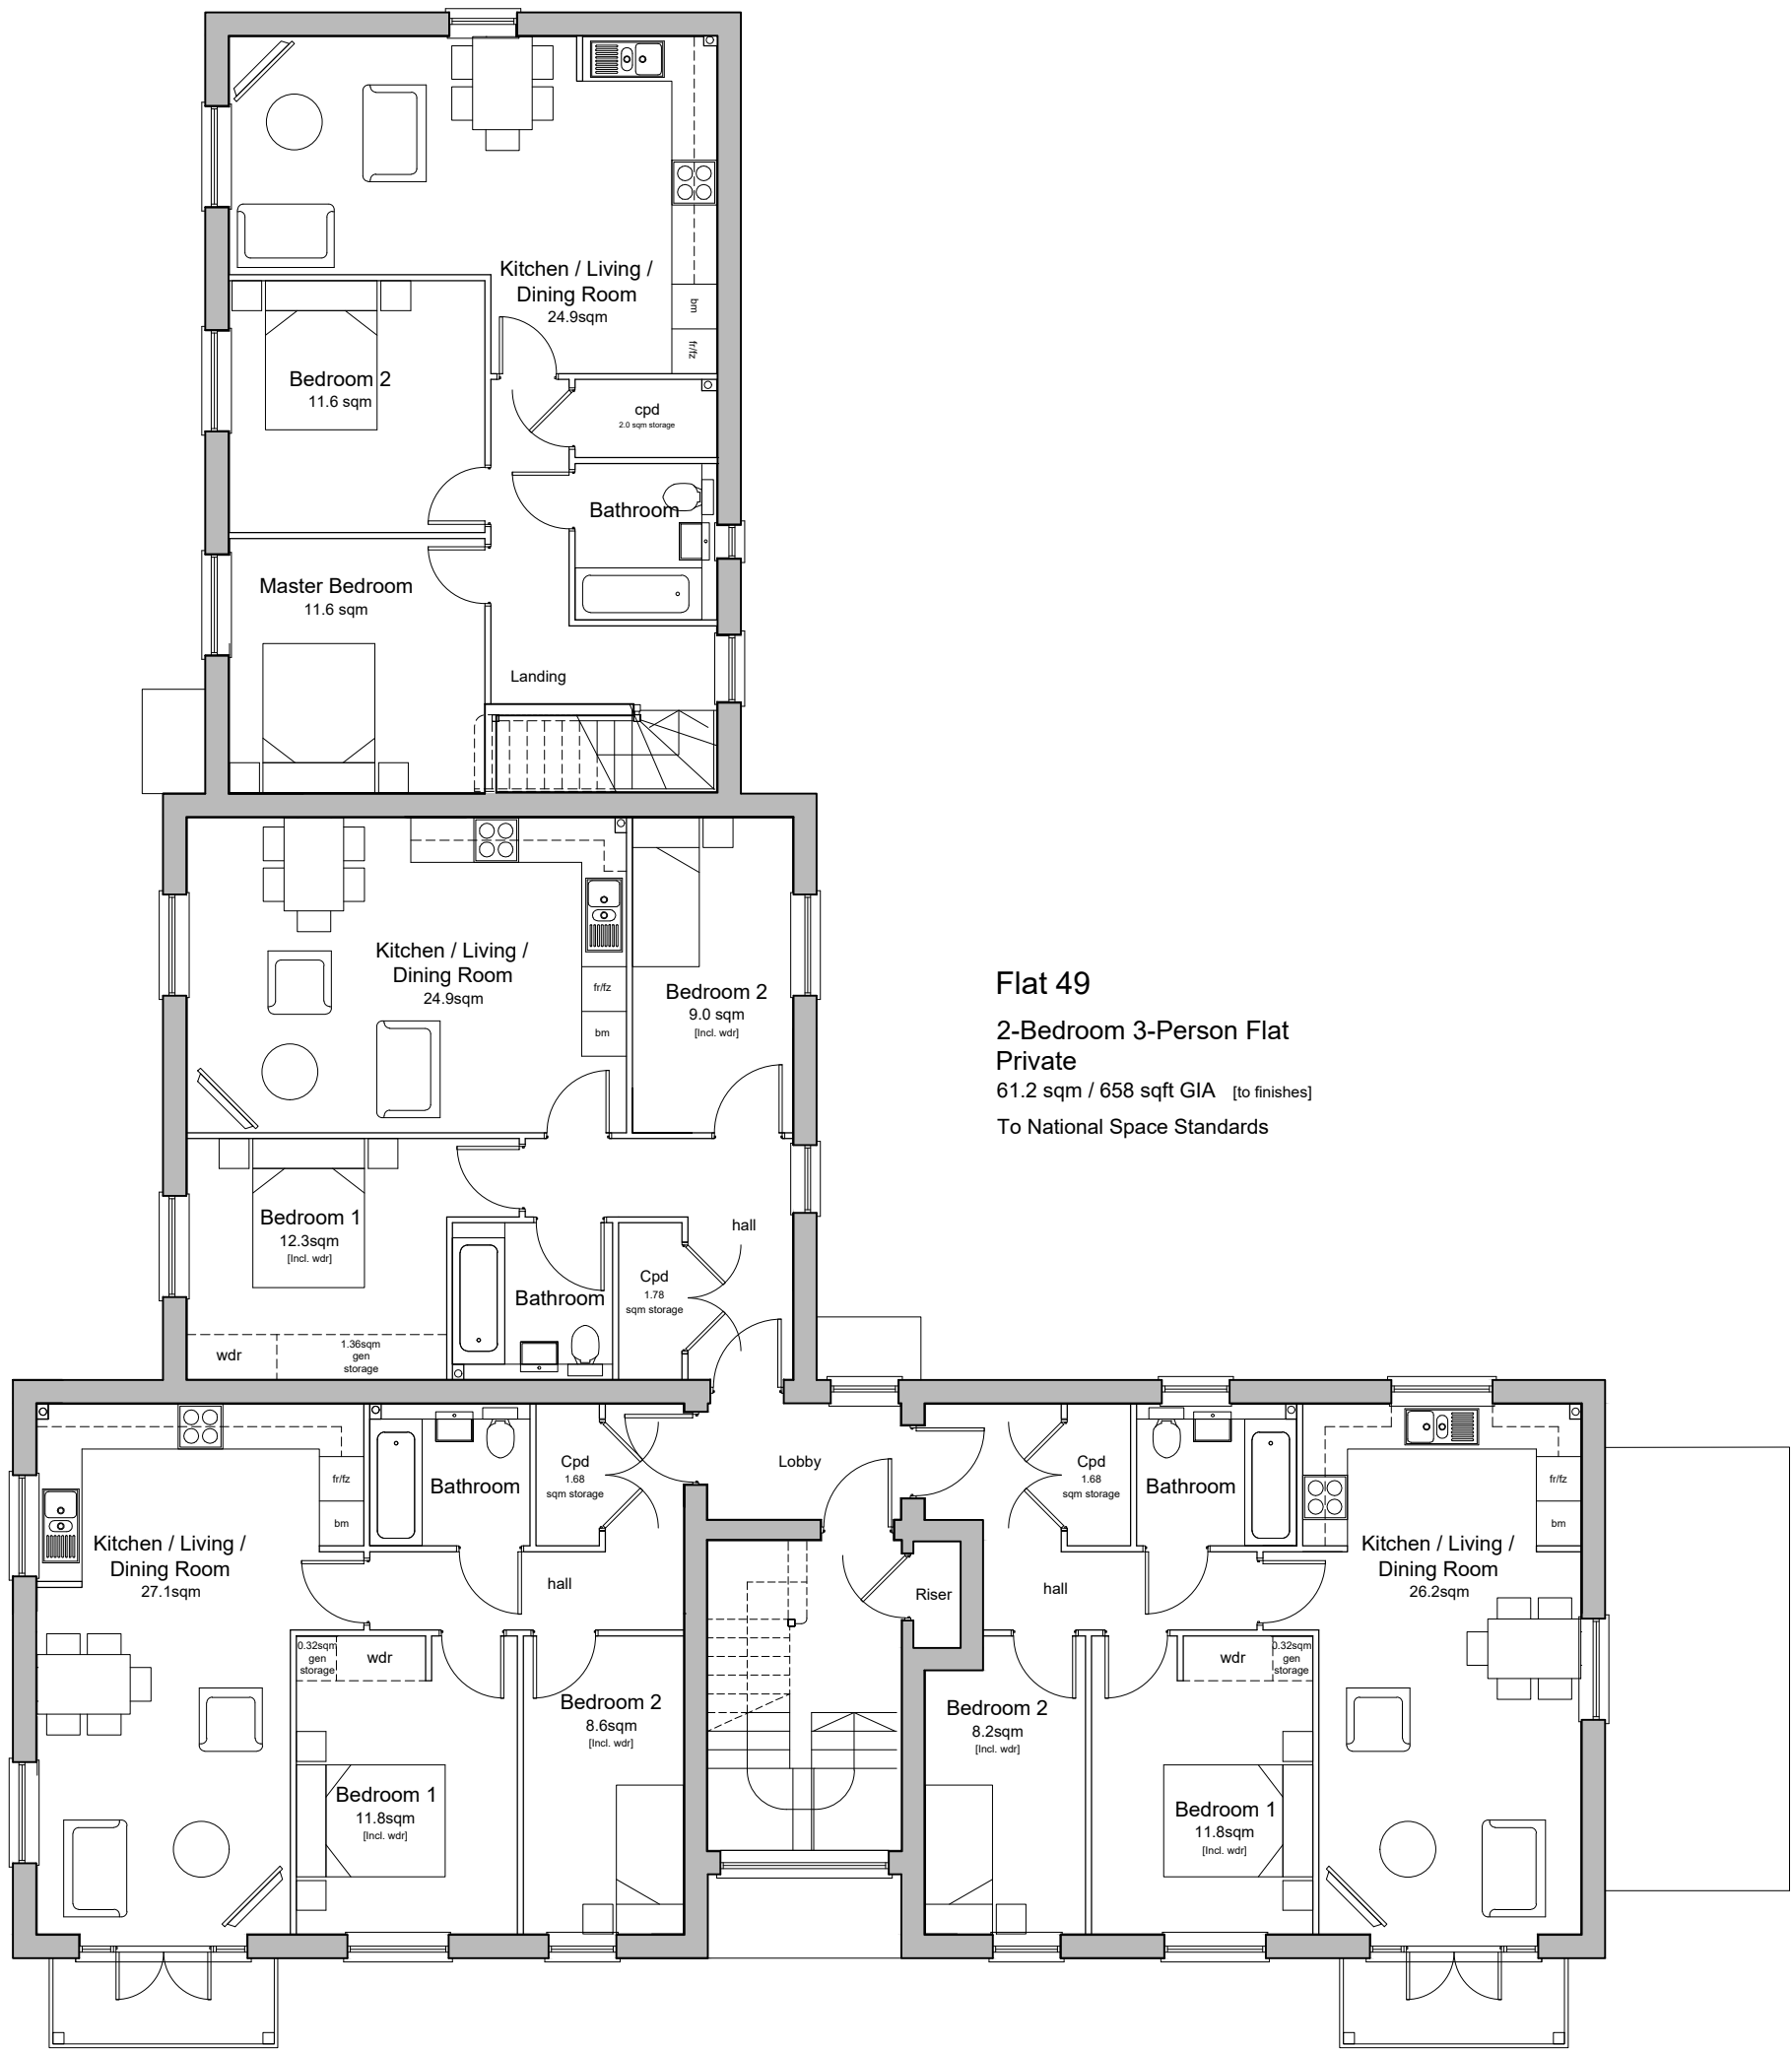

First Floor Plan

Flat 47
2-Bedroom 3-Person Flat
Private
61.7sqm / 664 sqft GIA [to finishes]
To National Space Standards

Flat 48
2-Bedroom 3-Person Flat
Private
61.0sqm / 656 sqft GIA [to finishes]
To National Space Standards

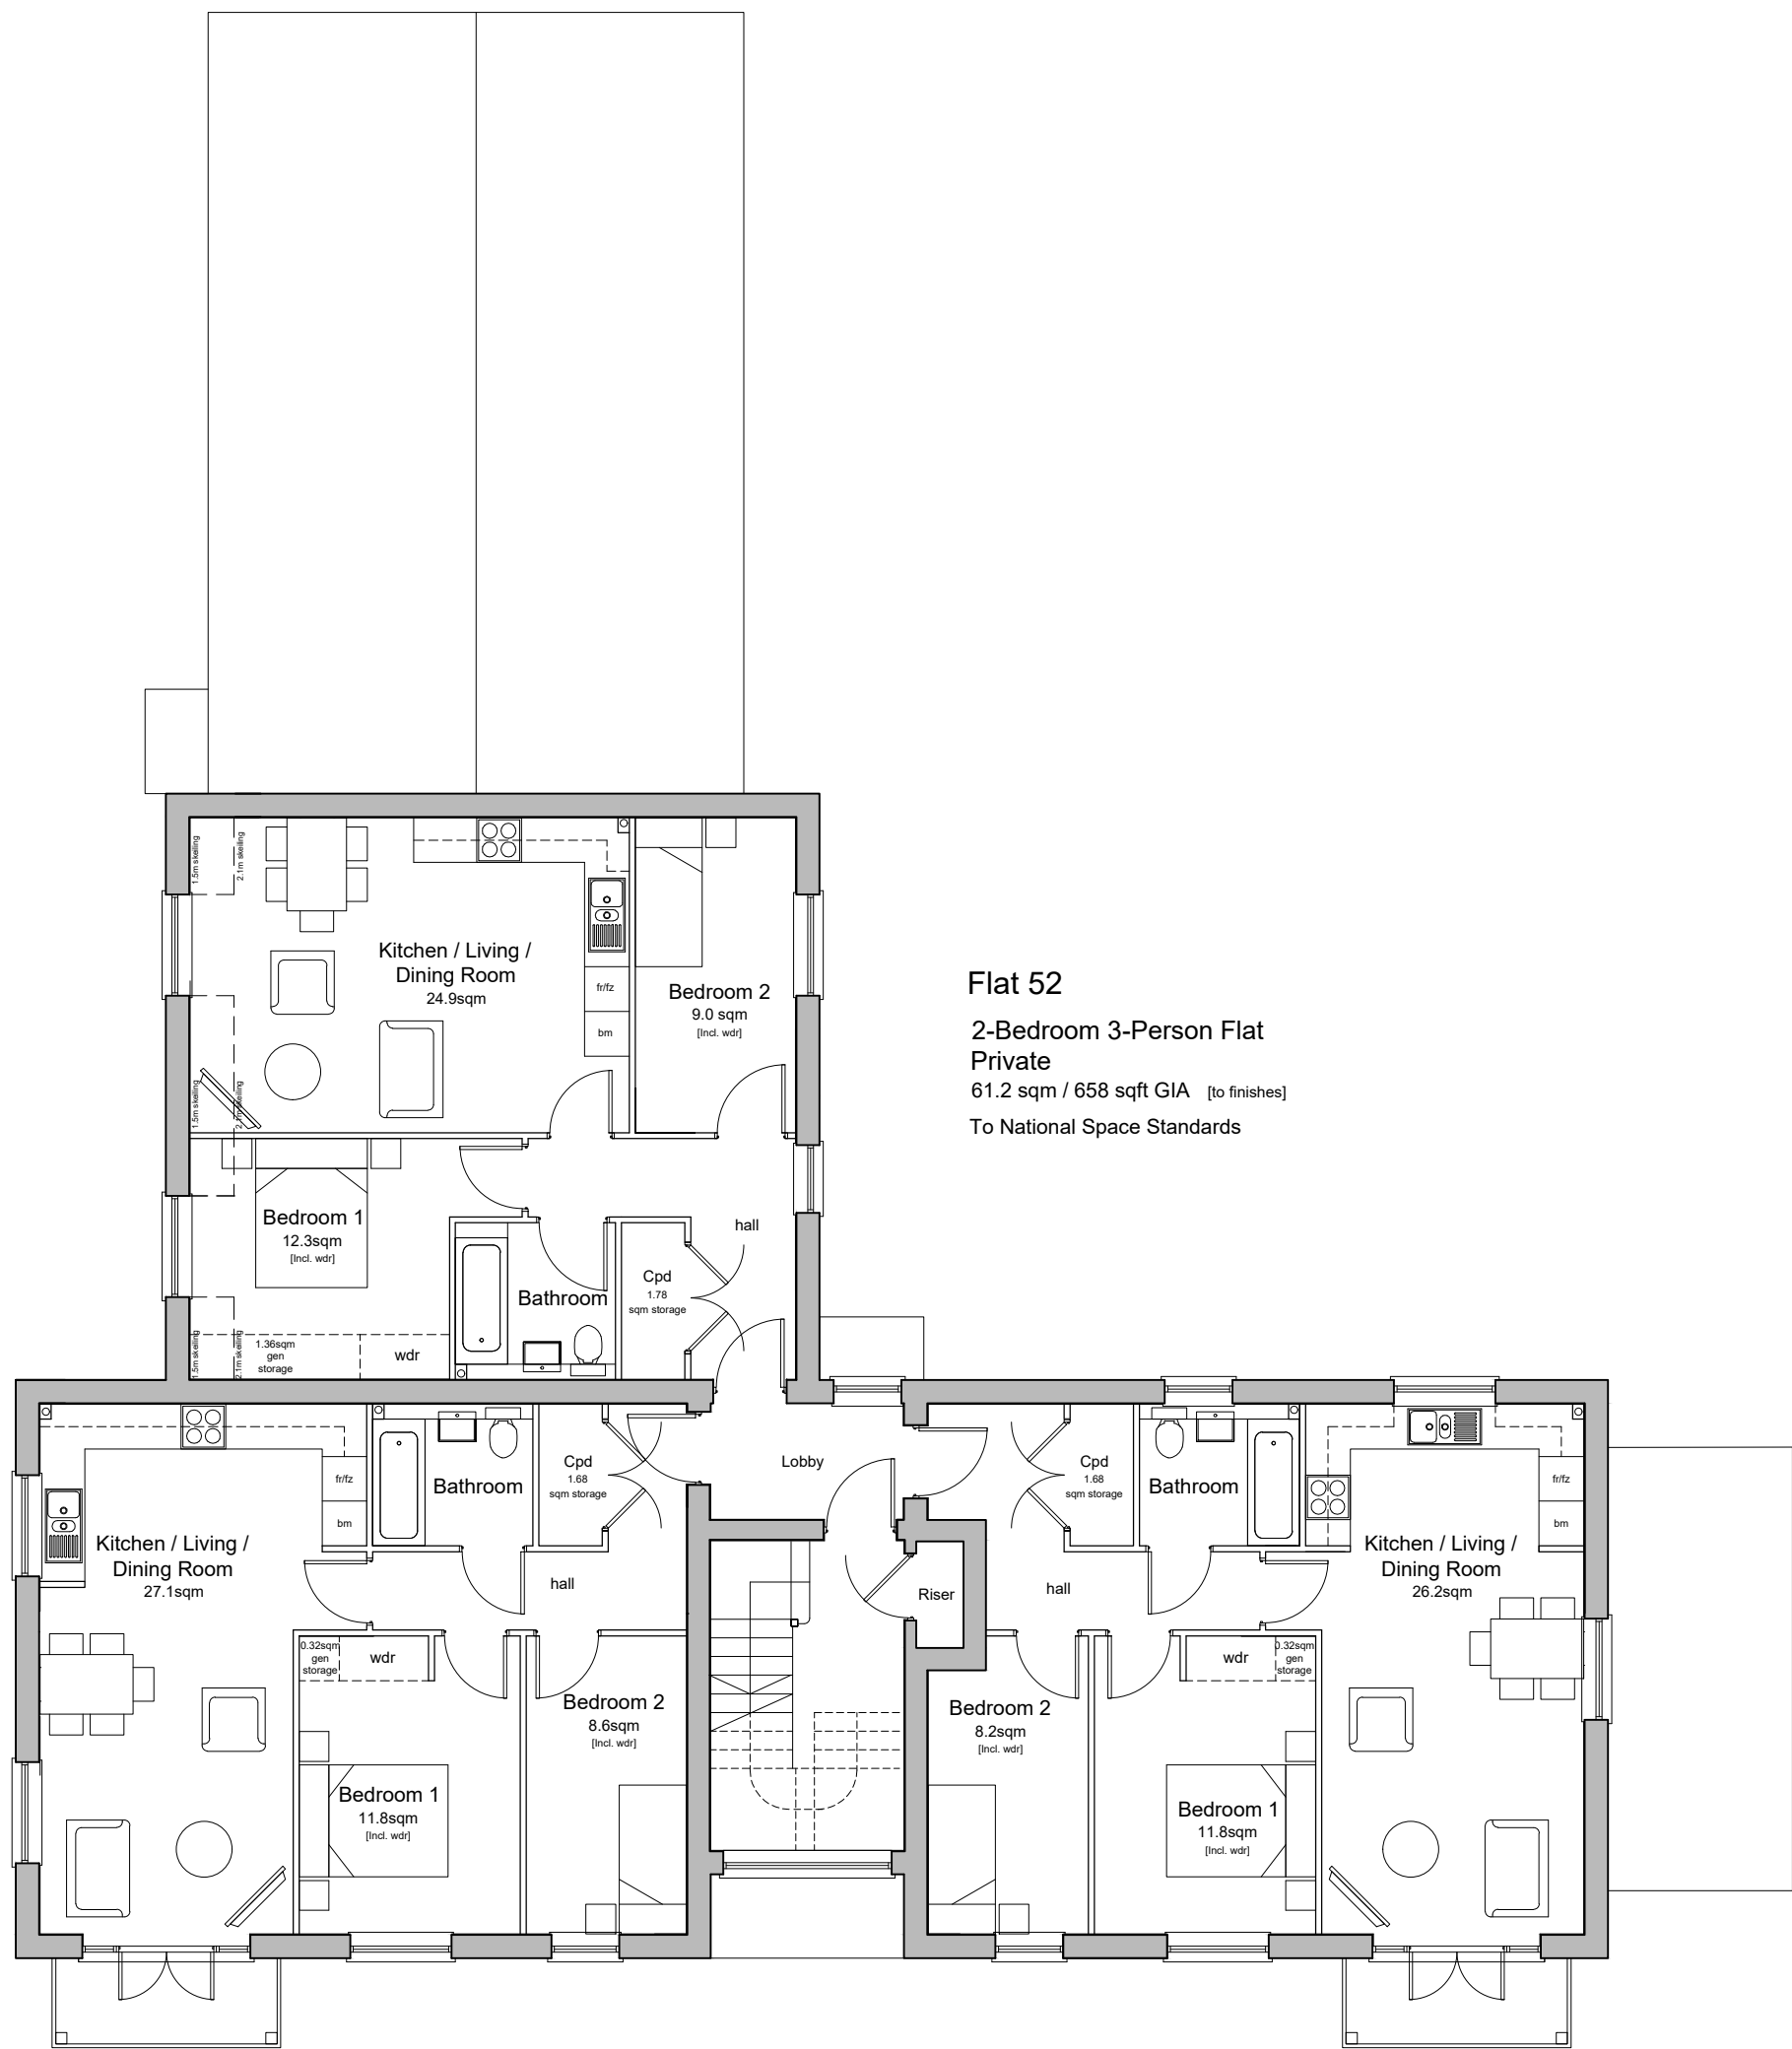

Second Floor Plan

Flat 50
2-Bedroom 3-Person Flat
Private
61.7sqm / 664 sqft GIA [to finishes]
To National Space Standards

Flat 51
2-Bedroom 3-Person Flat
Private
61.0sqm / 656 sqft GIA [to finishes]
To National Space Standards

P1	06.08.21	Planning Issue	LT	KE
Rev	Date	Revision Details	Dr	Ch



London: 76 Great Suffolk Street
London, SE1 0BL
T 0207 928 2773 E london@ecearchitecture.com

Sussex: Brooklyn Chambers, 11 Goring Road
Worthing, West Sussex, BN12 4AP
T 01903 248777 E sussex@ecearchitecture.com


Bristol: Westworks, Colston Tower
Colston Street, Bristol, BS1 4XE
T 0117 214 1101 E bristol@ecewestworks.com

ECE Architecture
www.ecearchitecture.com

Client's Name
PYE Homes

Job Title
Woodgate Centre, Oak Tree Lane

Drawing Title
Flat Block D - Floor Plans

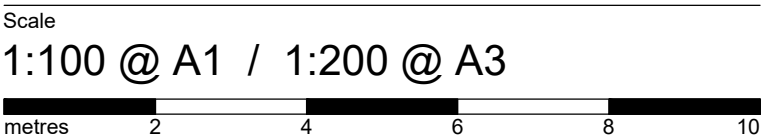

Drawn	Checked	Date
AX	LT	01.07.21

Job No	Drawing No	Rev
6781	PL-45	P1

Status
APPROVAL