


Flat 132

2-Bedroom 3-Person Flat
Private

61.4sqm / 660 sqft GIA [to finishes]

To National Space Standards
& to B. Regs part M4(2)

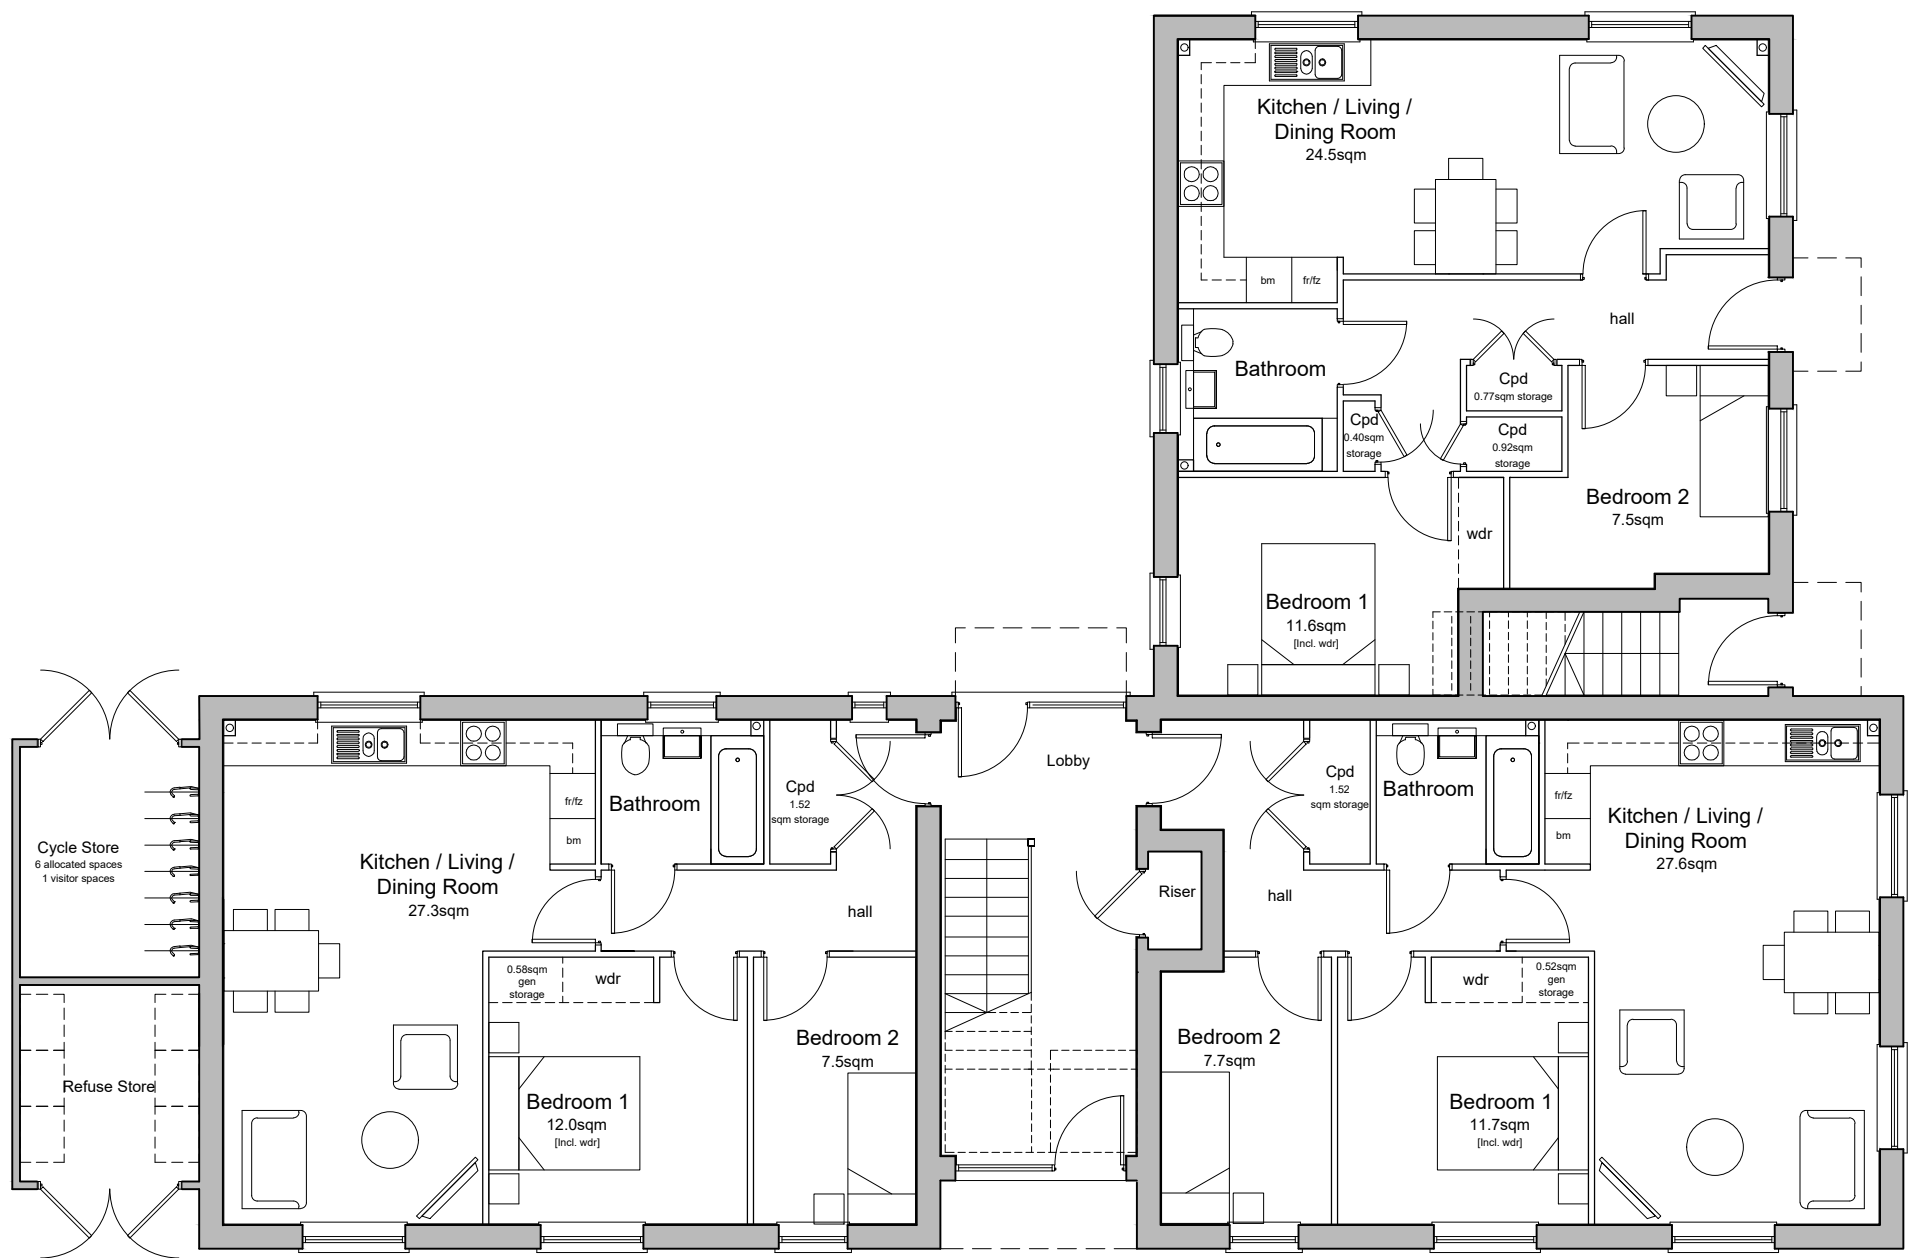

Ground Floor Plan

Flat 130

2-Bedroom 3-Person Flat
Private

61.0sqm / 656 sqft GIA [to finishes]

To National Space Standards
& to B. Regs part M4(2)

Flat 131

2-Bedroom 3-Person Flat
Private

61.6sqm / 663 sqft GIA [to finishes]


To National Space Standards
& to B. Regs part M4(2)

Flat 135

2-Bedroom 3-Person Flat
Private

61.4sqm / 660 sqft GIA [to finishes]

To National Space Standards

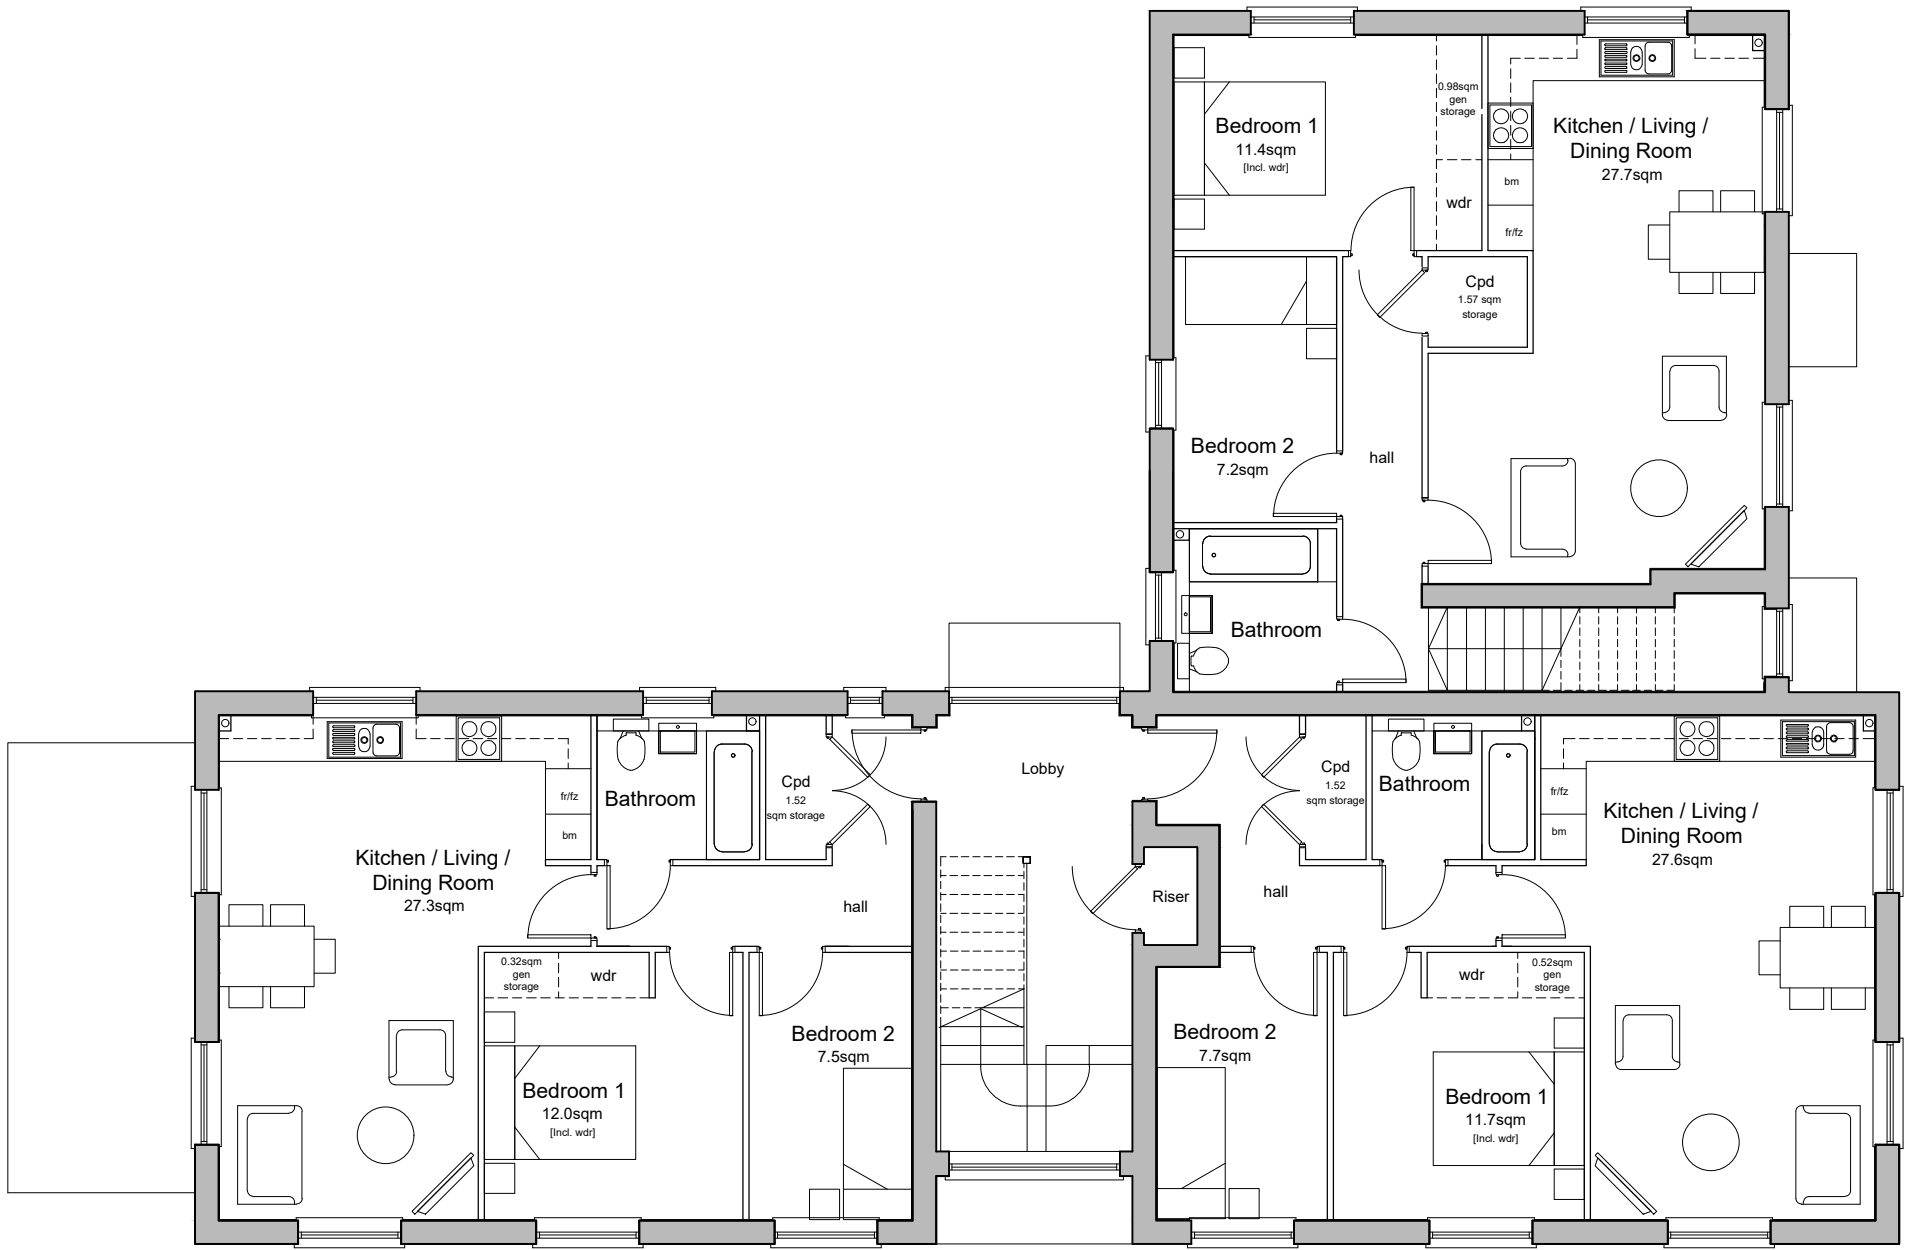

First Floor Plan

Flat 133

2-Bedroom 3-Person Flat
Private

61.0sqm / 656 sqft GIA [to finishes]

To National Space Standards

Flat 134

2-Bedroom 3-Person Flat
Private

61.6sqm / 663 sqft GIA [to finishes]

To National Space Standards



Front Elevation



Side Elevation



Rear Elevation




Side Elevation

CDM 2015 Health & Safety Information

This information relates only to 'Significant Hazards' identified on this drawing and is to be read in conjunction with the Designer's Hazard Register.

P1	06.08.21	Planning Issue	LT	KE
Rev	Date	Revision Details	Dr	Ch

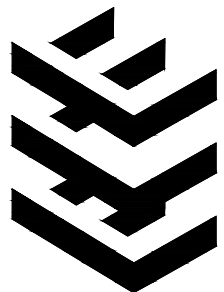

ECE Architecture
www.ecearchitecture.com

London: 76 Great Suffolk Street
London, SE1 0BL
T 0207 928 2773 E london@ecearchitecture.com

Sussex: Brooklyn Chambers, 11 Goring Road
Worthing, West Sussex, BN12 4AP
T 01903 248777 E sussex@ecearchitecture.com

Bristol: Westworks, Colston Tower
Colston Street, Bristol, BS1 4XE
T 0117 214 1101 E bristol@ecewestworks.com

Client's Name

PYE Homes

Job Title

Woodgate Centre, Oak Tree Lane

Drawing Title

Flat Block C

Scale

1:100 @ A1 / 1:200 @ A3

metres 2 4 6 8 10

Drawn	Checked	Date
AX	LT	07.01.21

Job No	Drawing No	Rev
6781	PL-43	P1

Status

APPROVAL