




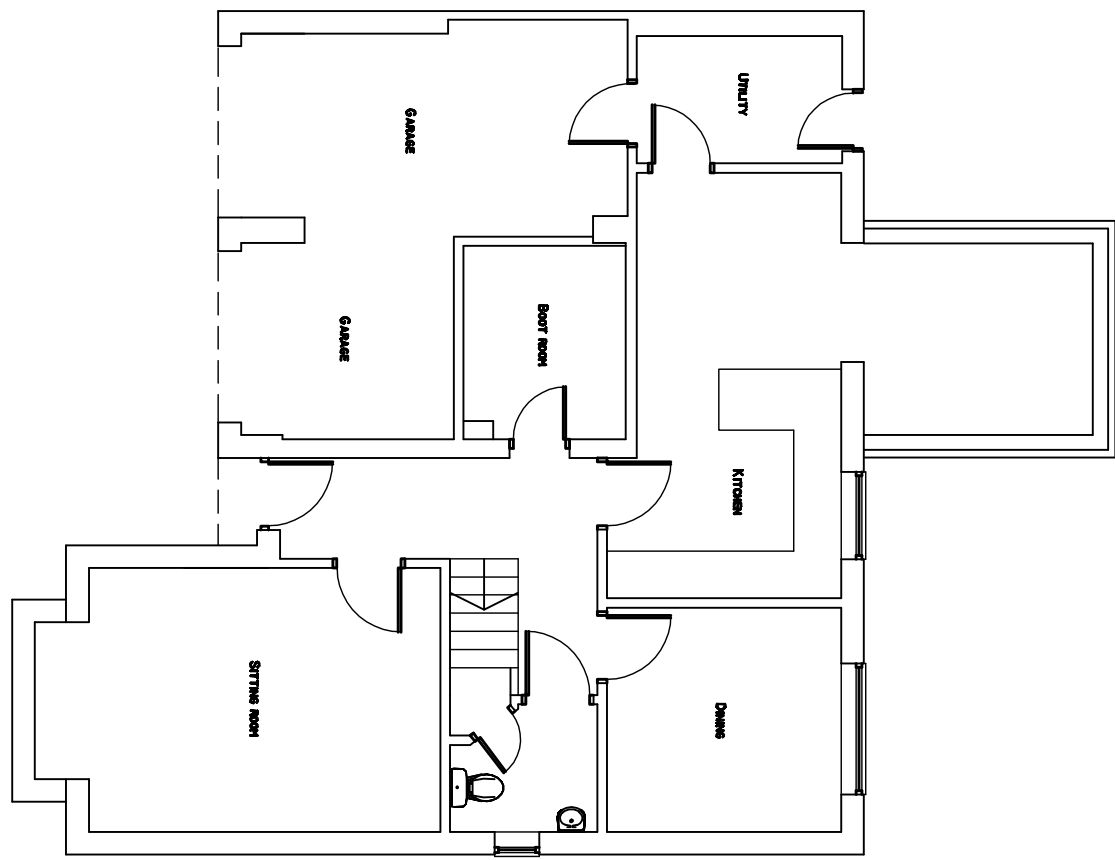


EXISTING GROUND FLOOR PLAN  
SCALE 1:100

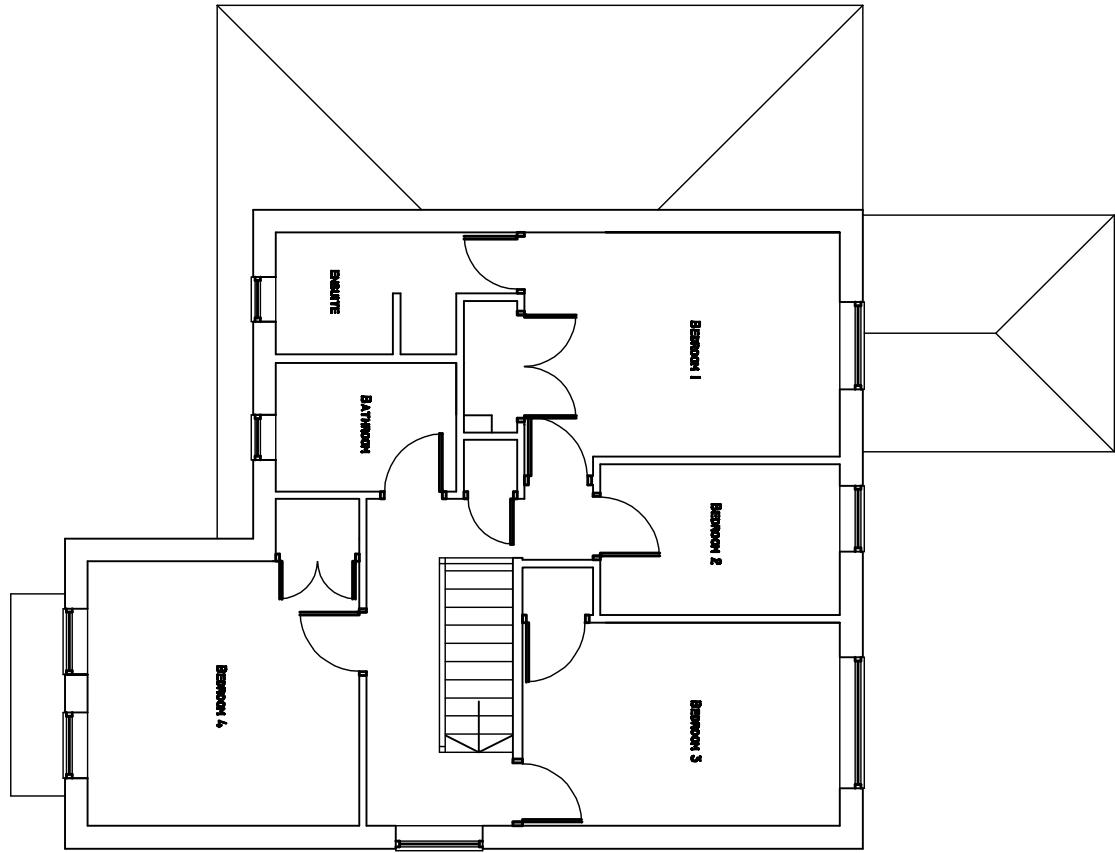


EXISTING FIRST FLOOR PLAN  
SCALE 1:100

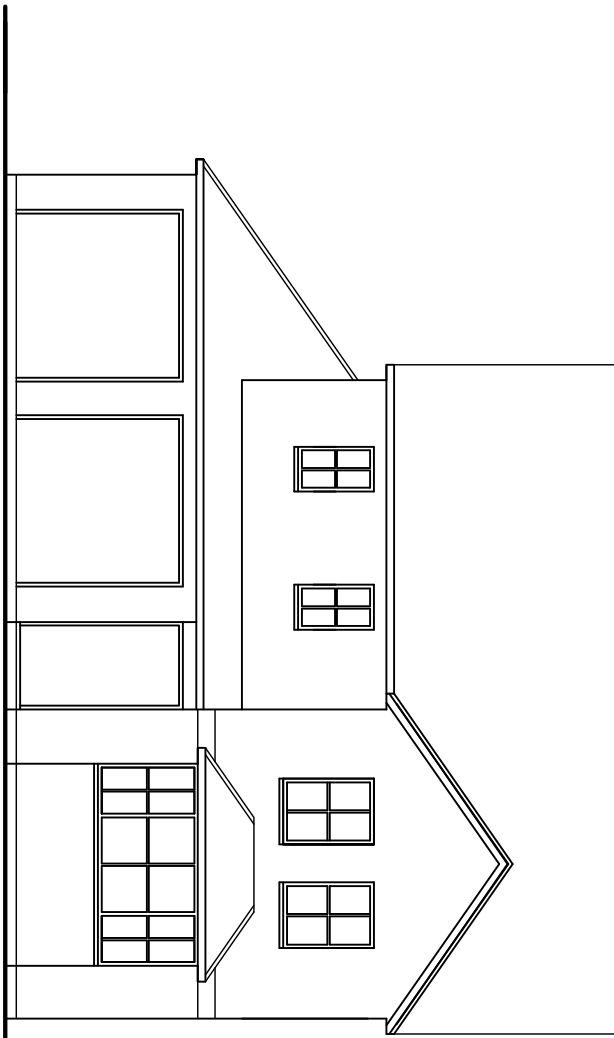


EXISTING FRONT (SOUTH) ELEVATION  
SCALE 1:100

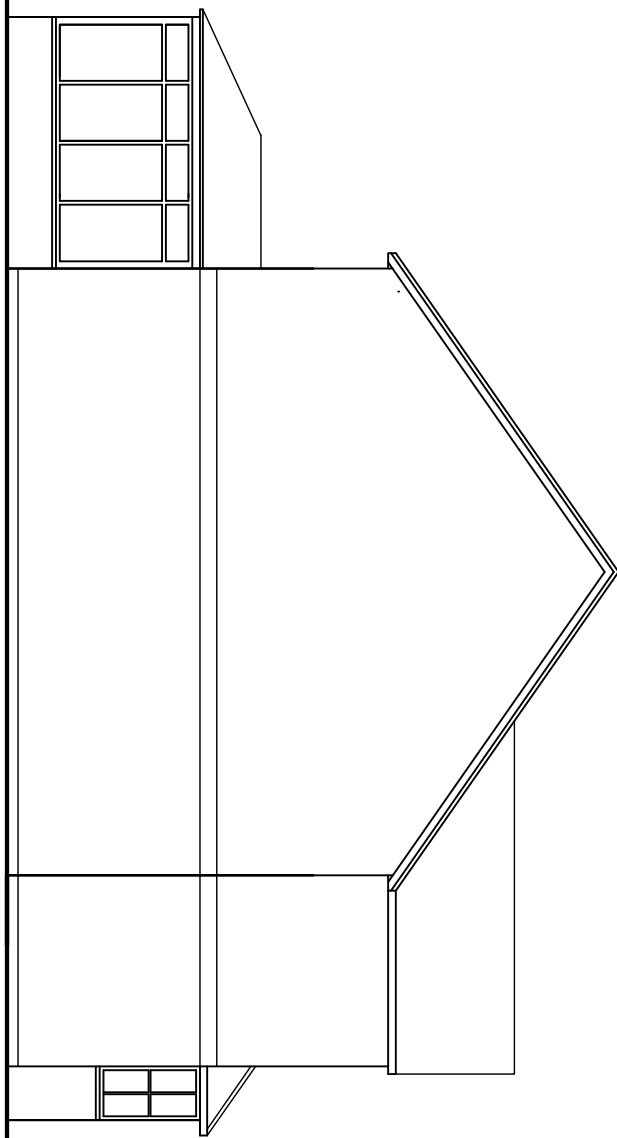


EXISTING SIDE (WEST) ELEVATION  
SCALE 1:100

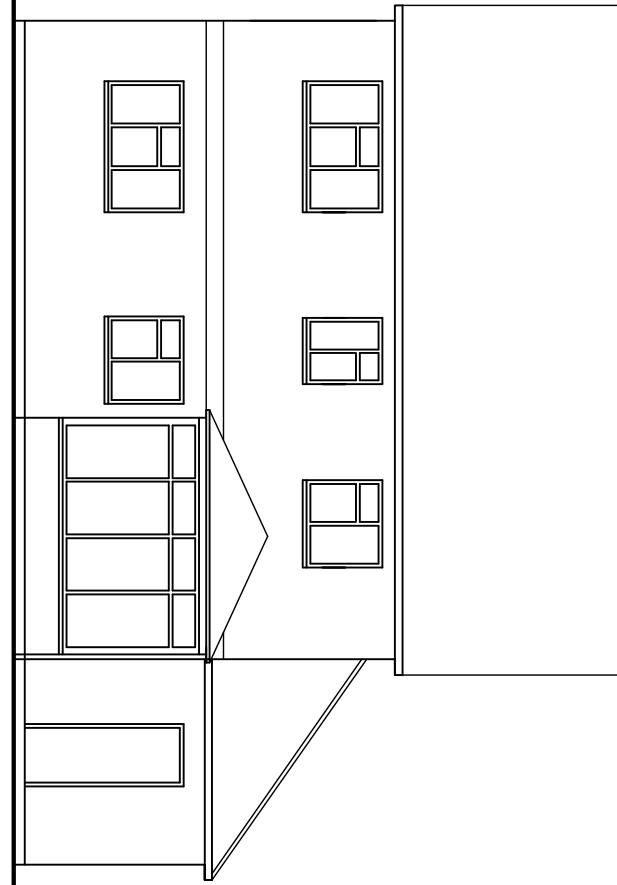


EXISTING REAR (NORTH) ELEVATION  
SCALE 1:100

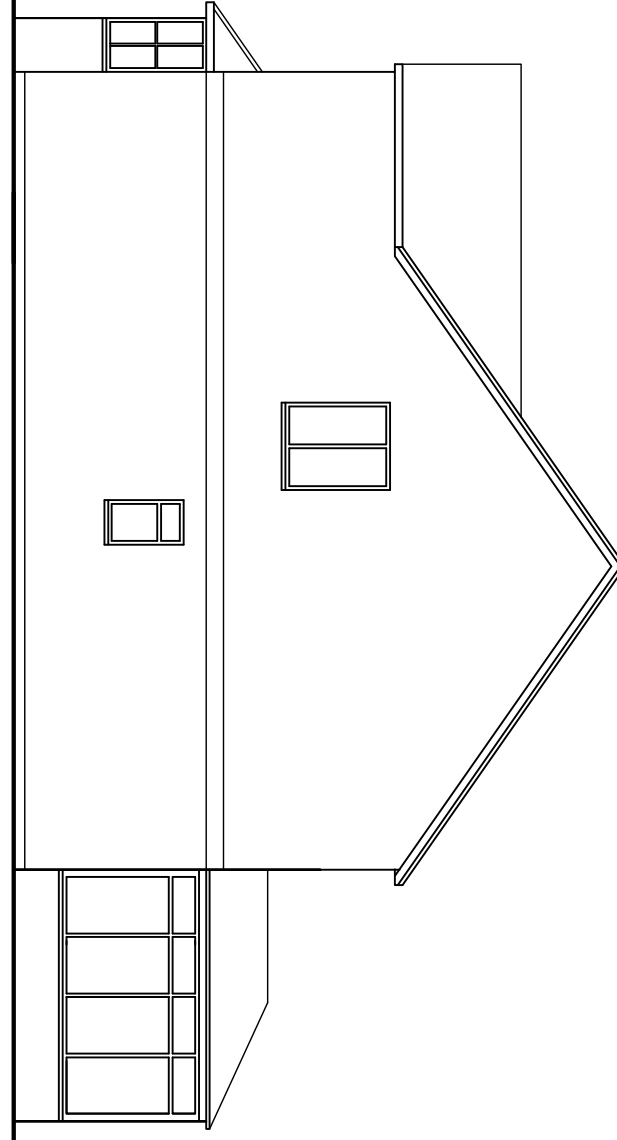


EXISTING SIDE (EAST) ELEVATION  
SCALE 1:100

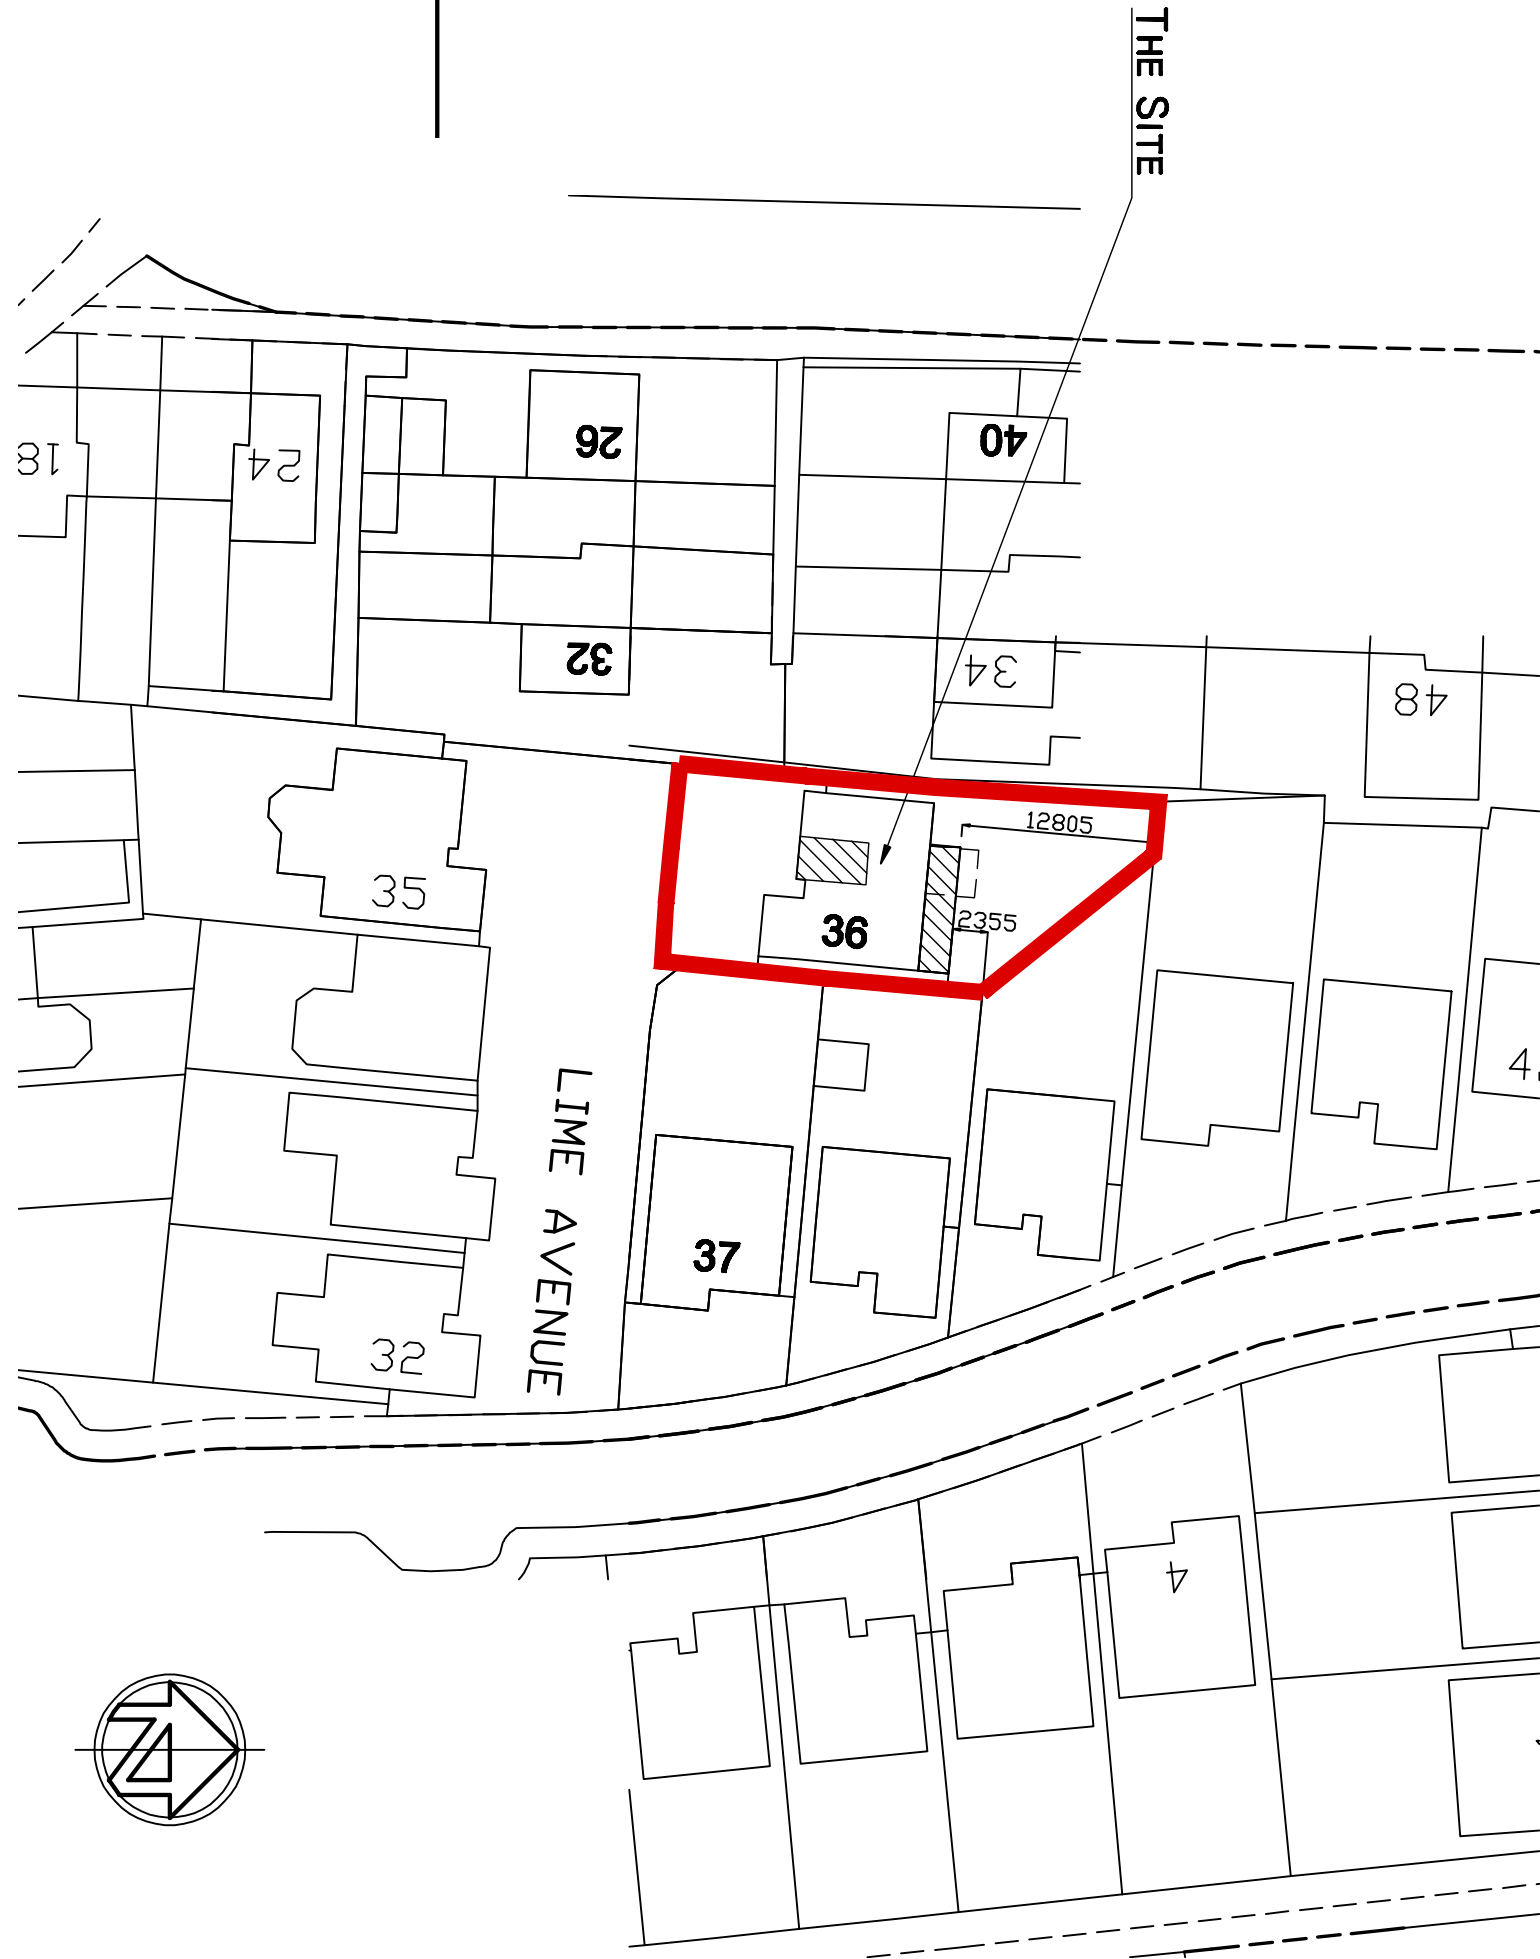


SITE PLAN  
SCALE 1:500

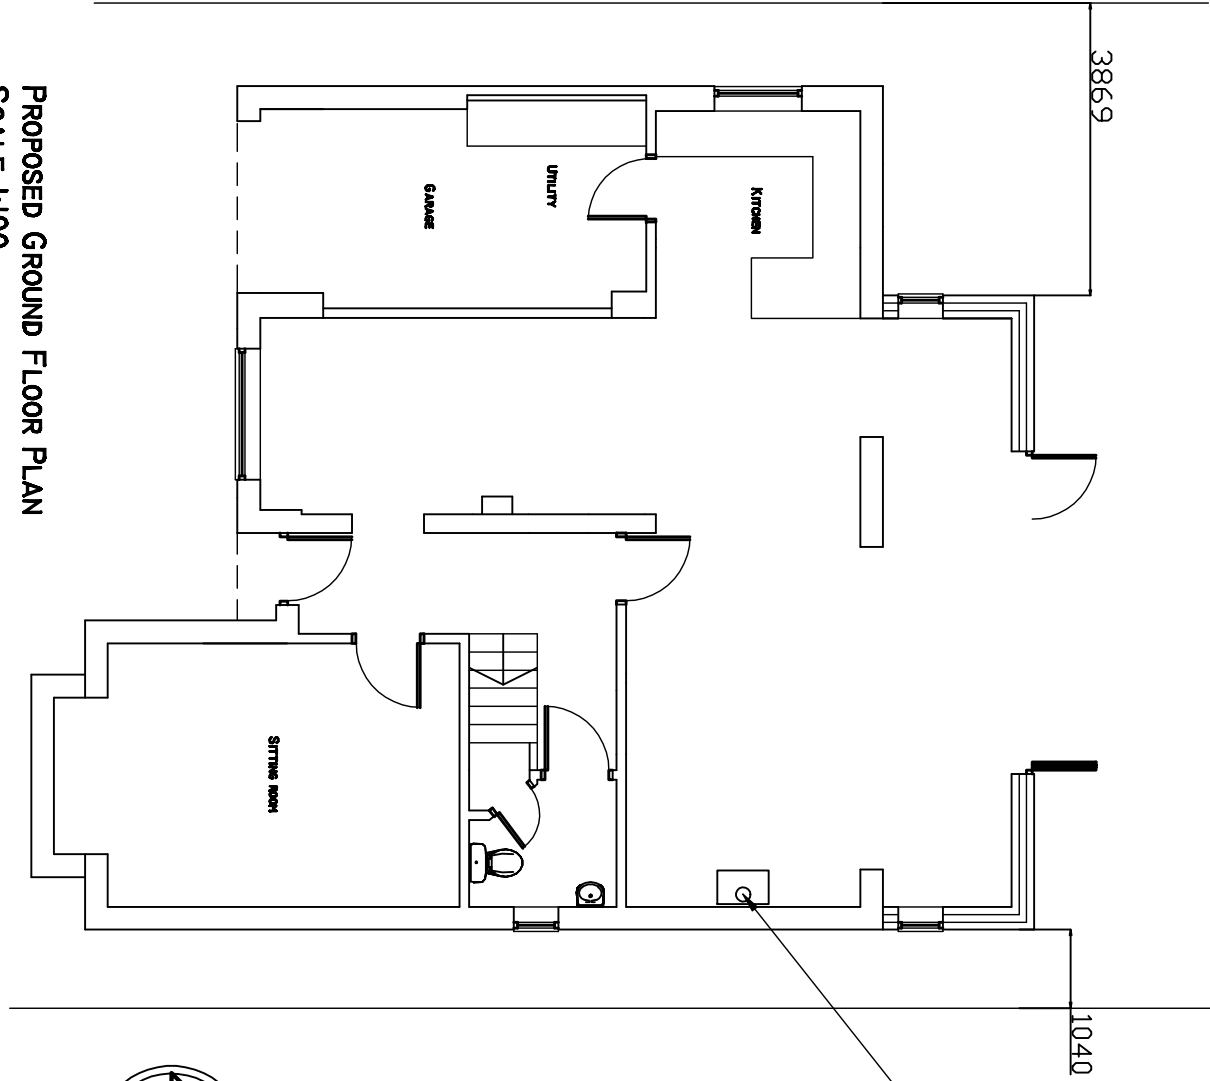


PROPOSED GROUND FLOOR PLAN  
SCALE 1:100

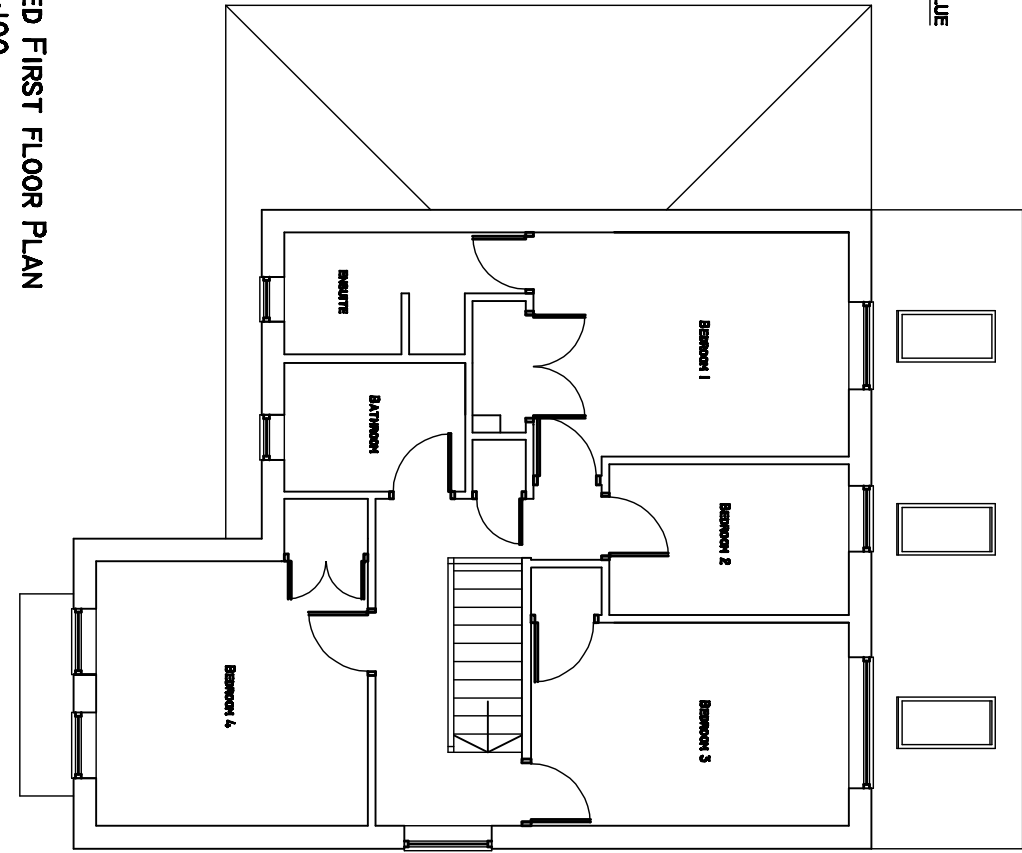


PROPOSED FIRST FLOOR PLAN  
SCALE 1:100

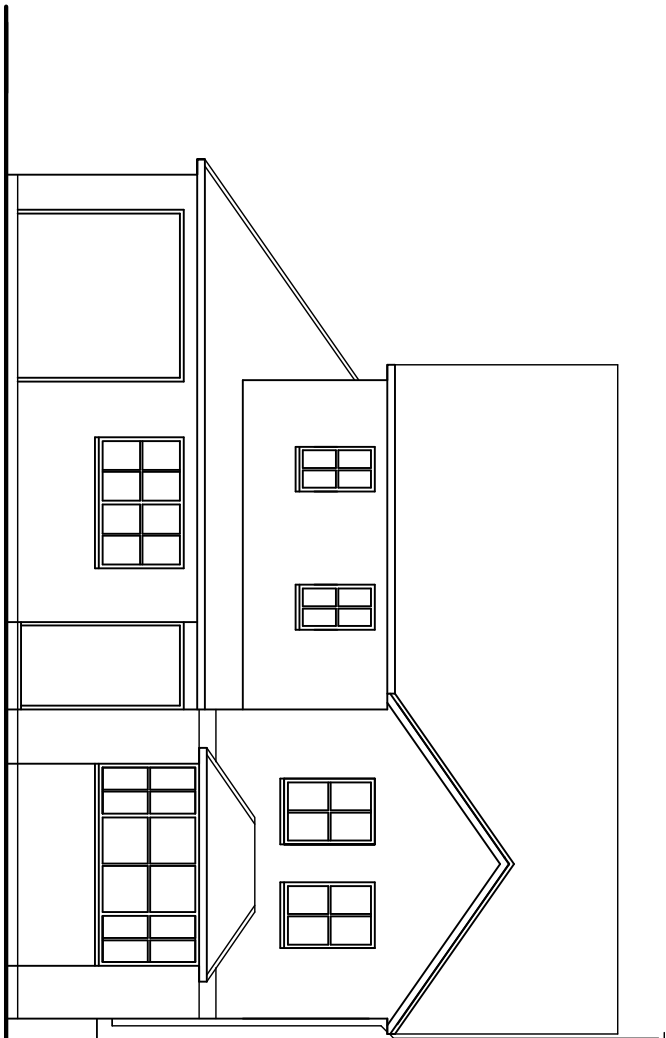


PROPOSED FRONT (SOUTH) ELEVATION  
SCALE 1:100

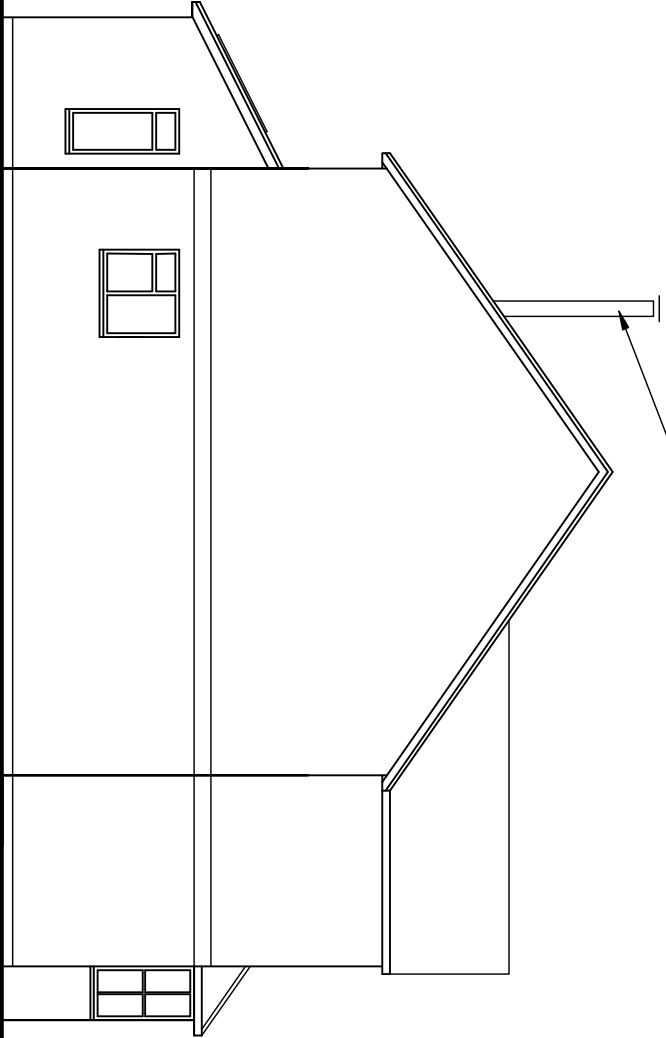


PROPOSED SIDE (WEST) ELEVATION  
SCALE 1:100

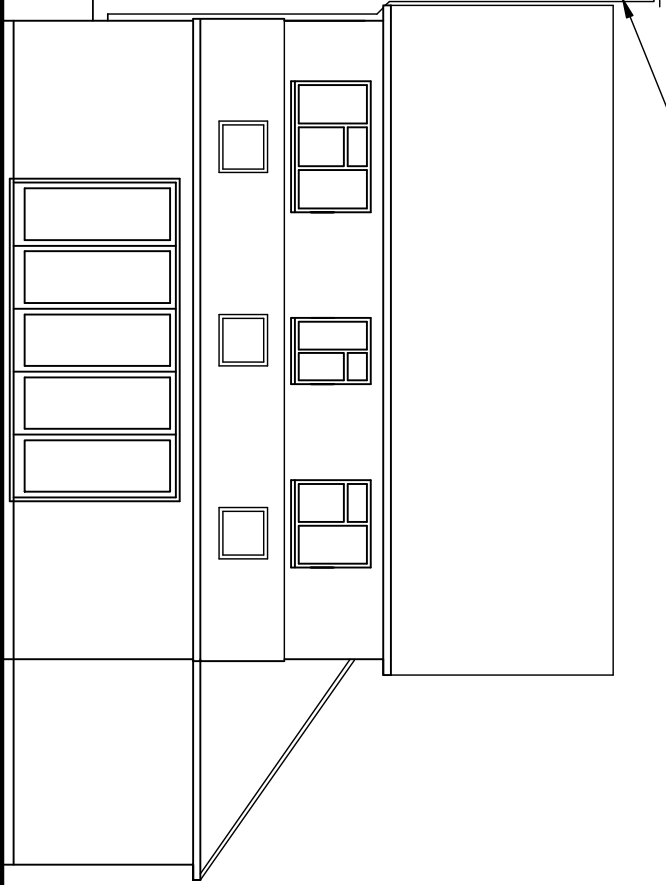

PROPOSED REAR (NORTH) ELEVATION  
SCALE 1:100

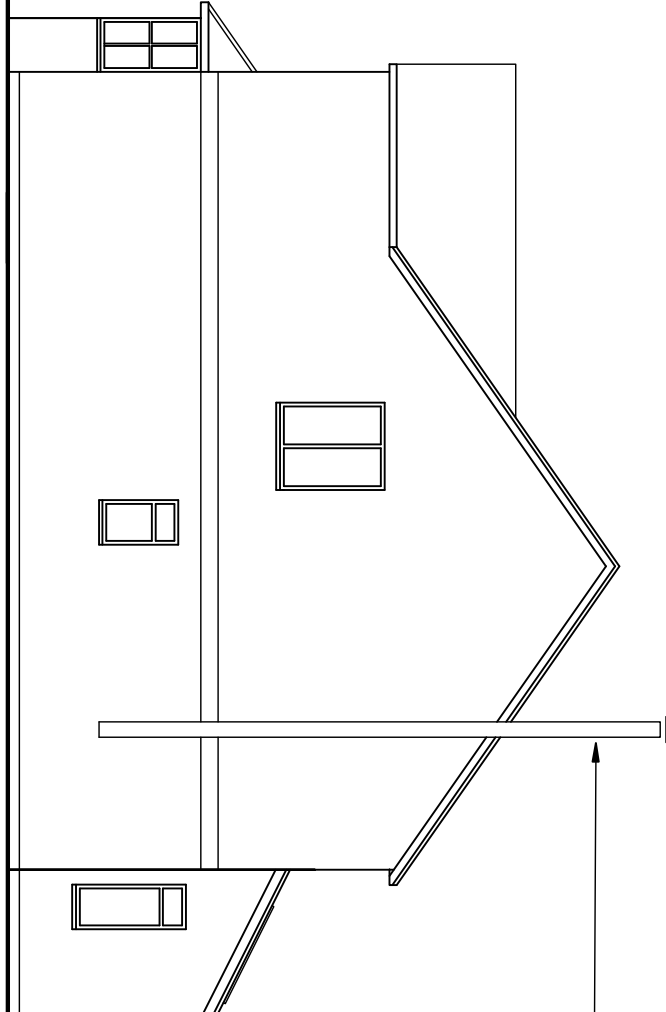

PROPOSED SIDE (EAST) ELEVATION  
SCALE 1:100

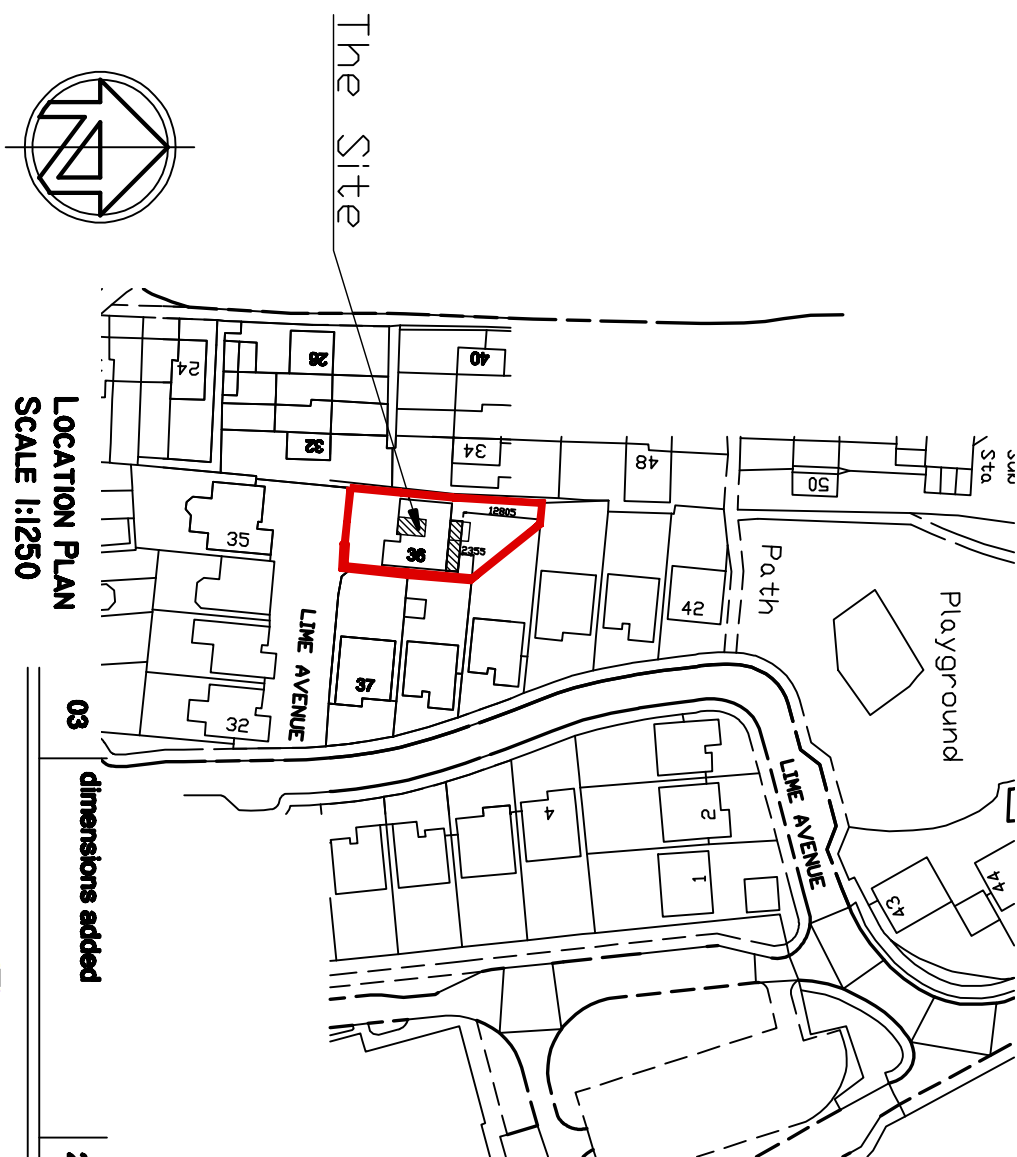

LOCATION PLAN  
SCALE 1:250



Pope Stevens Architecture Ltd.  
Crossways | 2 Beach Avenue  
Chichester | West Sussex | PO19 3DR  
Telephone: 01243 782 796  
Email: pope.stevens@btinternet.com



Chartered Practice

Project  
36 Lime Avenue  
Eastleigh  
West Sussex

Drawing  
Planning Application  
Location, Site, Floor Plans  
and elevations

| Date        | Drawn by | Scale       |
|-------------|----------|-------------|
| August 2018 | CDP      | as shown    |
| Drawing No. | DPAC01   | Revision 03 |