




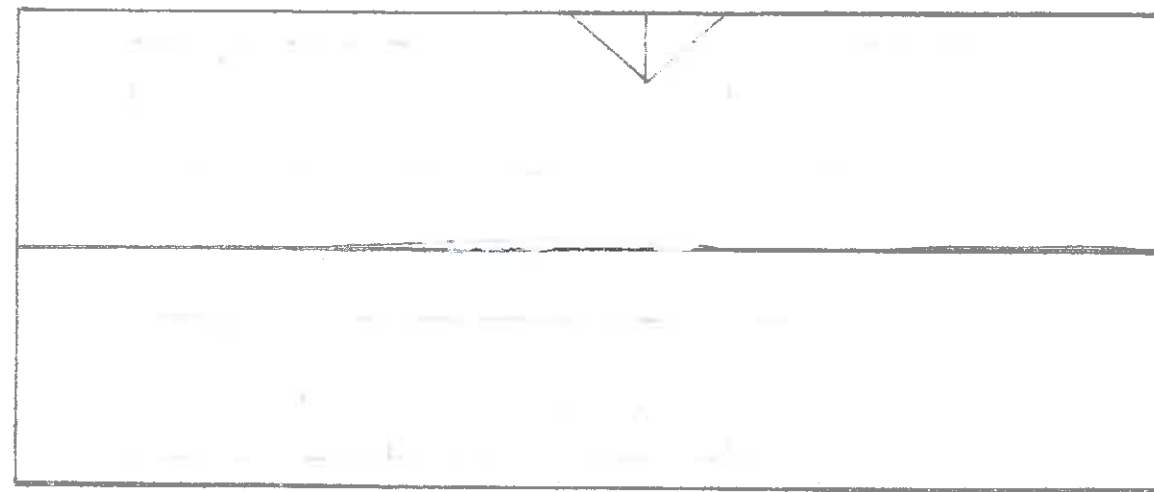

ROOF PLAN

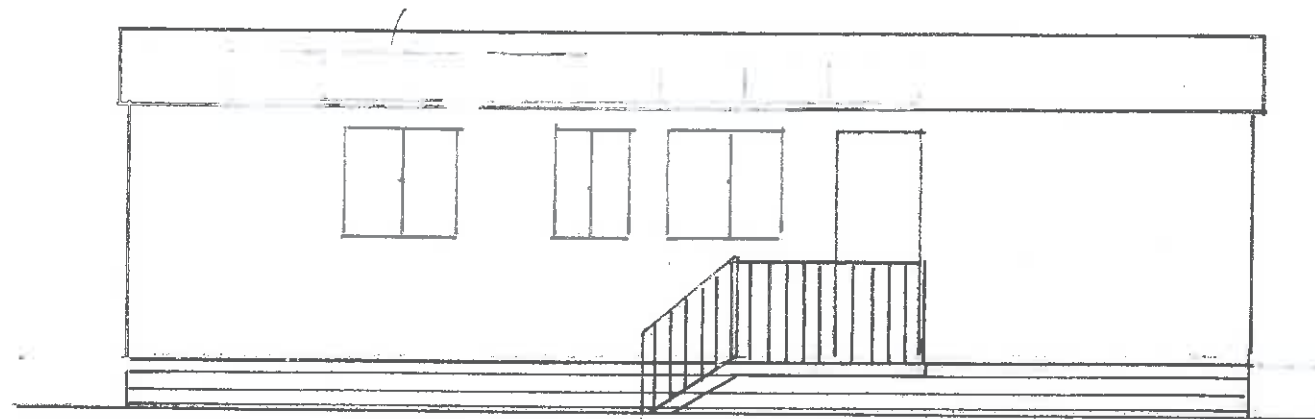


EAST

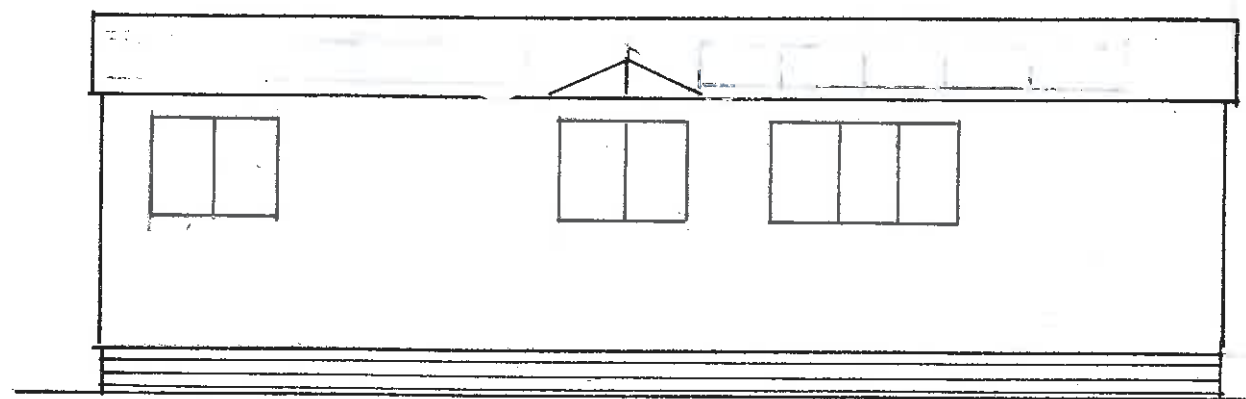


WEST


1:100 SCALE: 0 1 2 3 4 5 METRES

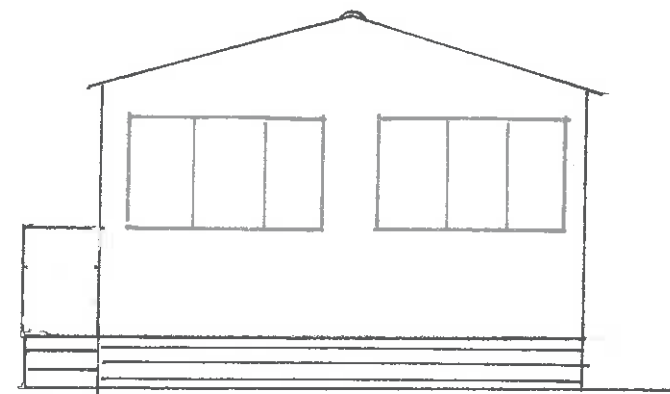

NORTH

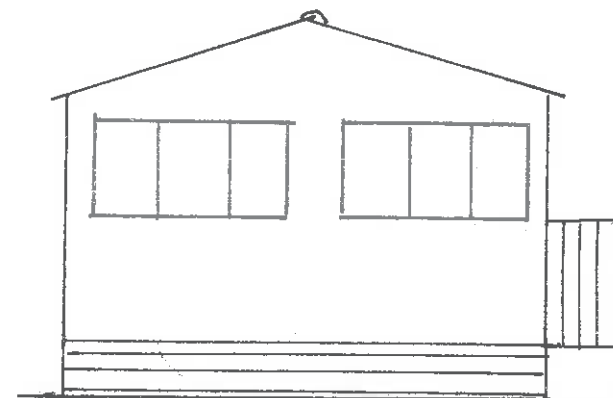

SOUTH

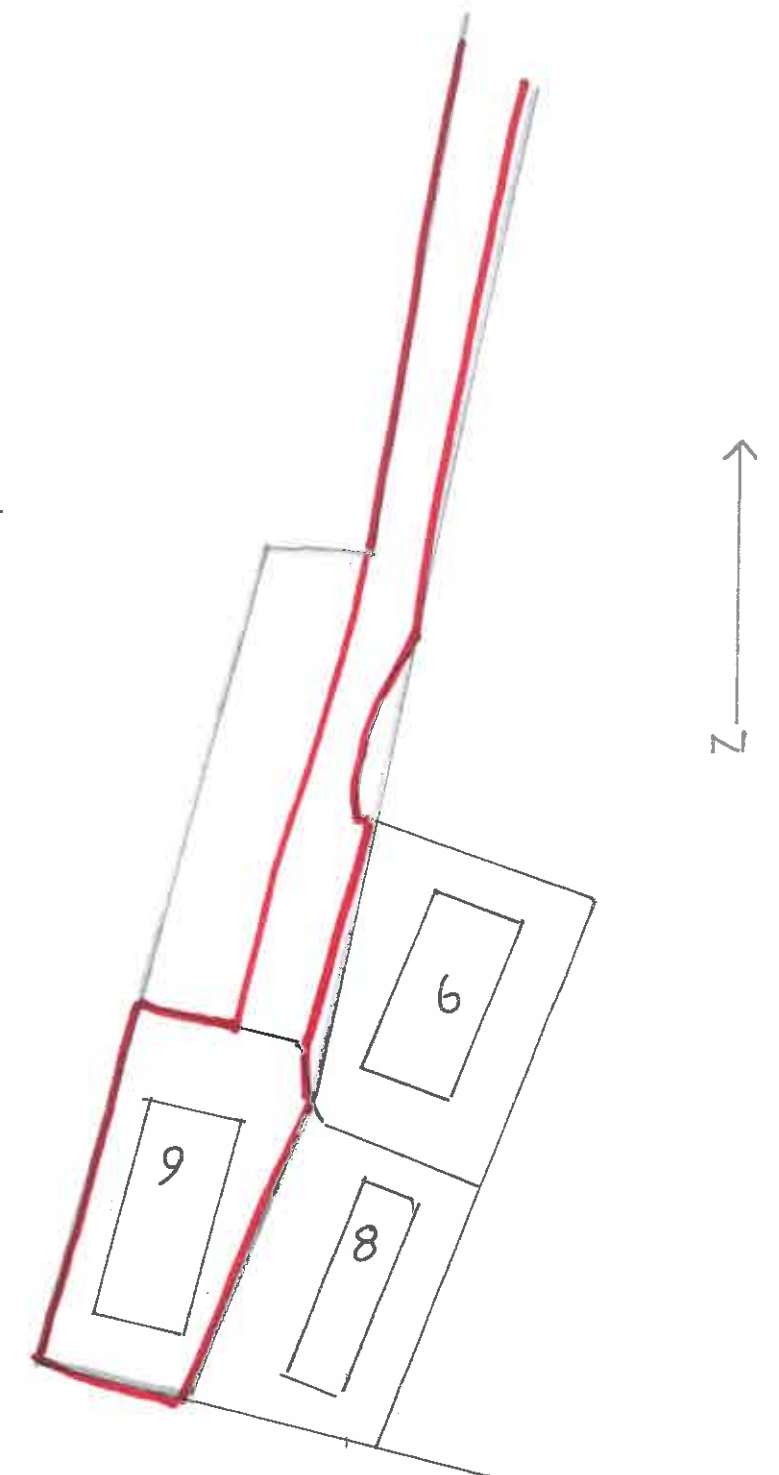

BLOCK PLAN 1:500 0 5 10 15 METRES

UNIT 9 THE OLD CANAL
PARK HOMES
PROPOSED SOLAR PANELS

DRAWING EL/01/01
SCALE: 1:100 + 1:500