




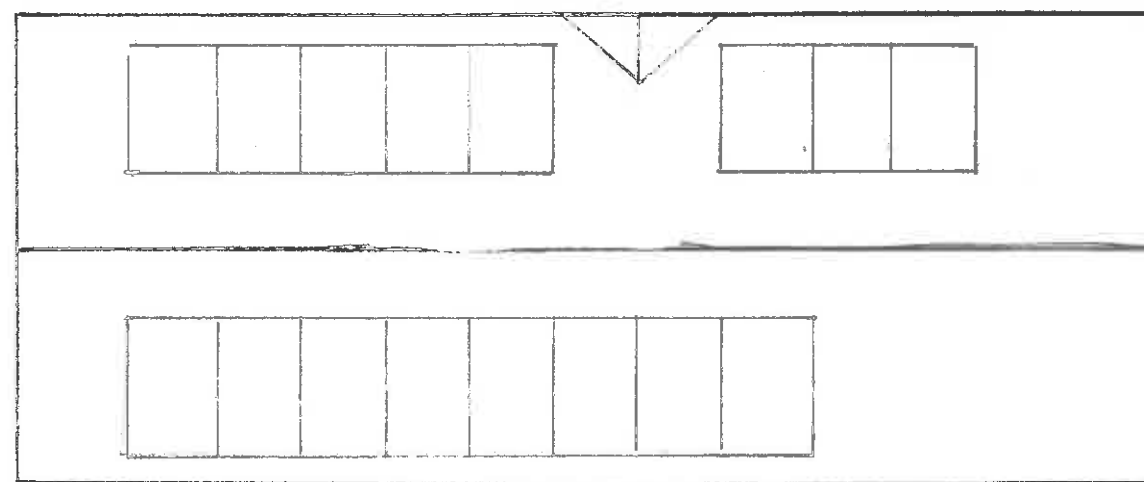


ROOF PLAN

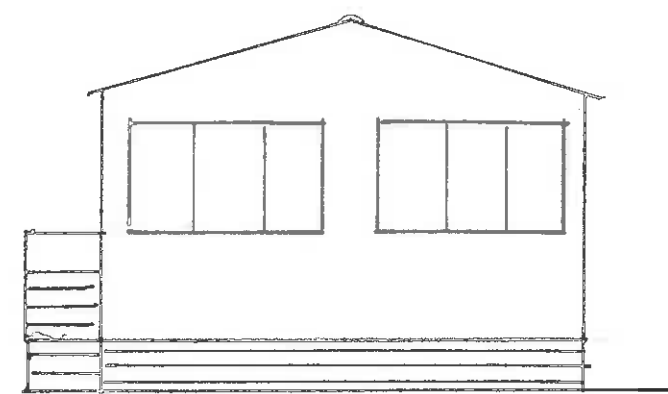


NORTH

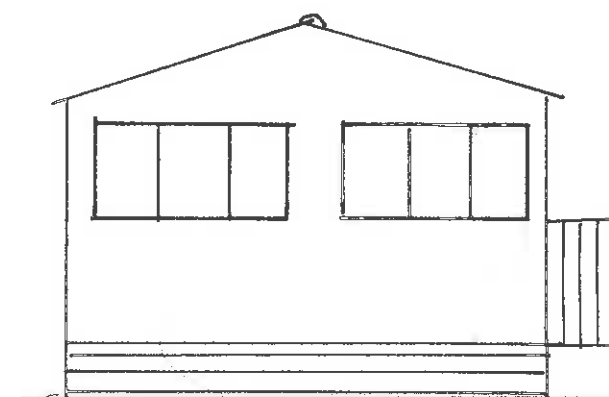

SOUTH

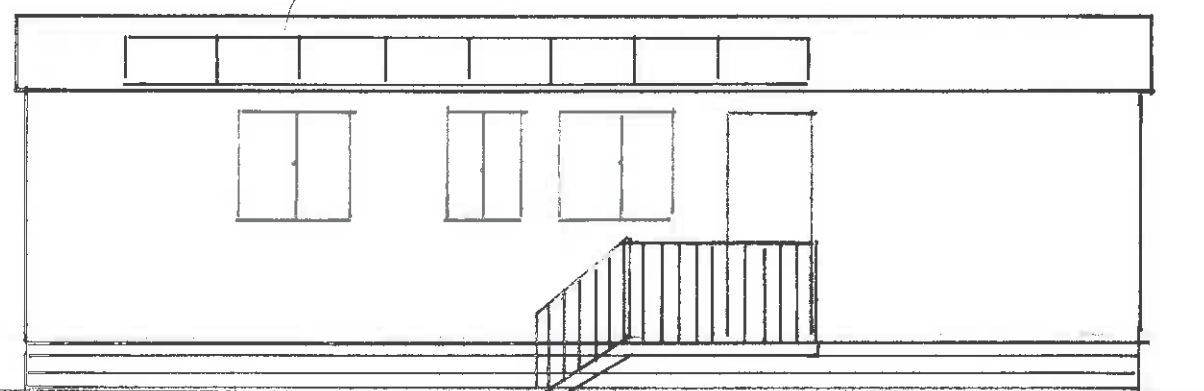


EAST

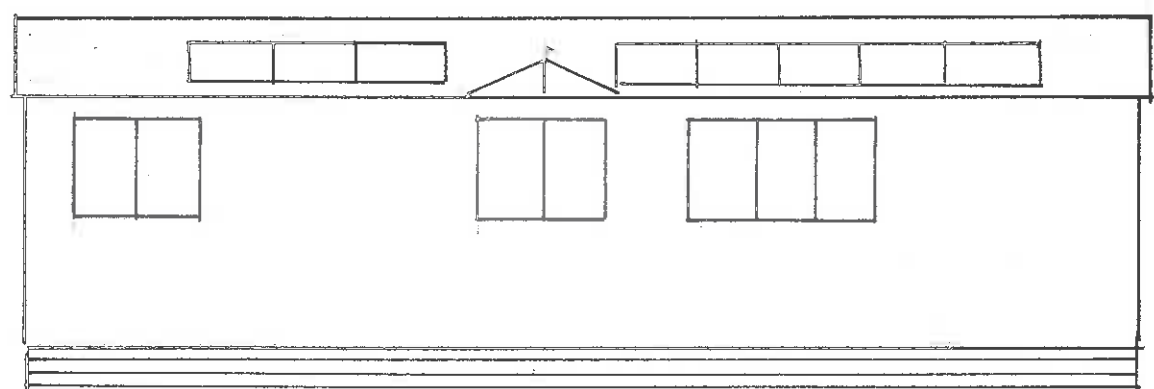

WEST

1:100 SCALE: 0 1 2 3 4 5 METRES

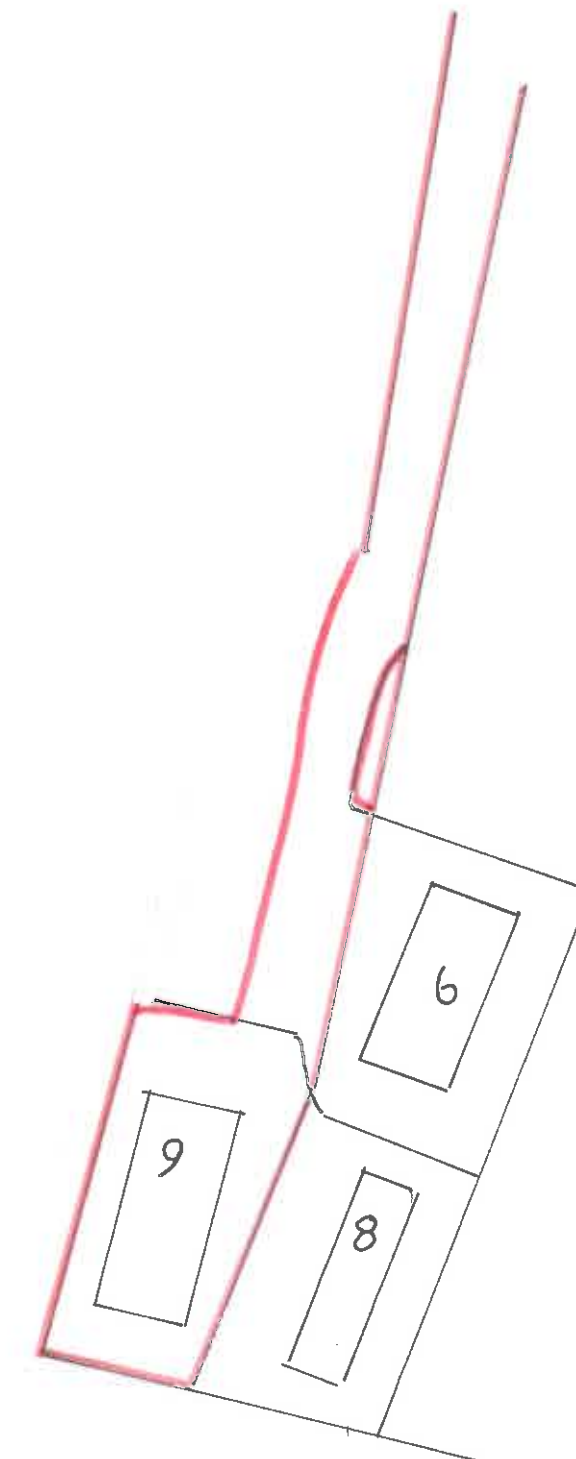

BLOCK PLAN 1:500 0 5 10 15 METRES



UNIT 9 THE OLD CANAL  
PARK HOMES  
PROPOSED SOLAR PANELS

DRAWING EL/01  
SCALE: 1:100 + 1:500