

This drawing is copyright and may not be altered, traced, photographed, copied or used for any purpose other than that for which it is issued, without the written permission of Messrs. Stride & Son.

All dimensions are to be checked on site before commencement of works. All details of dimensions relating to sub-structure or suppliers must be checked and agreed between the general contractor and the sub-contractor or supplier.

All foundation details to be finalised on excavation of foundation trenches in accordance with C.P. 2004 and B.S. 110. Depths and type to be agreed with Building Inspectors, bearing in mind the soil strata and site conditions.


NOTES:

ARUN DISTRICT COUNCIL			
No.	AL	111	07
Received			


AMENDMENTS:

The Ridings, Level Mare Lane, Eastergate.	DRG No.	
	SCALE	
	DATE	
	DRAWN	
	CHECKED	

STRIDE & SON
SURVEYORS, VALUERS, LAND & ESTATE AGENTS
SOUTHDOWN HOUSE
St. JOHN'S STREET
CHICHESTER
SUSSEX
PO19 1XQ
TEL. (0243) 782626
FAX (0243) 786713

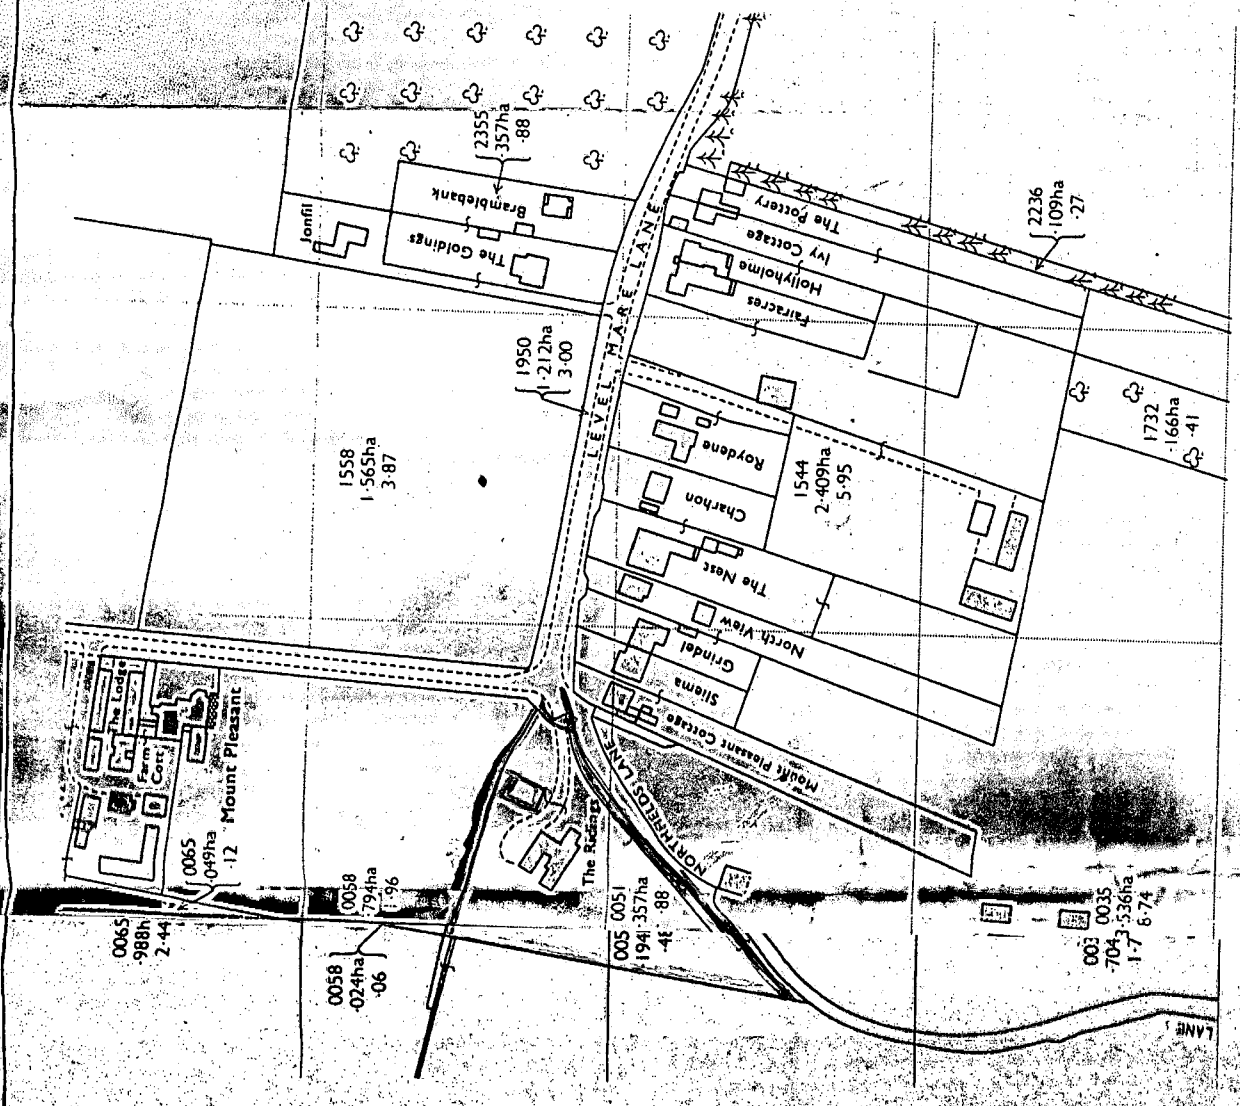

Site Plan
Scale 1:2500
Crown Copyright Reserved

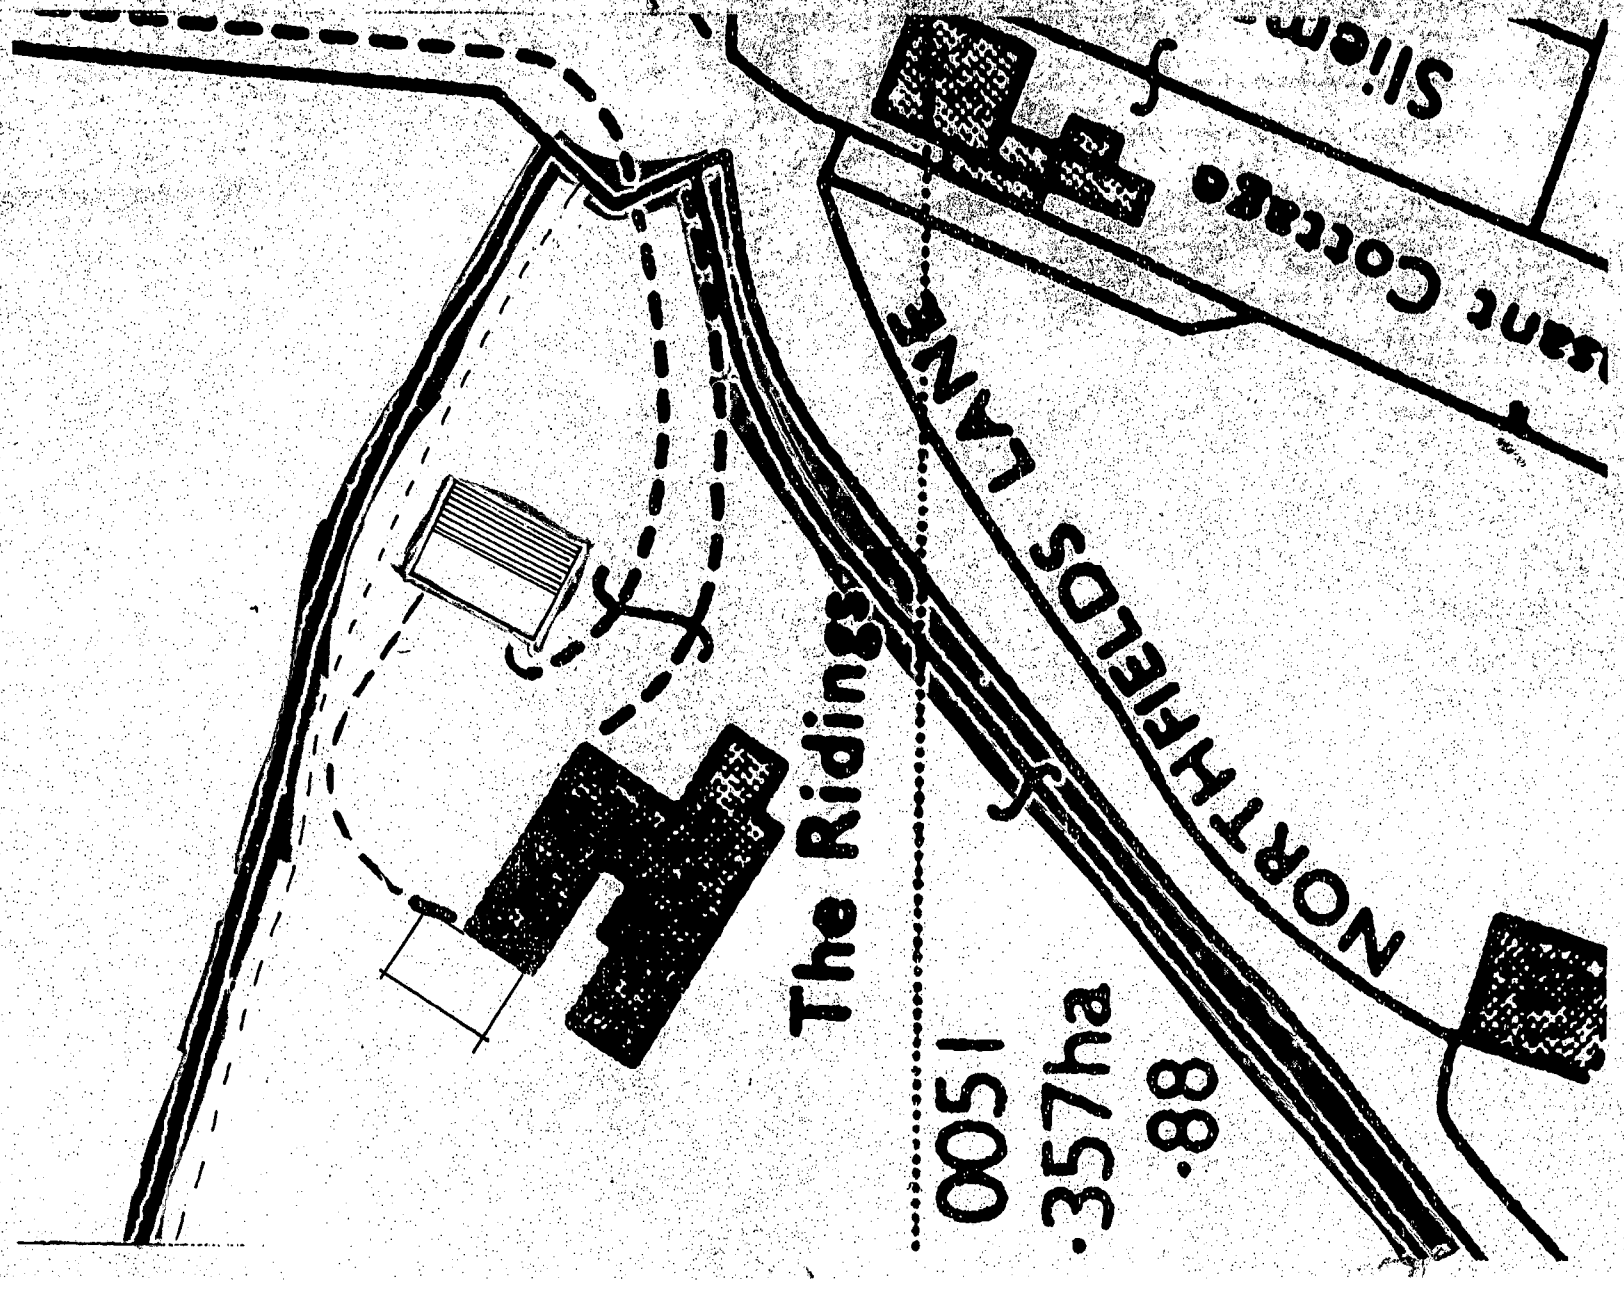

Block Plan,
Scale 1:500
Crown Copyright Reserved