


This drawing and its contents are the strict copyright of Architectura Design. No reproduction without permission. Do not scale. Written dimensions to be used where given. All dimensions and details to be checked on site. FOR PLANNING PURPOSES ONLY

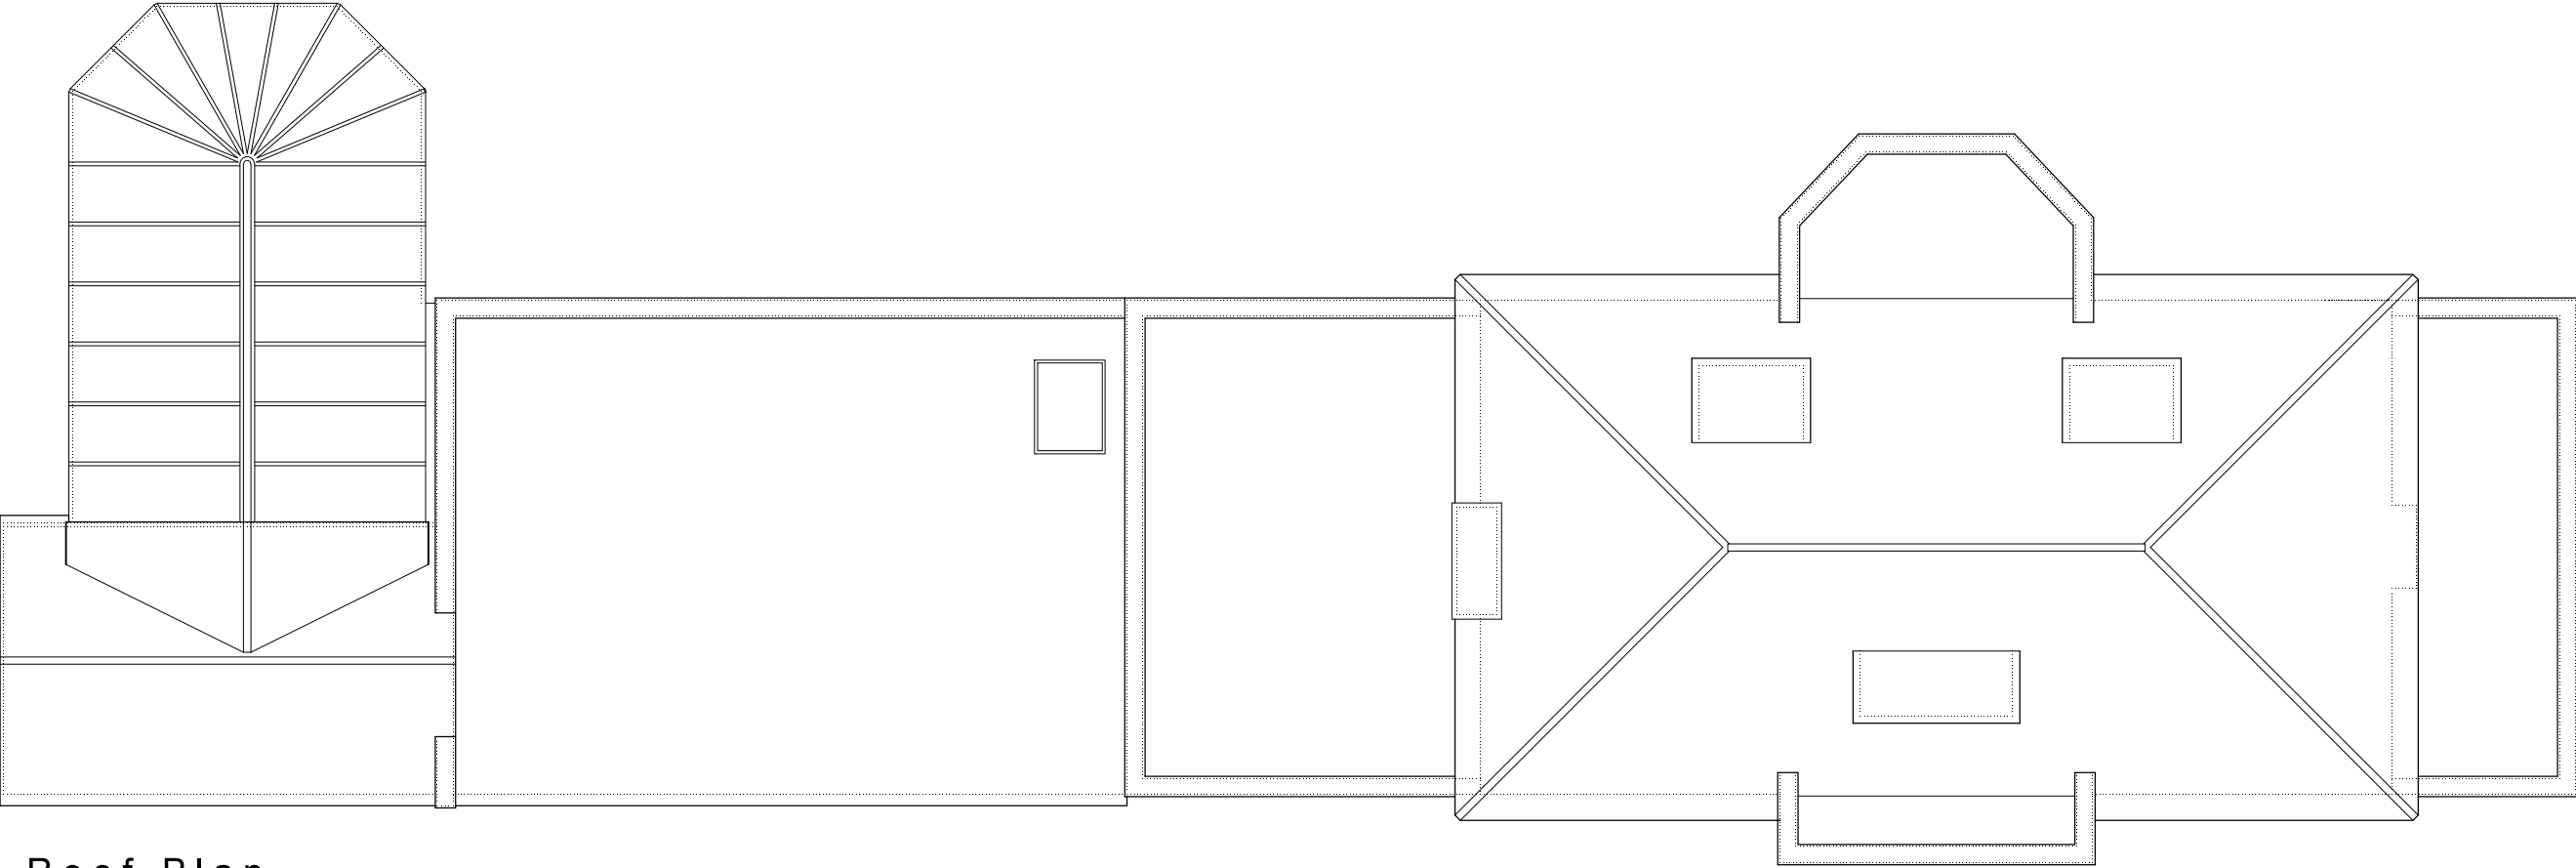

Roof Plan

Architectura
Architectural Design & Drawing Service
Design

0 1 2 3 4 metres

Proposed Extension and Alterations
at Little Glebe, Little Heath Road, Fontwell
for Mr and Mrs R Lynes
Drawing S04 June 2018 Scale 1:100 @ A3
Survey Drawing - Roof Plan