


This drawing and its contents are the strict copyright of Architectura Design. No reproduction without permission. Do not scale. Written dimensions to be used where given. All dimensions and details to be checked on site. FOR PLANNING PURPOSES ONLY

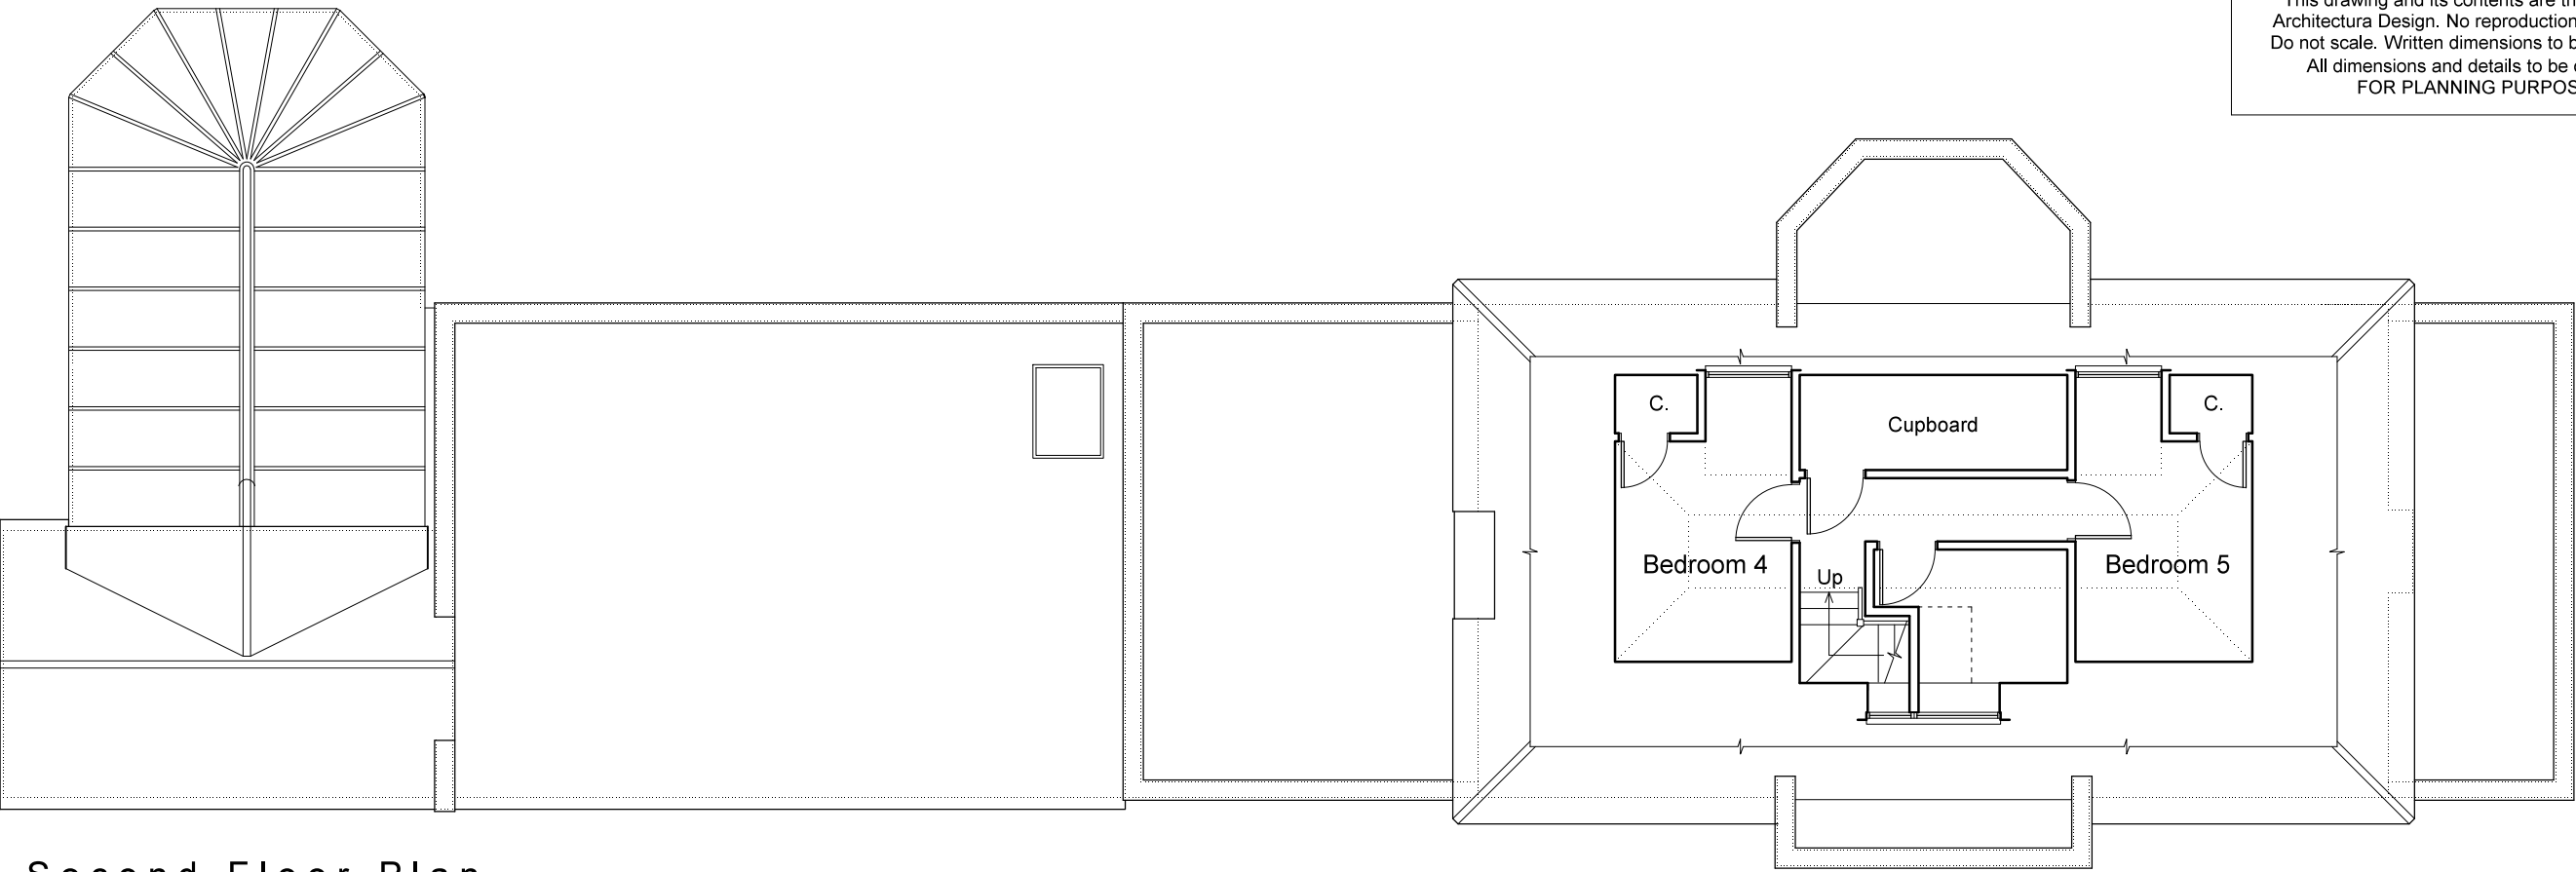


Second Floor Plan



East Elevation



West Elevation

 

**Architectura**  
Architectural Design & Drawing Service

**P**roposed Extension and Alterations  
at Little Glebe, Little Heath Road, Fontwell  
for Mr and Mrs R Lynes  
Drawing S03 June 2018 Scale 1:100 @ A3  
Survey Drawing - Second Floor Plan and E & W Elevations