



This drawing and its contents are the strict copyright of Architectura Design. No reproduction without permission. Do not scale. Written dimensions to be used where given. All dimensions and details to be checked on site. FOR PLANNING PURPOSES ONLY

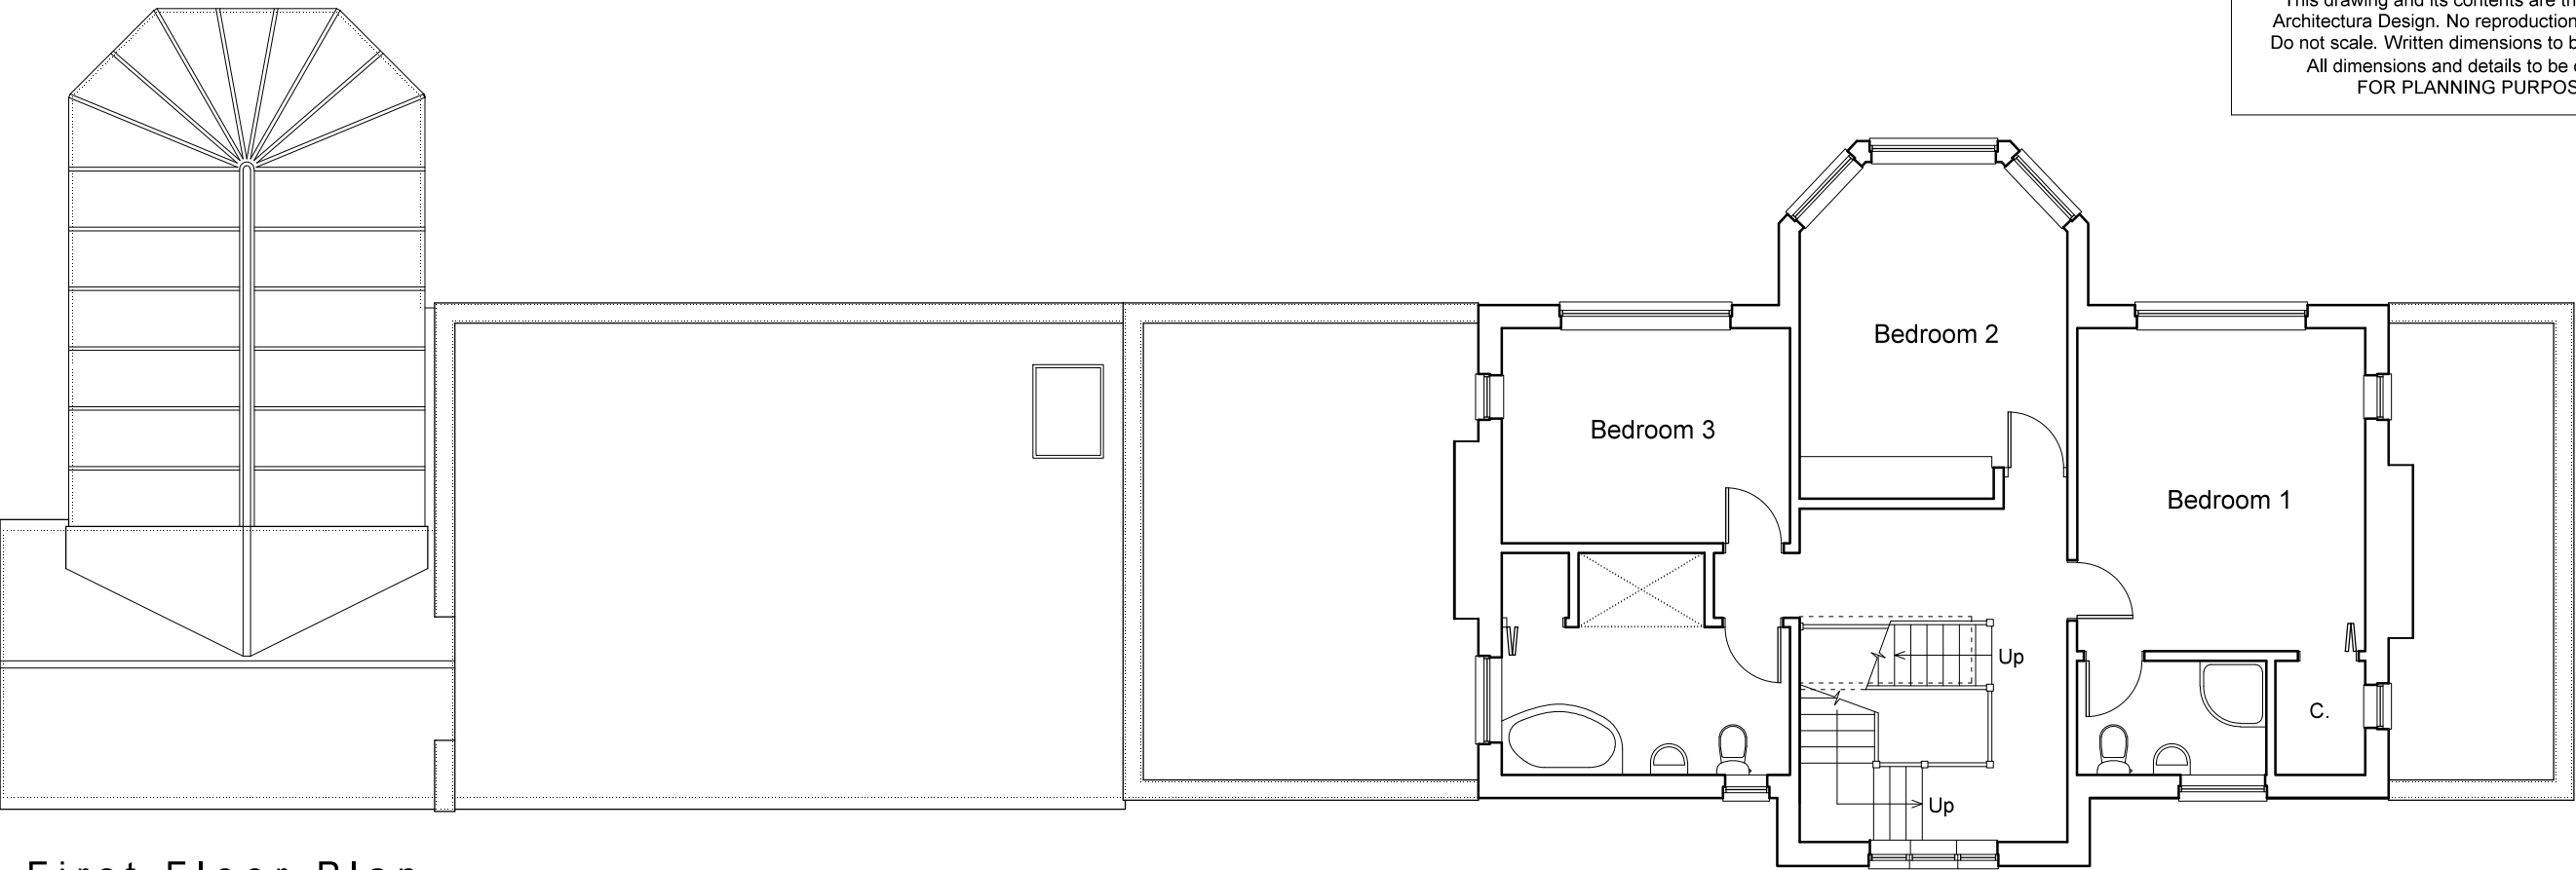


First Floor Plan

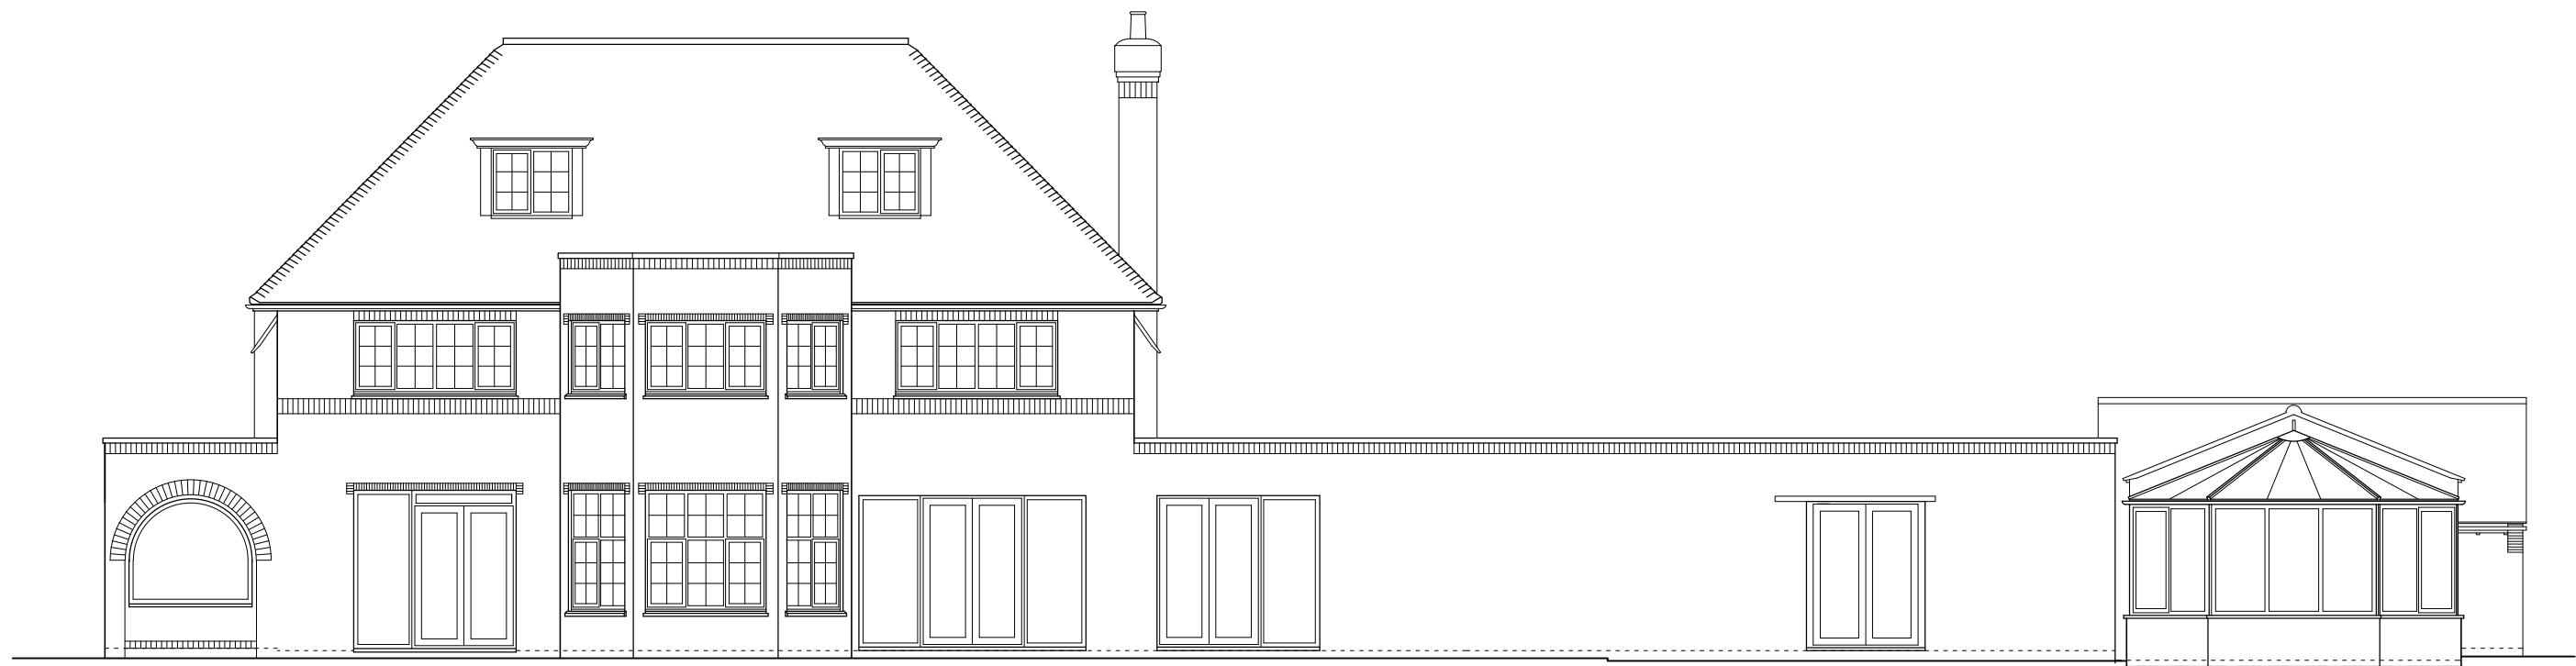

South Elevation

Architectura
Architectural Design & Drawing Service

 

Proposed Extension and Alterations
at Little Glebe, Little Heath Road, Fontwell
for Mr and Mrs R Lynes
Drawing S02 June 2018 Scale 1:100 @ A3
Survey Drawing - First Floor Plan and S Elevation