



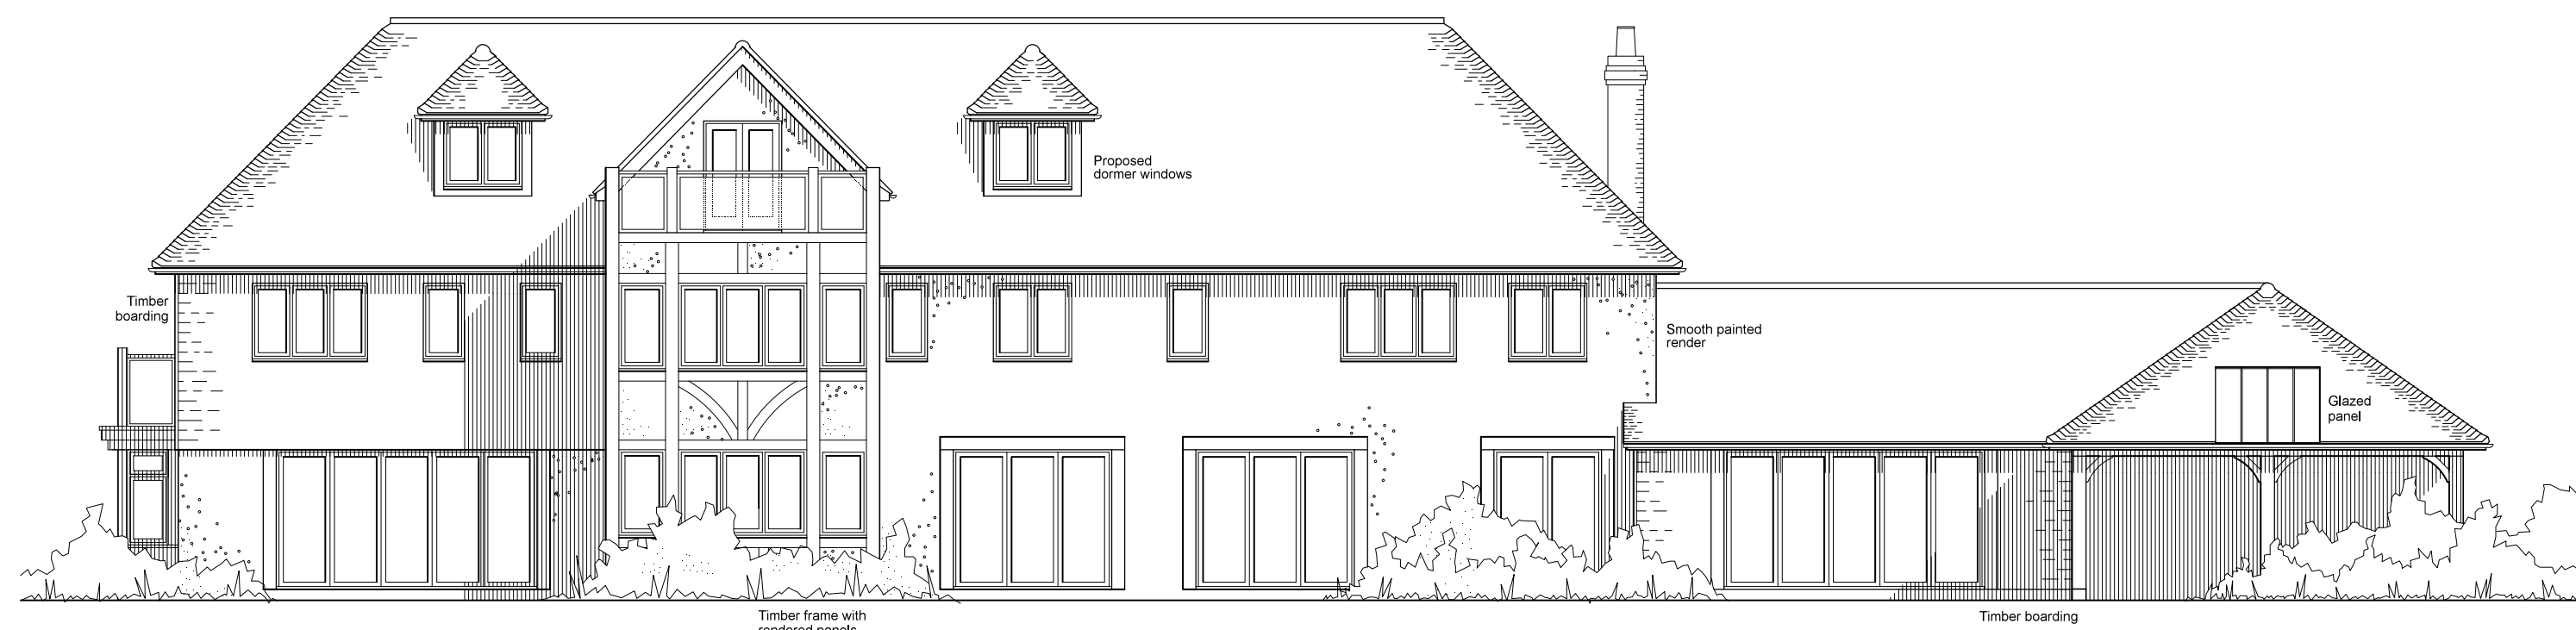

South Elevation

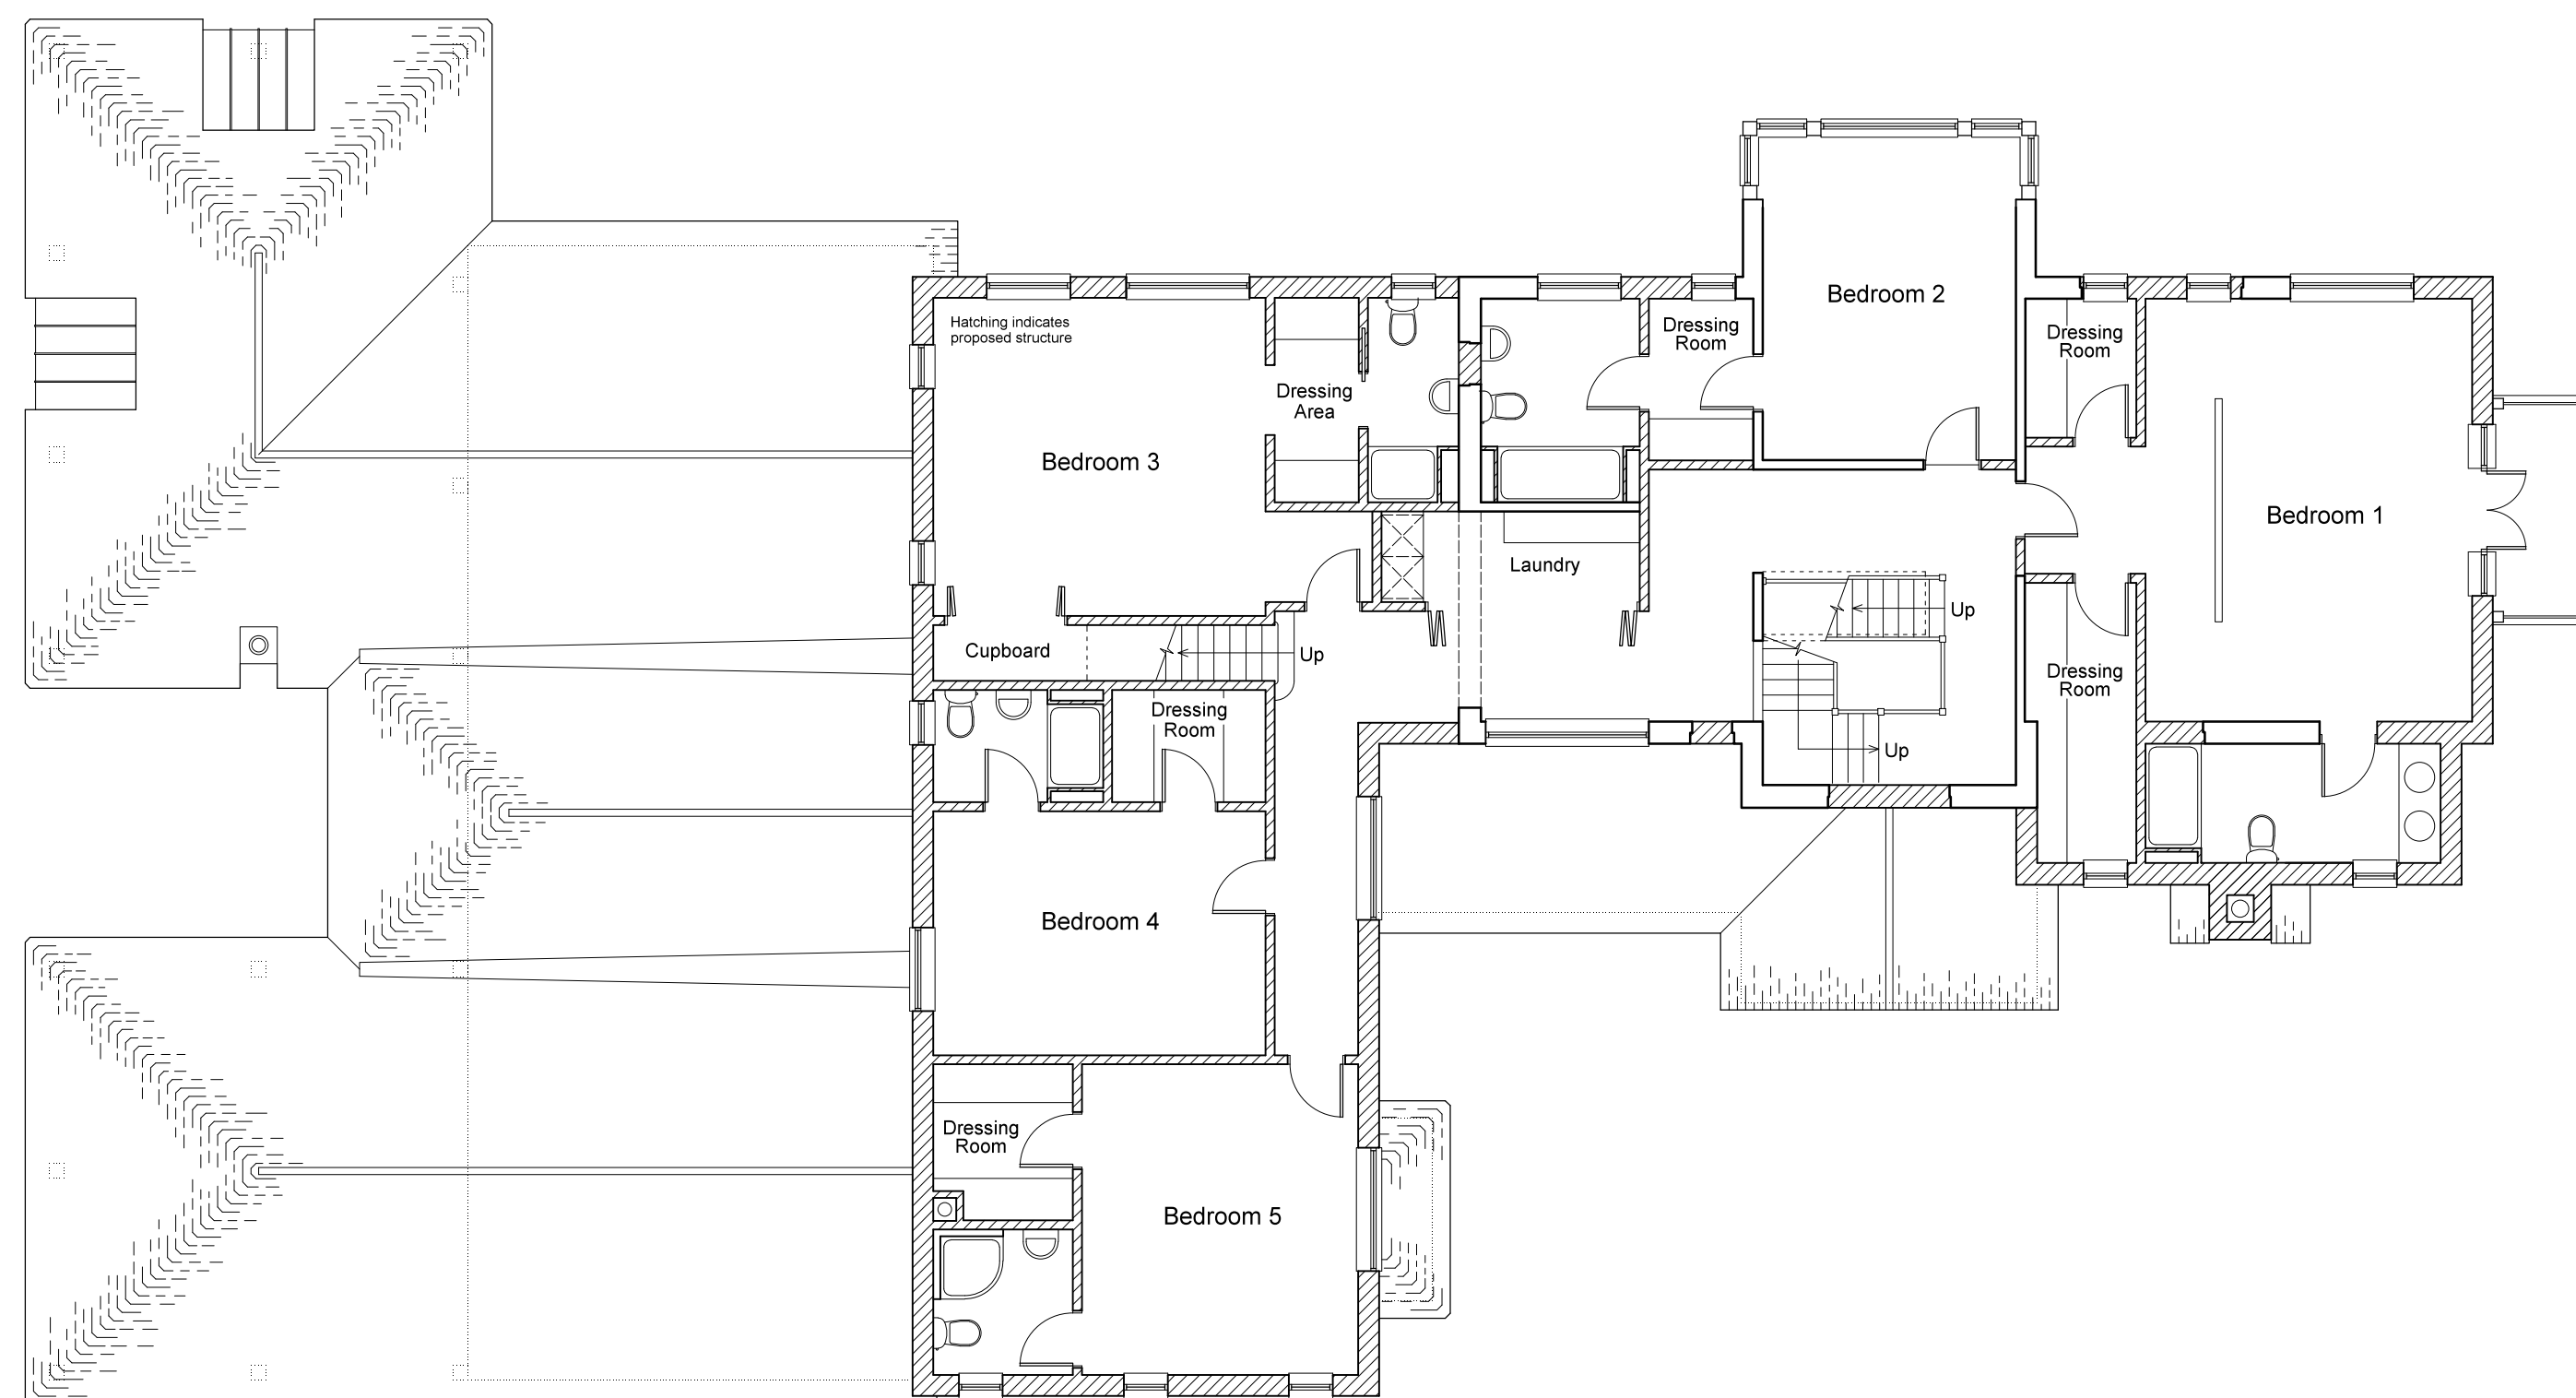

First Floor Plan

0 1 2 3 4 metres

Architectura
Architectural Design & Drawing Service

Proposed Extension and Alterations
at Little Glebe, Little Heath Road, Fontwell
for Mr and Mrs R Lynes
Drawing P02 September 2018 Scale 1:100 @ A2
Planning Drawing - First Floor Plan & South Elevation