



This drawing and its contents are the strict copyright of Architectura Design. No reproduction without permission. Do not scale. Written dimensions to be used where given. All dimensions and details to be checked on site. FOR PLANNING PURPOSES ONLY

Revision A 10/10/2018 Western end of roof amended
Minor revisions to block & location plans

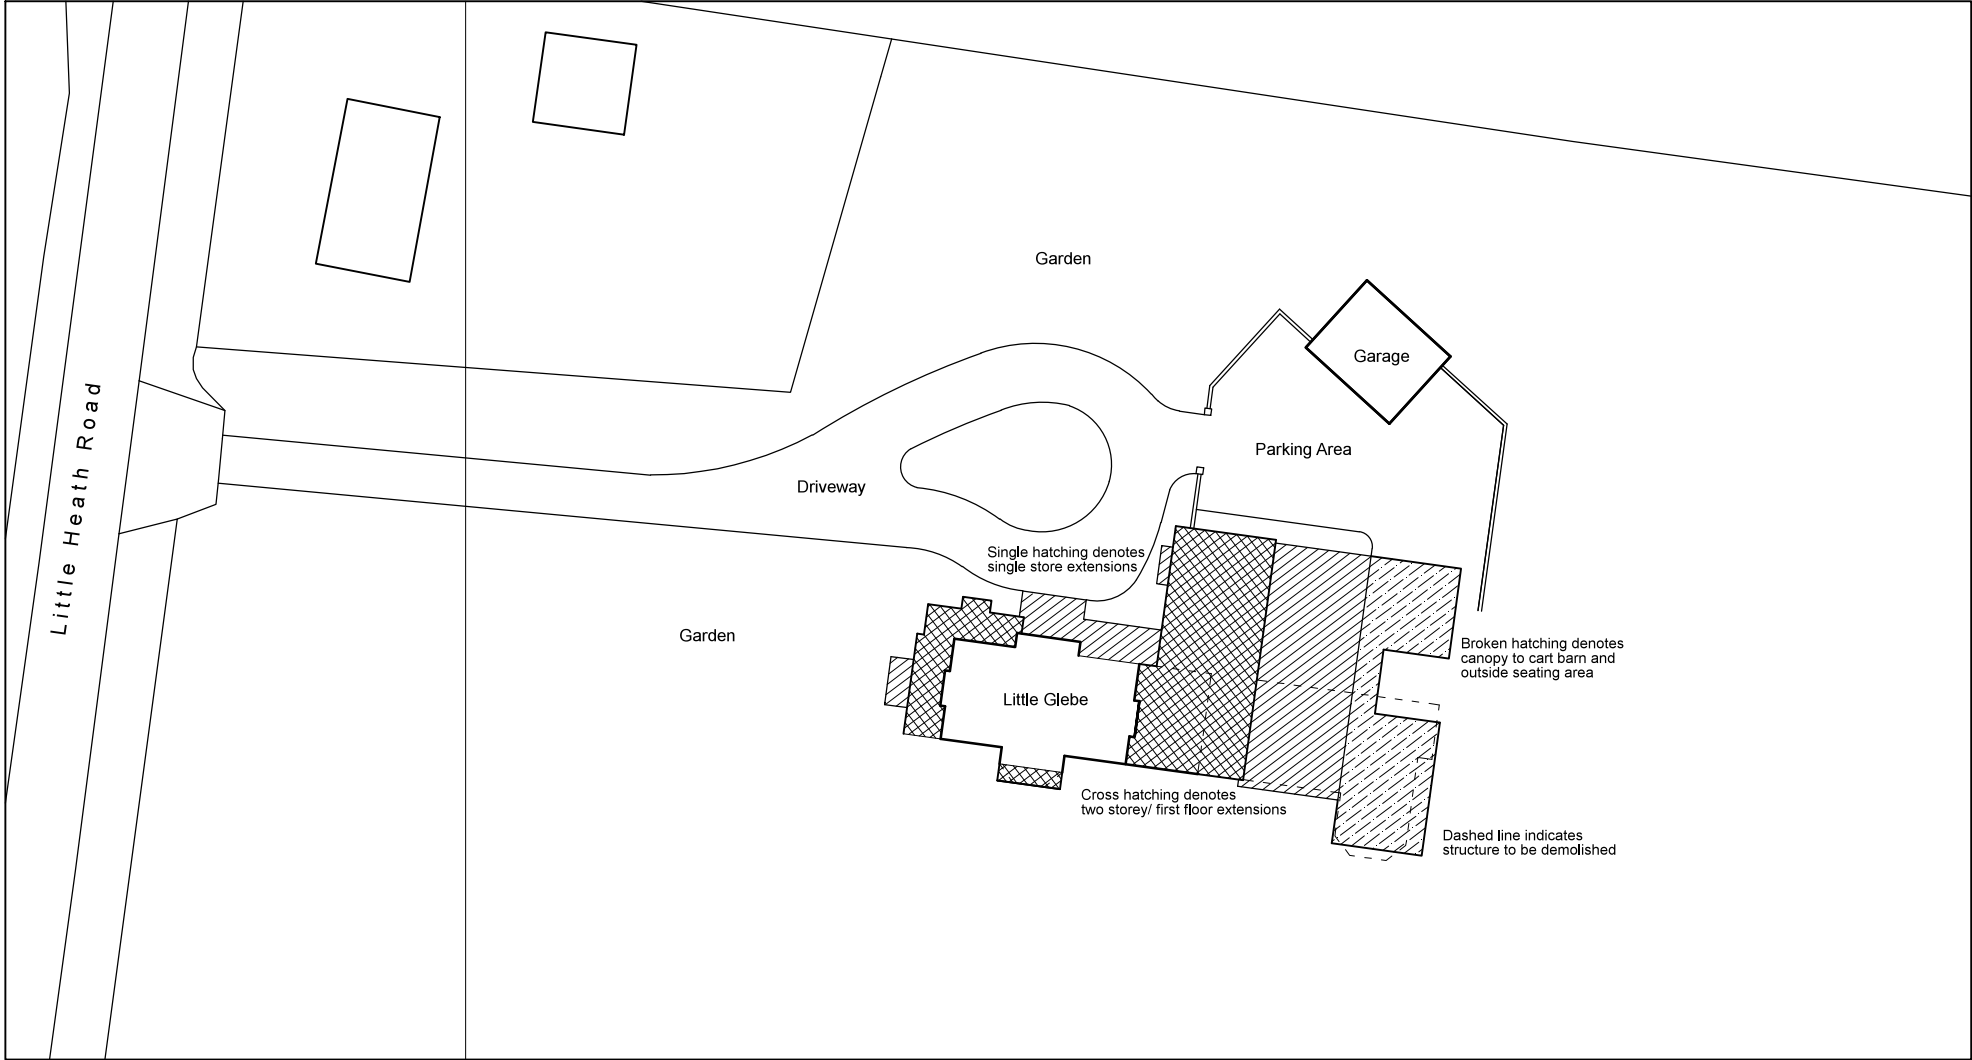


Block Plan
Scale 1 : 500

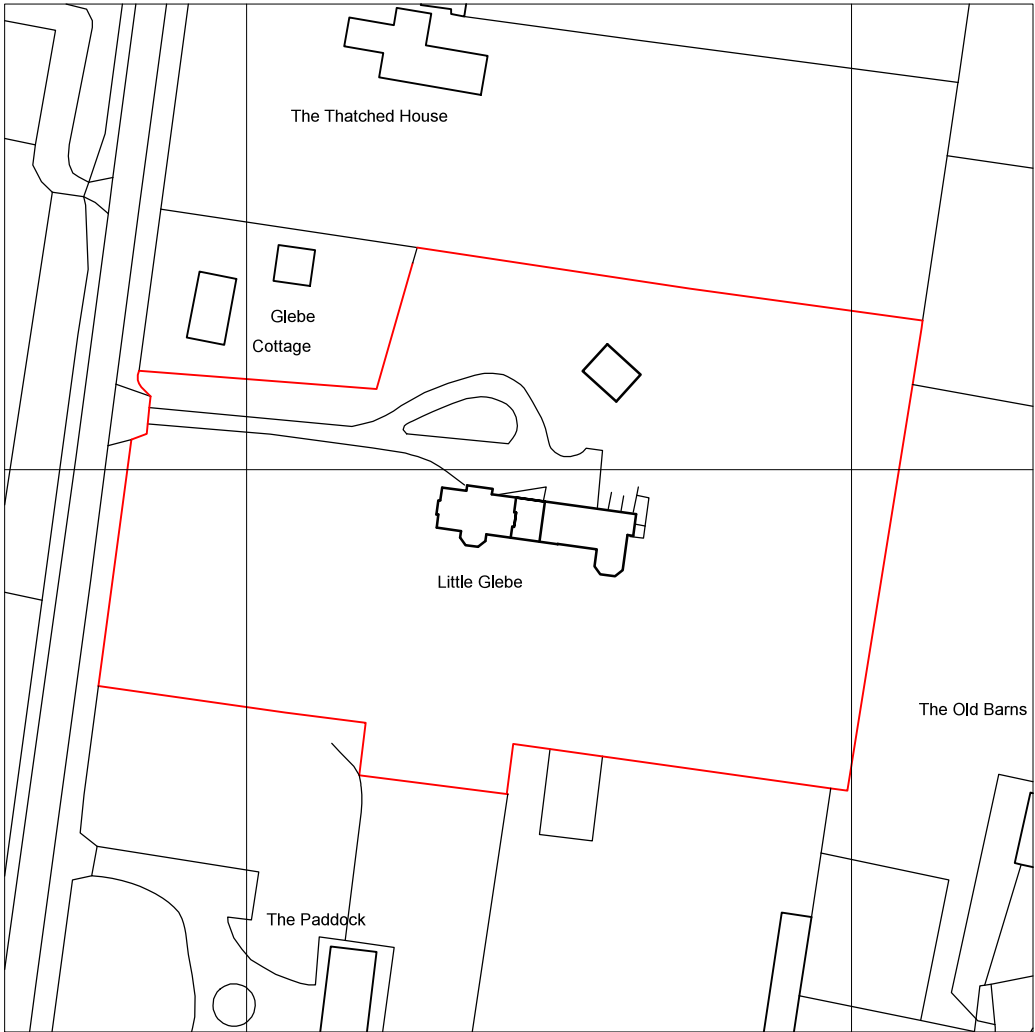

Location Plan
Scale 1 : 1250

Serial Number 144107
©Crown Copyright and database right 2018
Ordnance Survey License: 100048957
Reproduction in whole or part is prohibited
without the prior permission of Ordnance Survey

0 5 10 20 metres

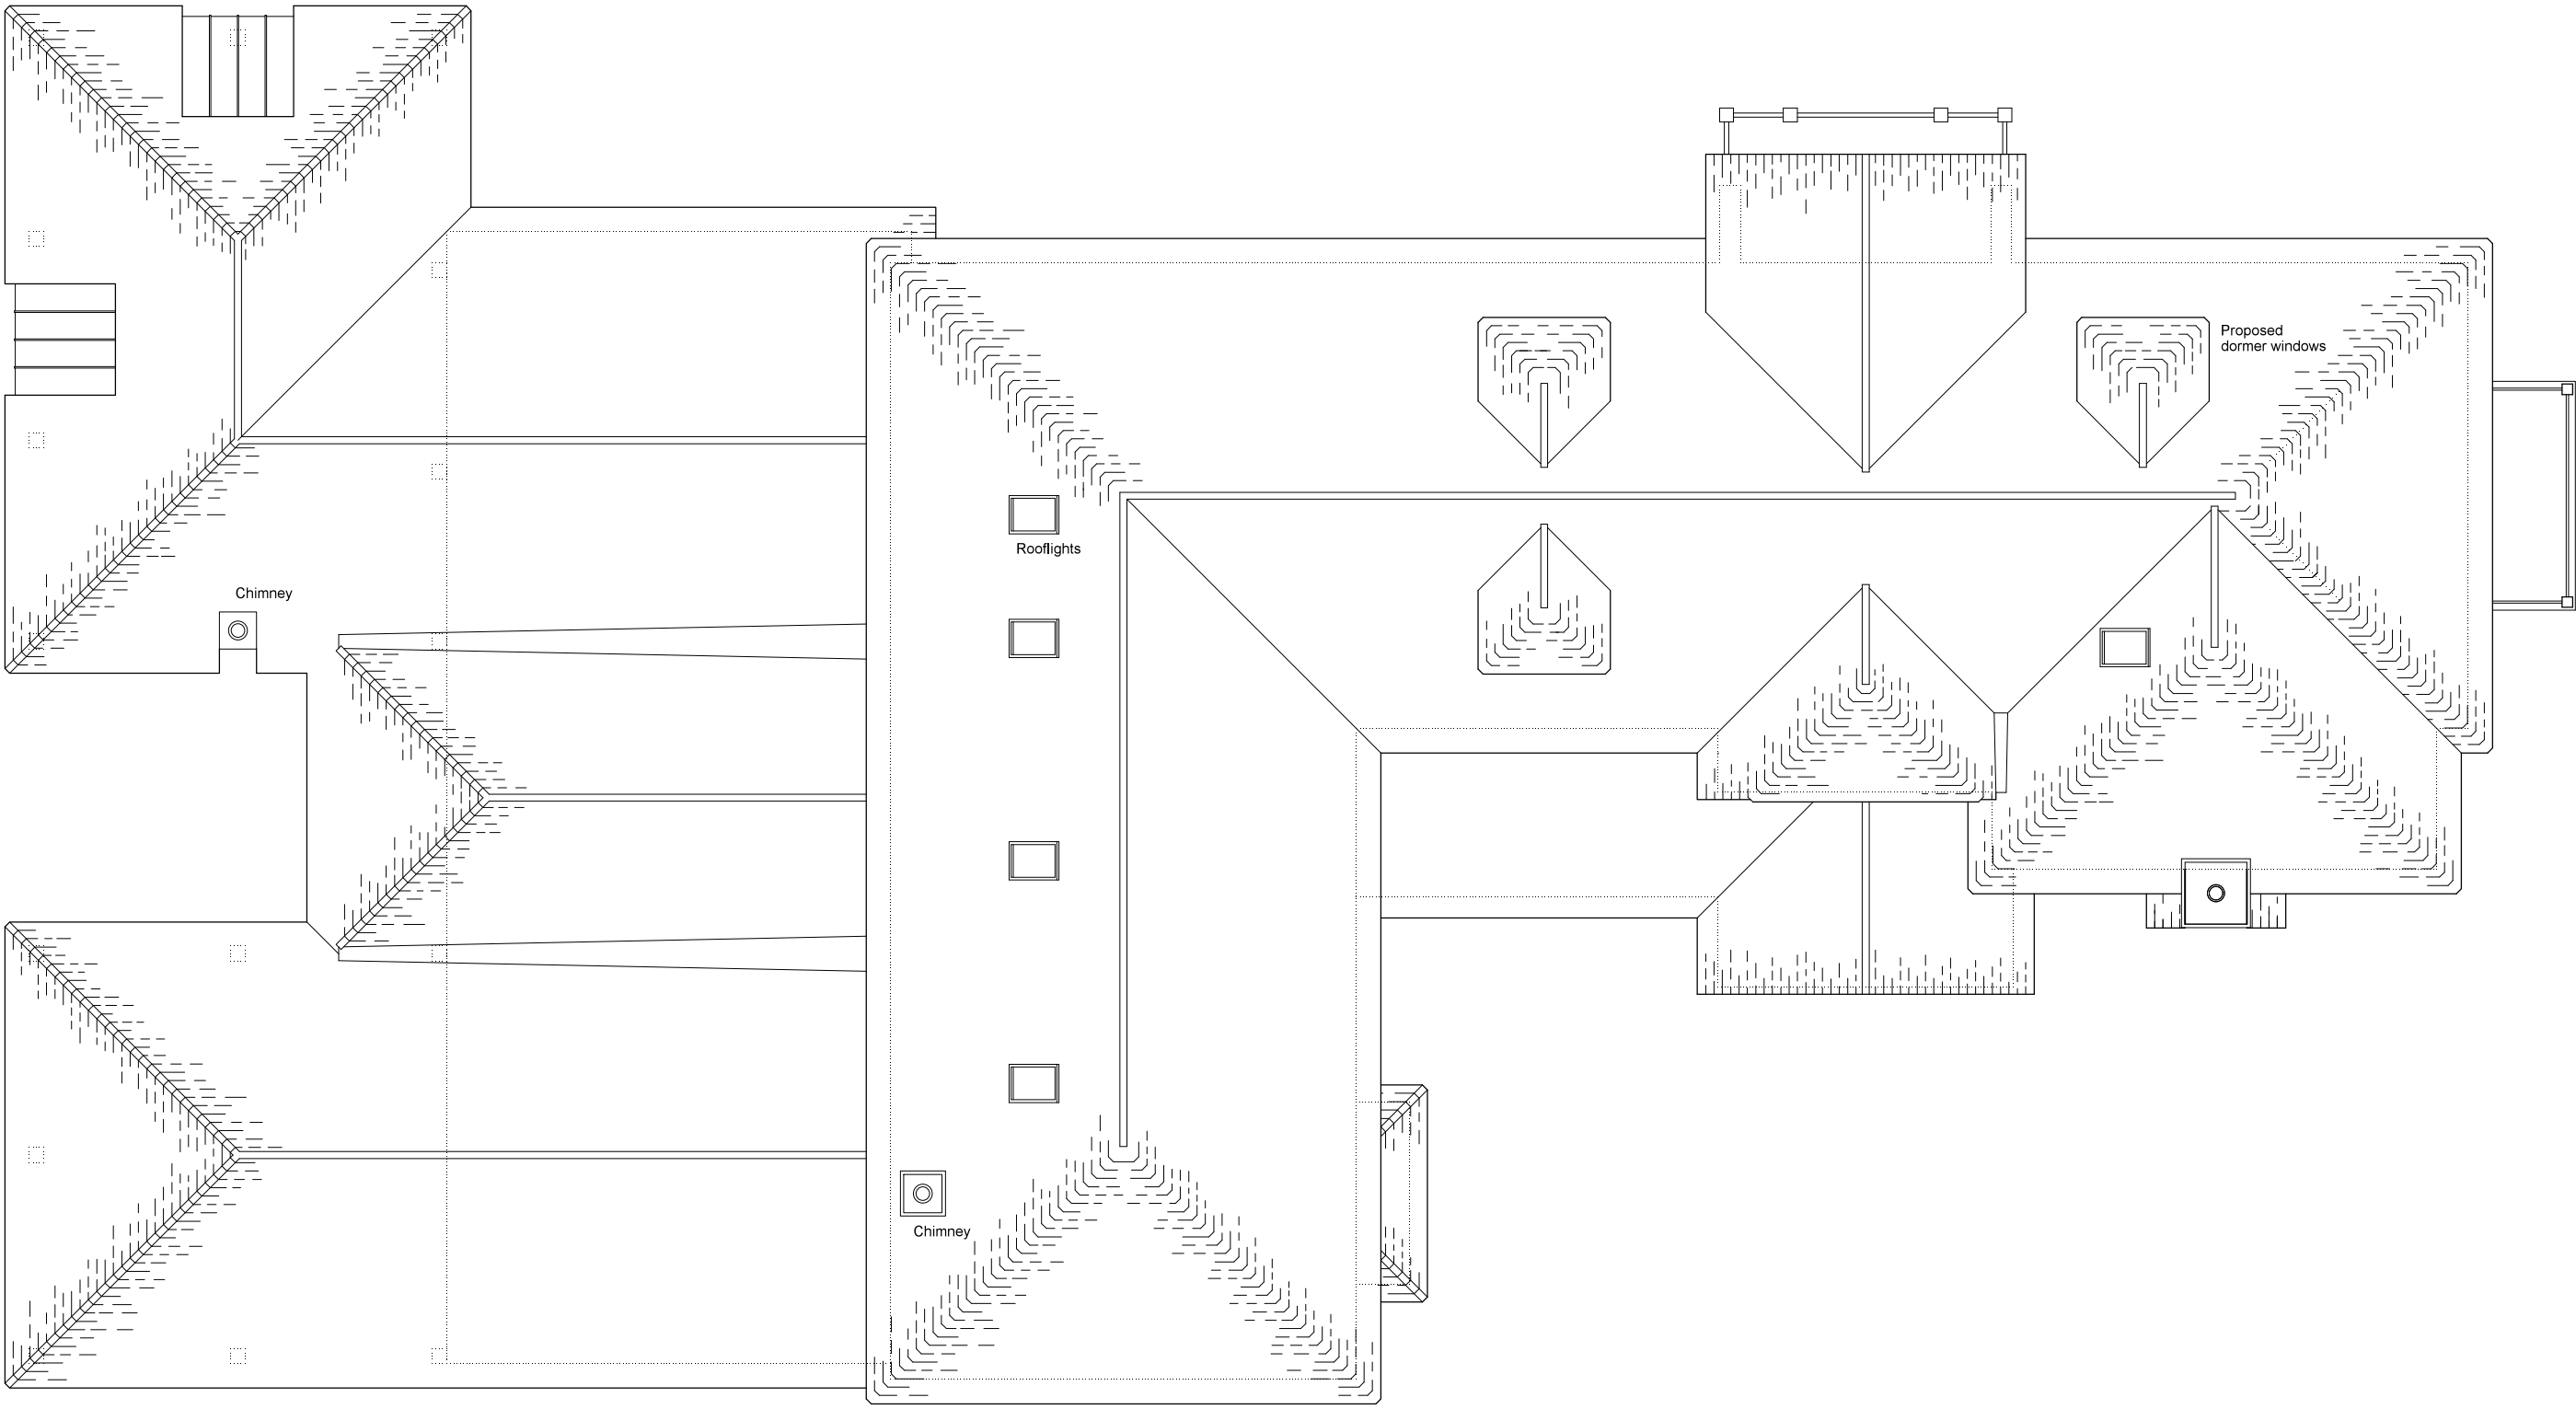

Roof Plan

0 1 2 3 4 metres

Architectura
Architectural Design & Drawing Service

Proposed Extension and Alterations
at Little Glebe, Little Heath Road, Fontwell
for Mr and Mrs R Lynes

Drawing P04a Sept 2018 Scale 1:100, 1:500 & 1:1250 @ A2
Planning Drawing - Roof Plan, Block Plan & Location Plan