


This drawing and its contents are the strict copyright of Architectura Design. No reproduction without permission. Do not scale. Written dimensions to be used where given. All dimensions and details to be checked on site. FOR PLANNING PURPOSES ONLY

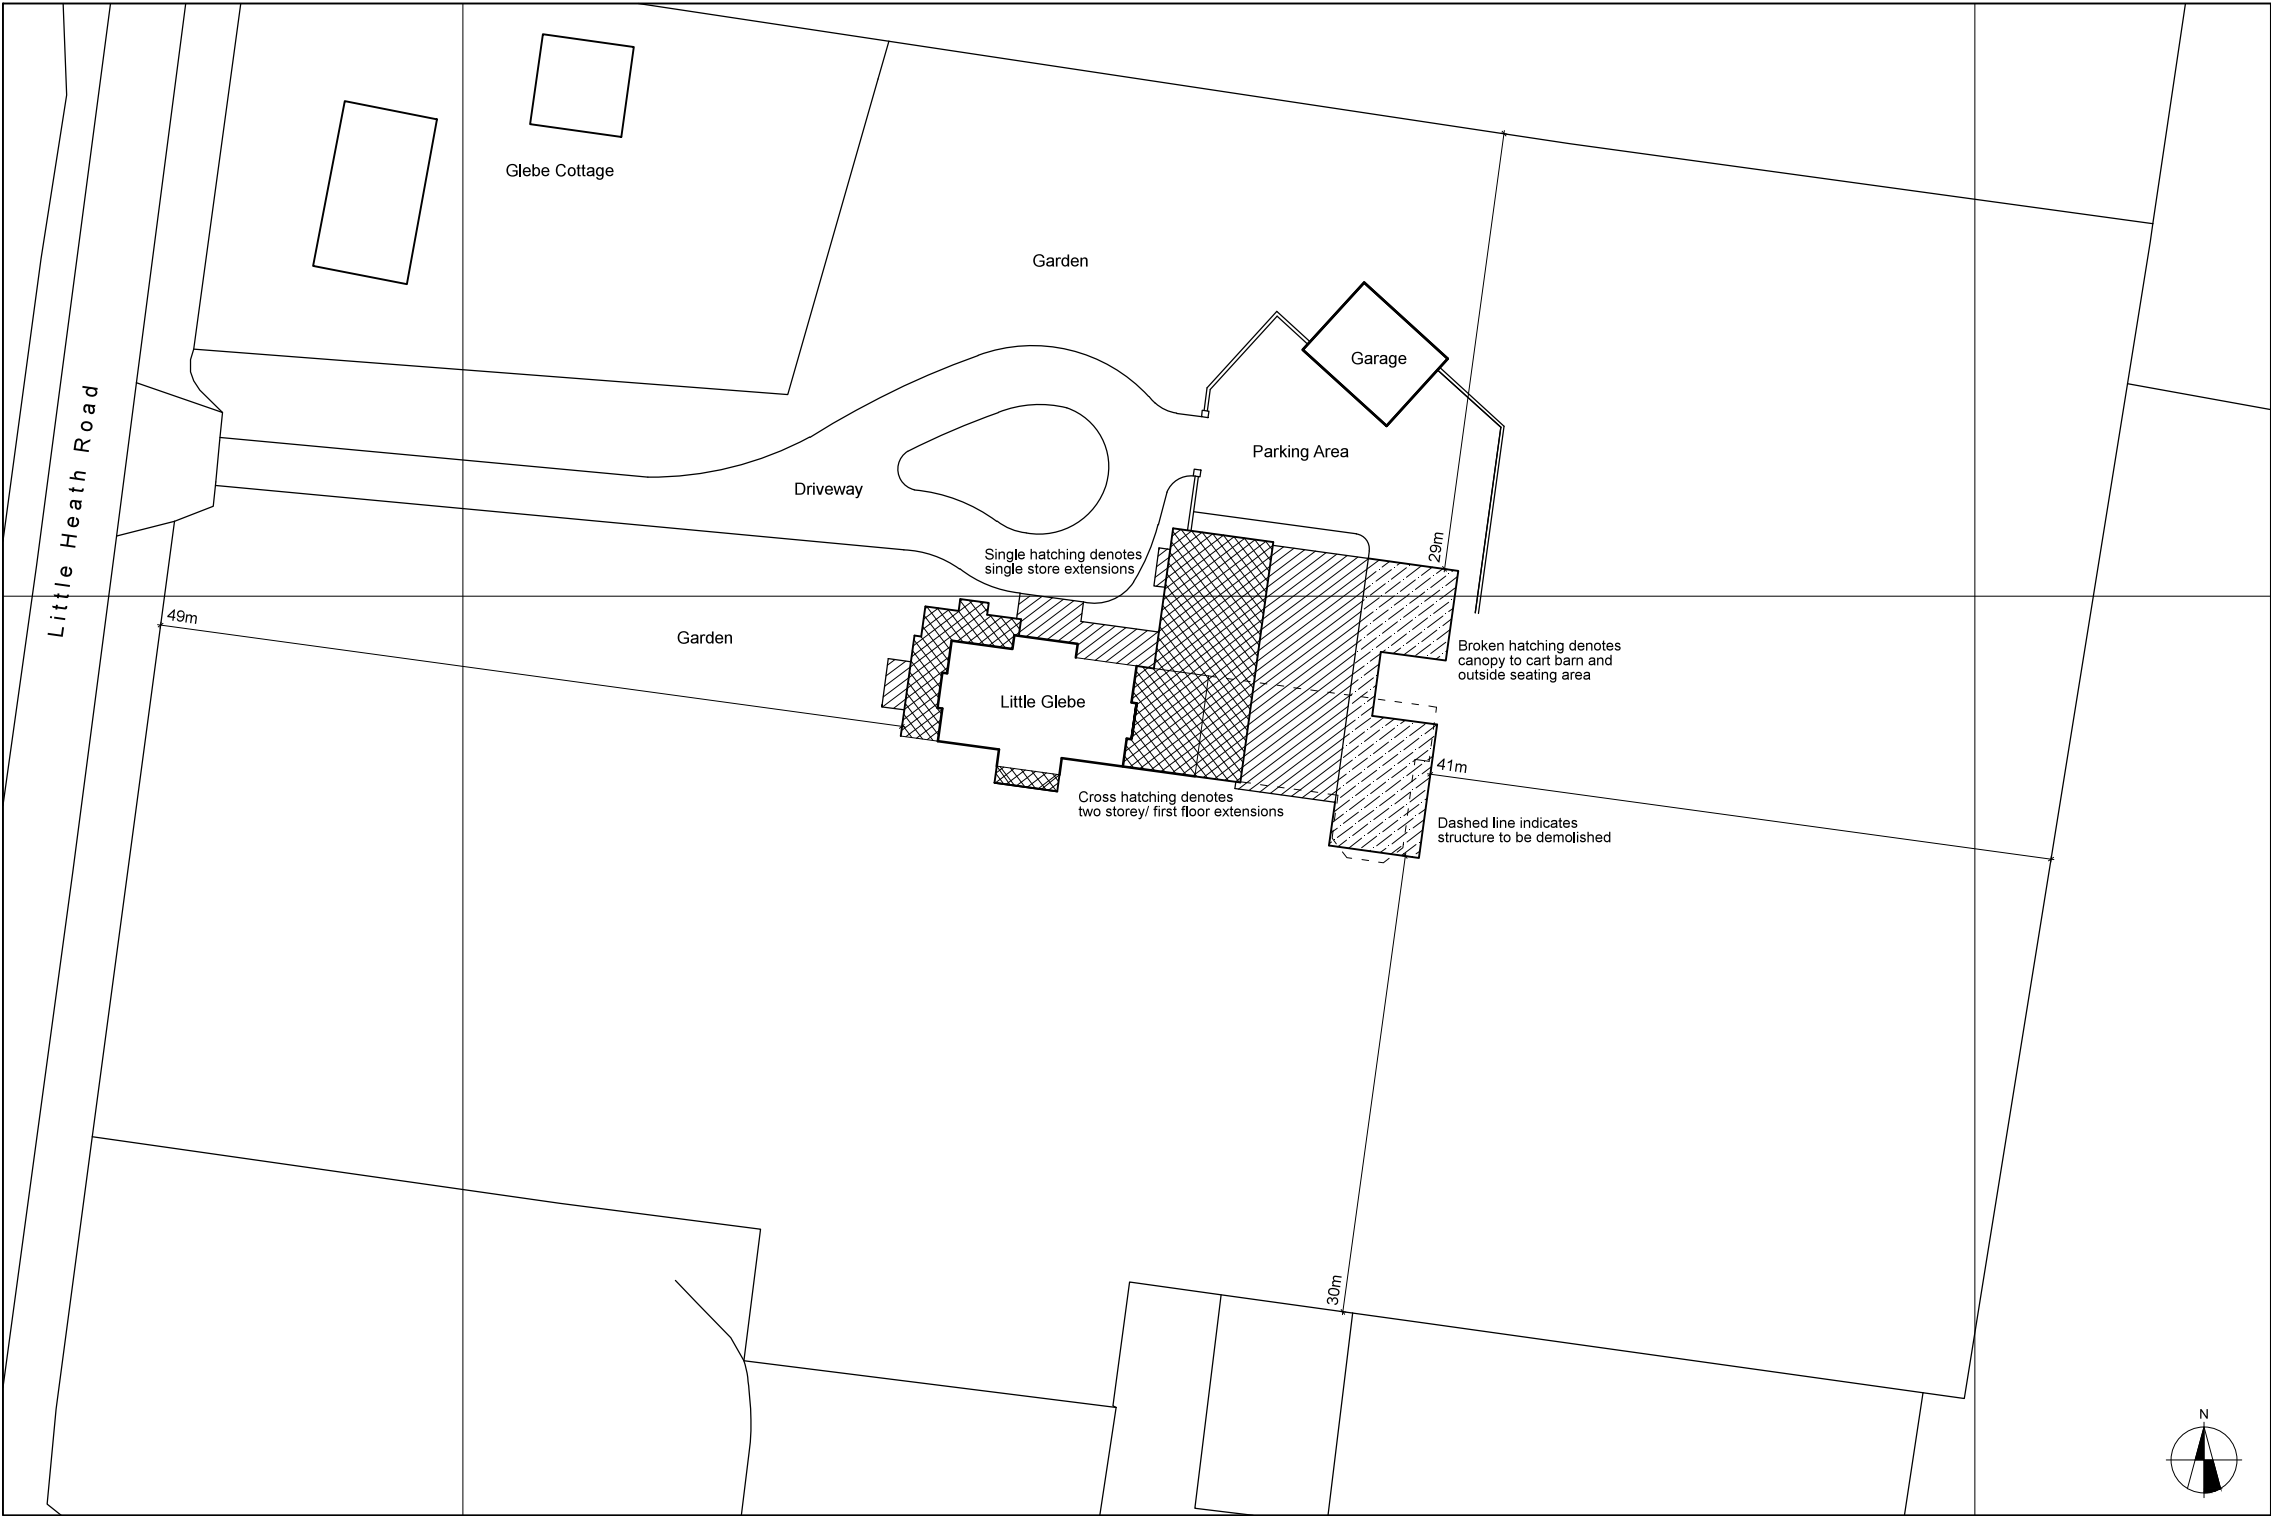

Site Plan
Scale 1:500

0 5 10 metres



Architectura
Architectural Design & Drawing Service

Proposed Extension and Alterations
at Little Glebe, Little Heath Road, Fontwell
for Mr and Mrs R Lynes

Drawing P05 September 2018 Scale 1:500 @ A3
Planning Drawing - Site Plan