




Note:
Do not Scale from this Drawing (except for planning approval).
All dimensions are in millimetres and to be checked on site.
All Dimensions relating to subcontractors or suppliers work must be checked
and agreed between the main contractor and the sub-contractors and suppliers.

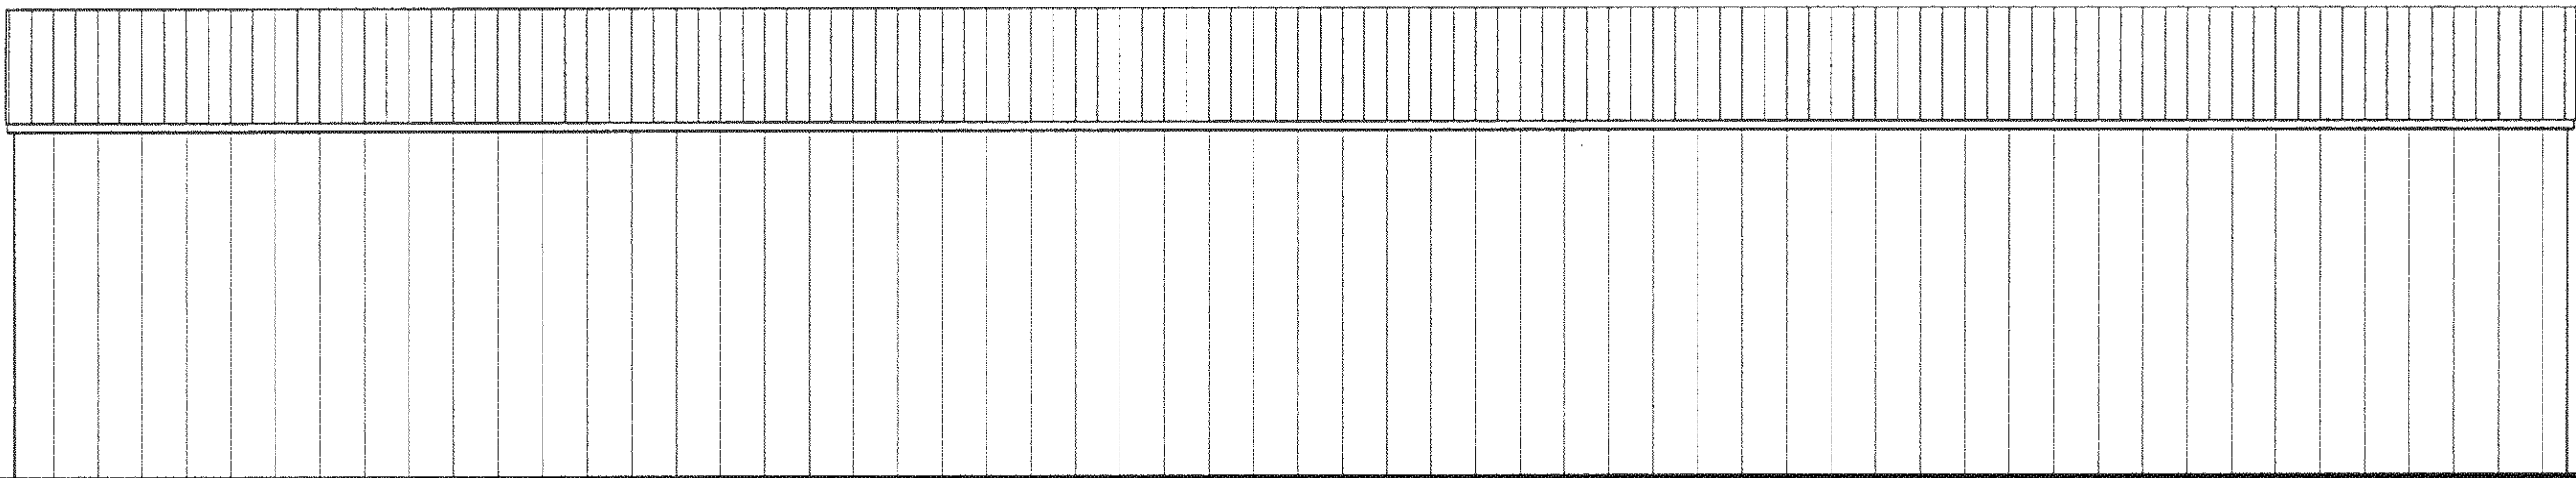


WEST ELEVATION

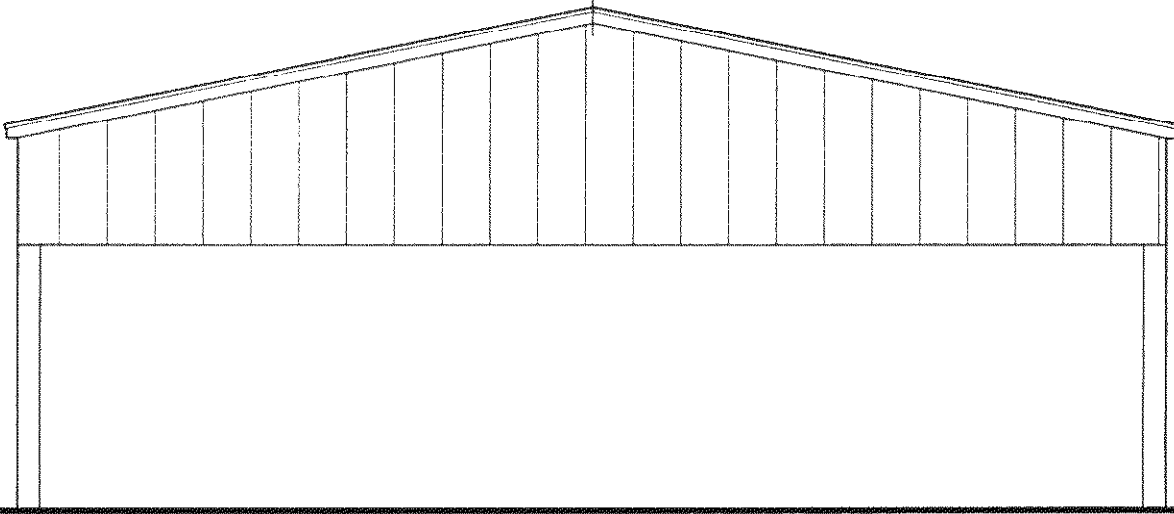



NORTH ELEVATION

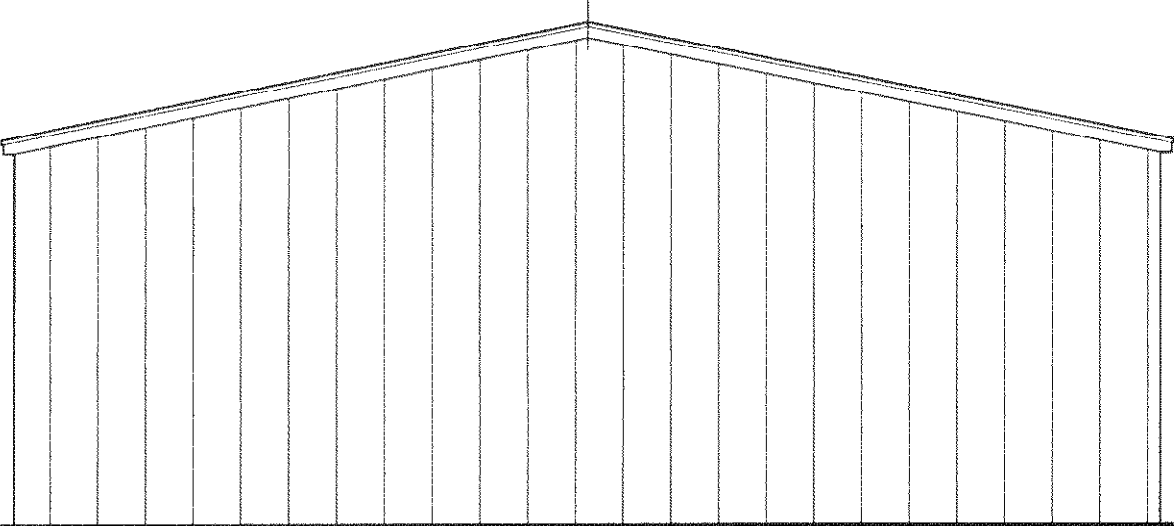

SOUTH ELEVATION

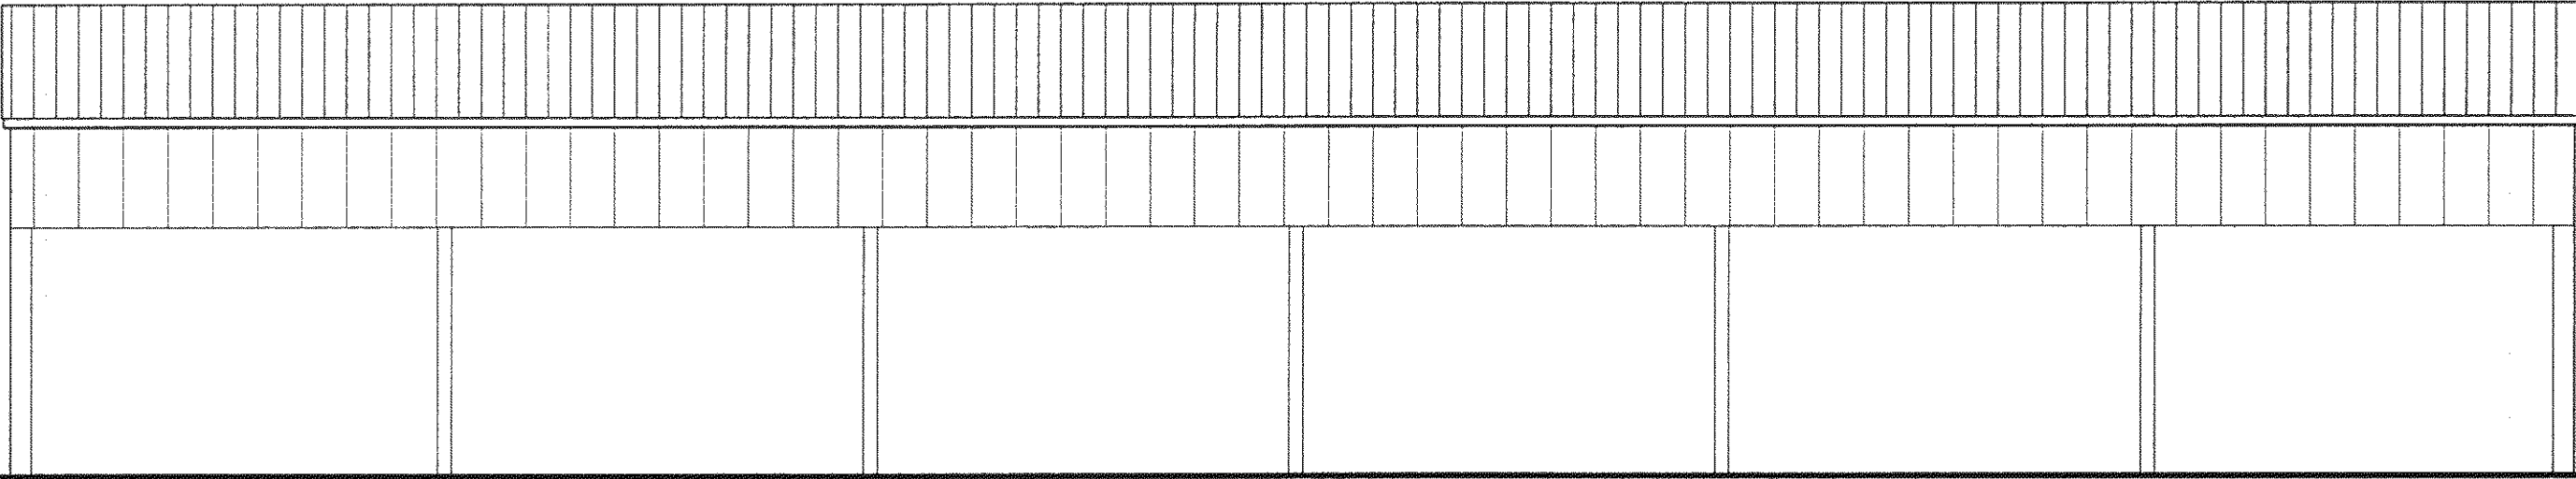


EAST ELEVATION

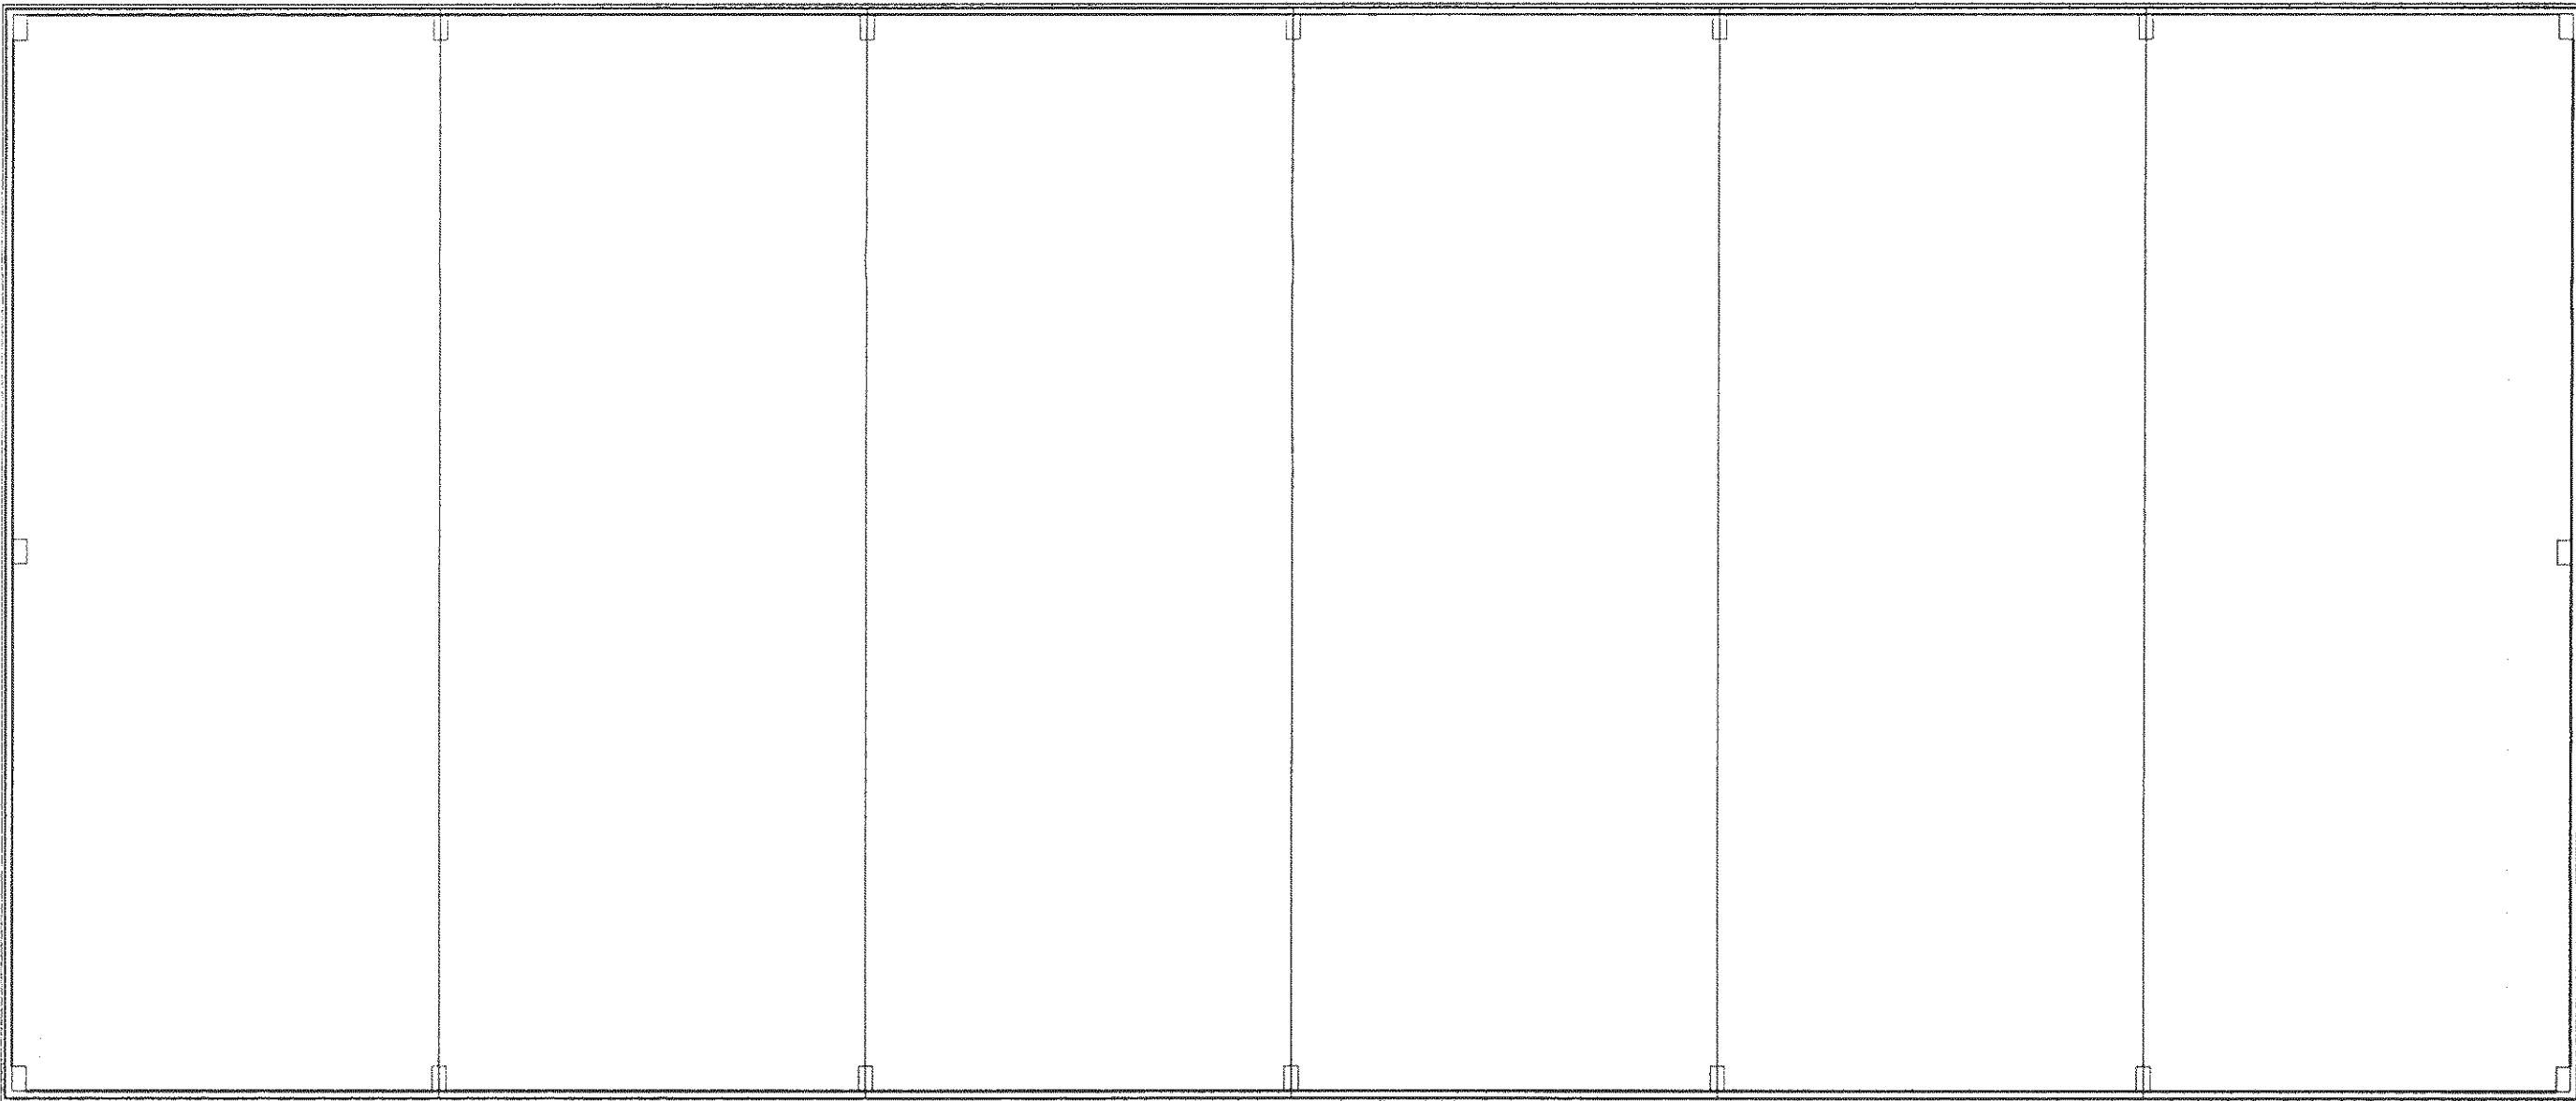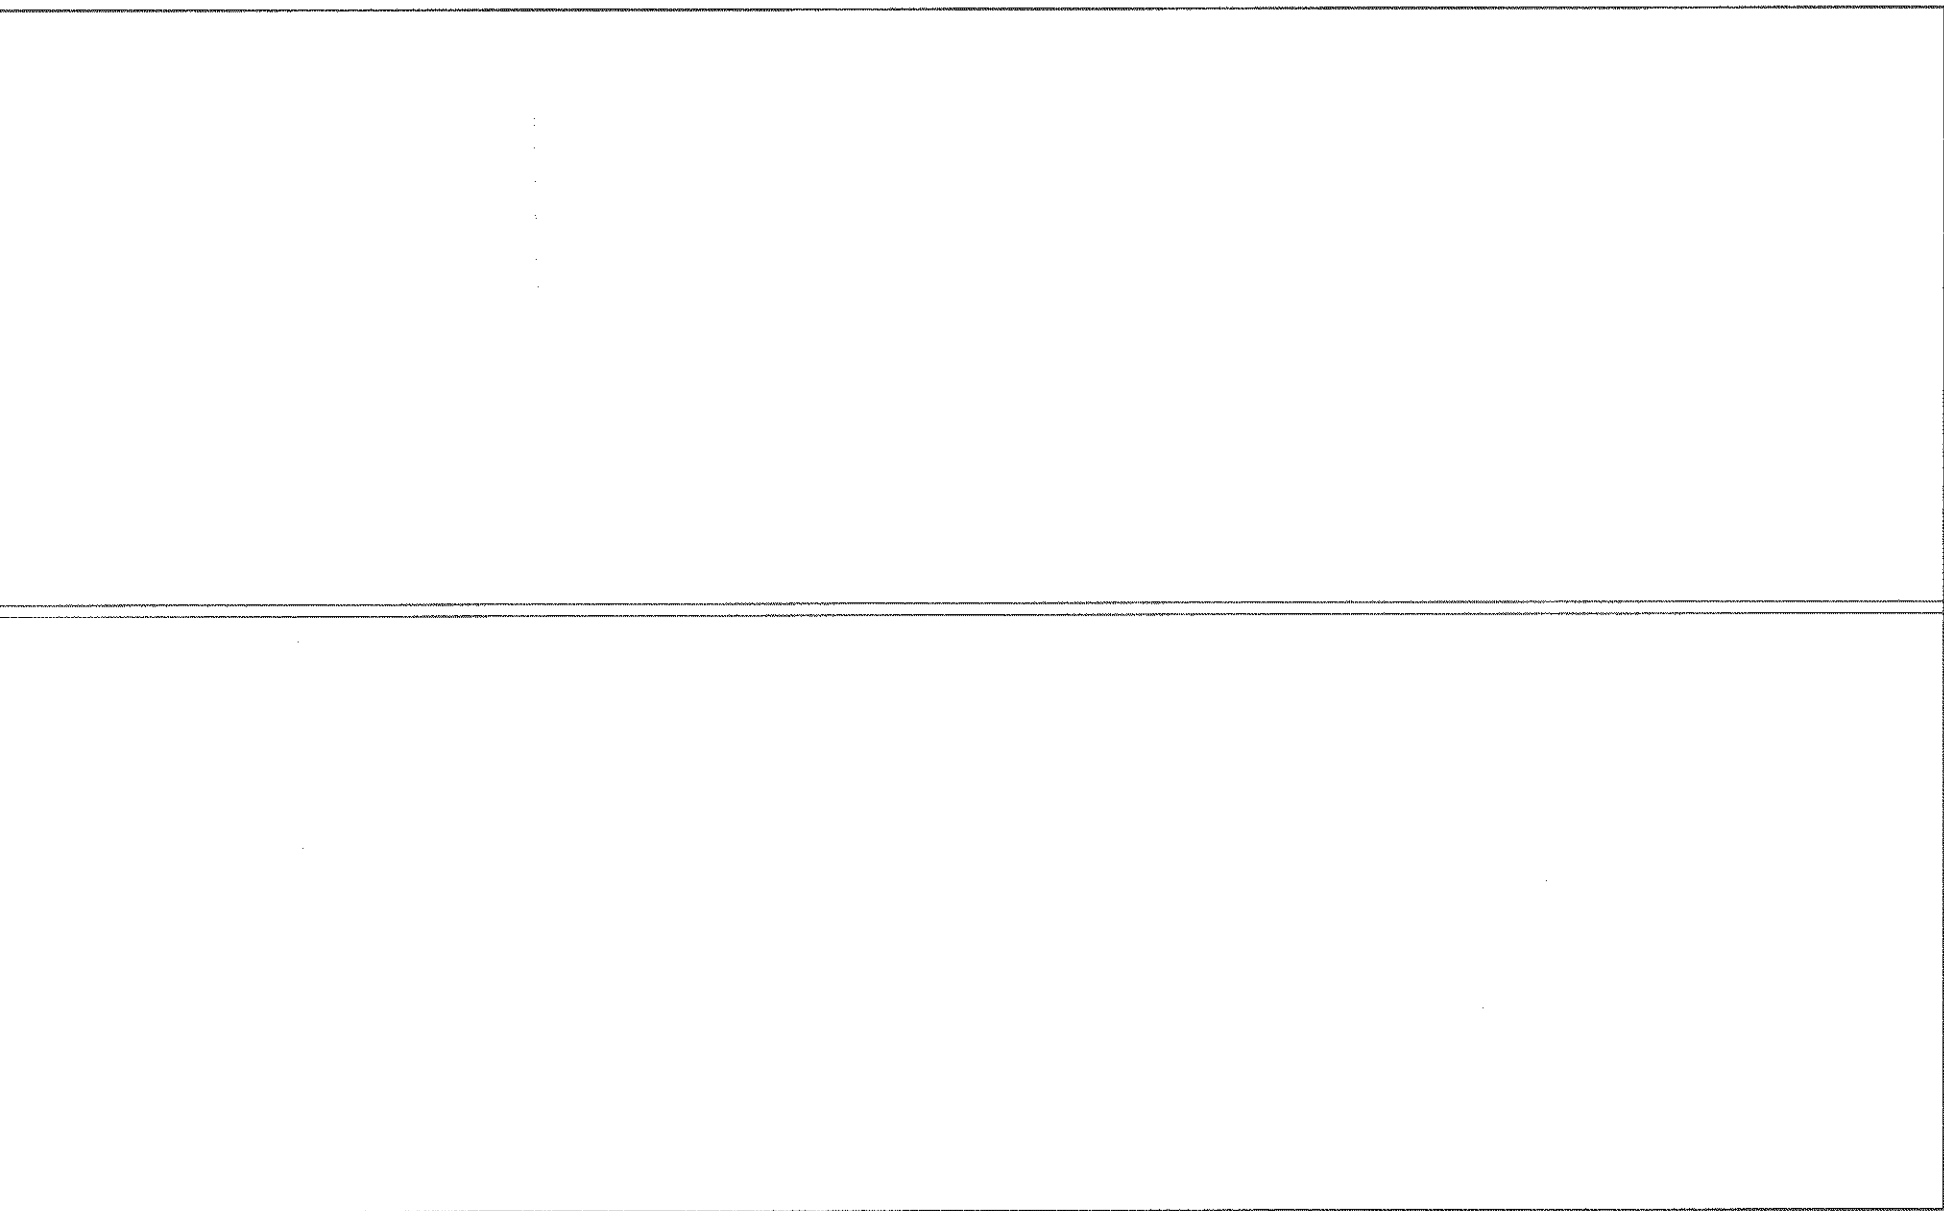

GROUND FLOOR PLAN

- Planning
- L.B.C
- Building Regulations

ARUN DISTRICT COUNCIL
No. AL 114 09
Received

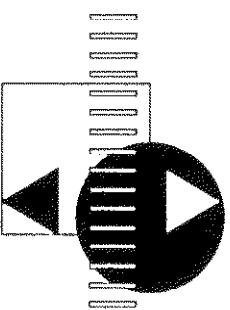

**WATKINS WOOD
SURVEYORS**
37 North Street
Emsworth
Hampshire PO10 7DA
Tel : (01243) 371956
Fax : (01243) 379009
admin@watkinswoodsurveyors.co.uk

SURVEY AS EXISTING
(REDUNDANT FARM STORAGE BARN)
NEW HOUSE FARM
NORTON LANE, ALDINGBOURNE
Mr R May

Drawn by: MJW Checked by: GP
Scale: 1:100 Date: OCT 09
Job No: 3719 Drawing: EX100

Accommodation Units Redevelopment (redundant farm buildings)
Previous approval AL/92/08 for B1 Office Units for this building only
Norton Lane, Aldingbourne