



Note:
Do not Scale from this Drawing (except for planning approval).
All dimensions are in millimetres and to be checked on site.
All Dimensions relating to subcontractors or suppliers work must be checked and agreed between the main contractor and the sub-contractors and suppliers.

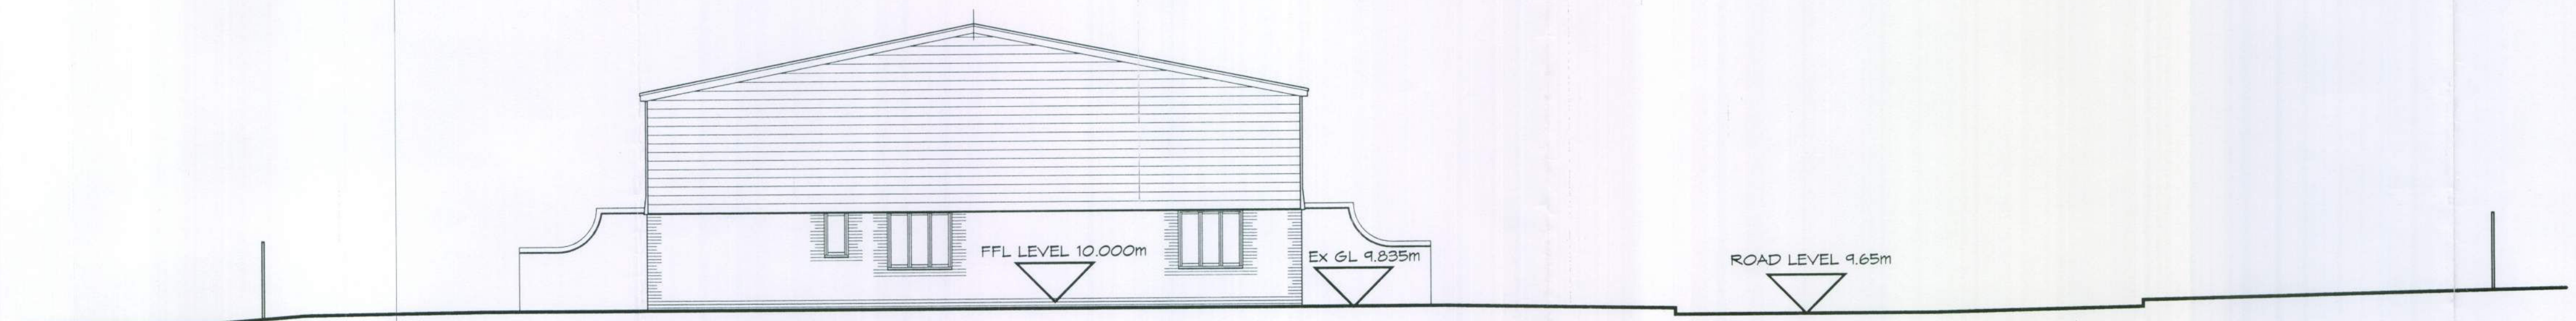


SITE SECTION EAST WEST - 1:100

NOTE: Proposed floor level is indicated as a nominal datum of 10m, all other levels are set down from datum

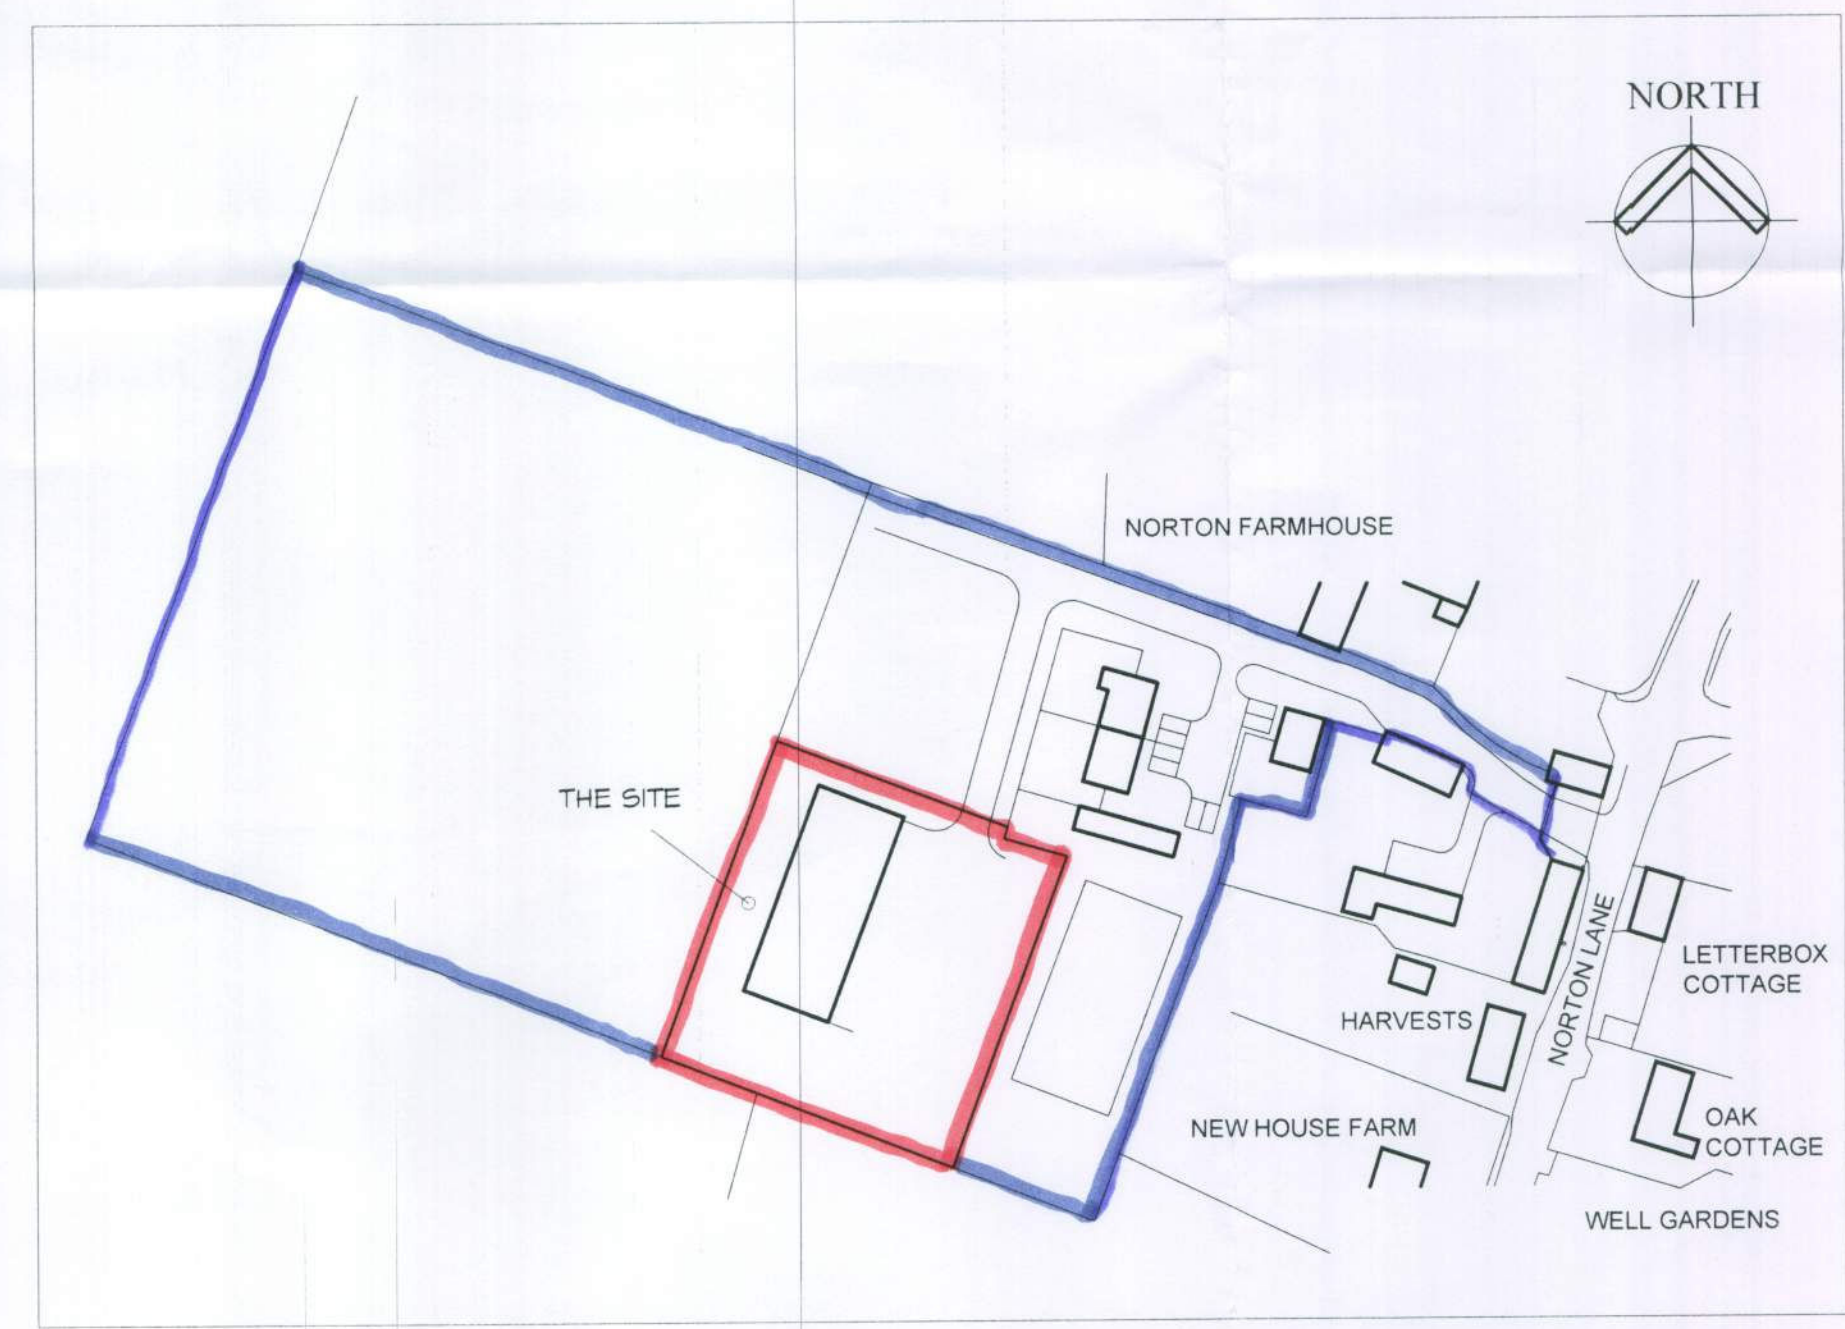

LOCATION PLAN 1:1250

3.6 X 1.2m PHOTO VOLTIC SOLAR PANELS ON WEST FACING ROOF PITCH, 1 PER TOURIST UNIT

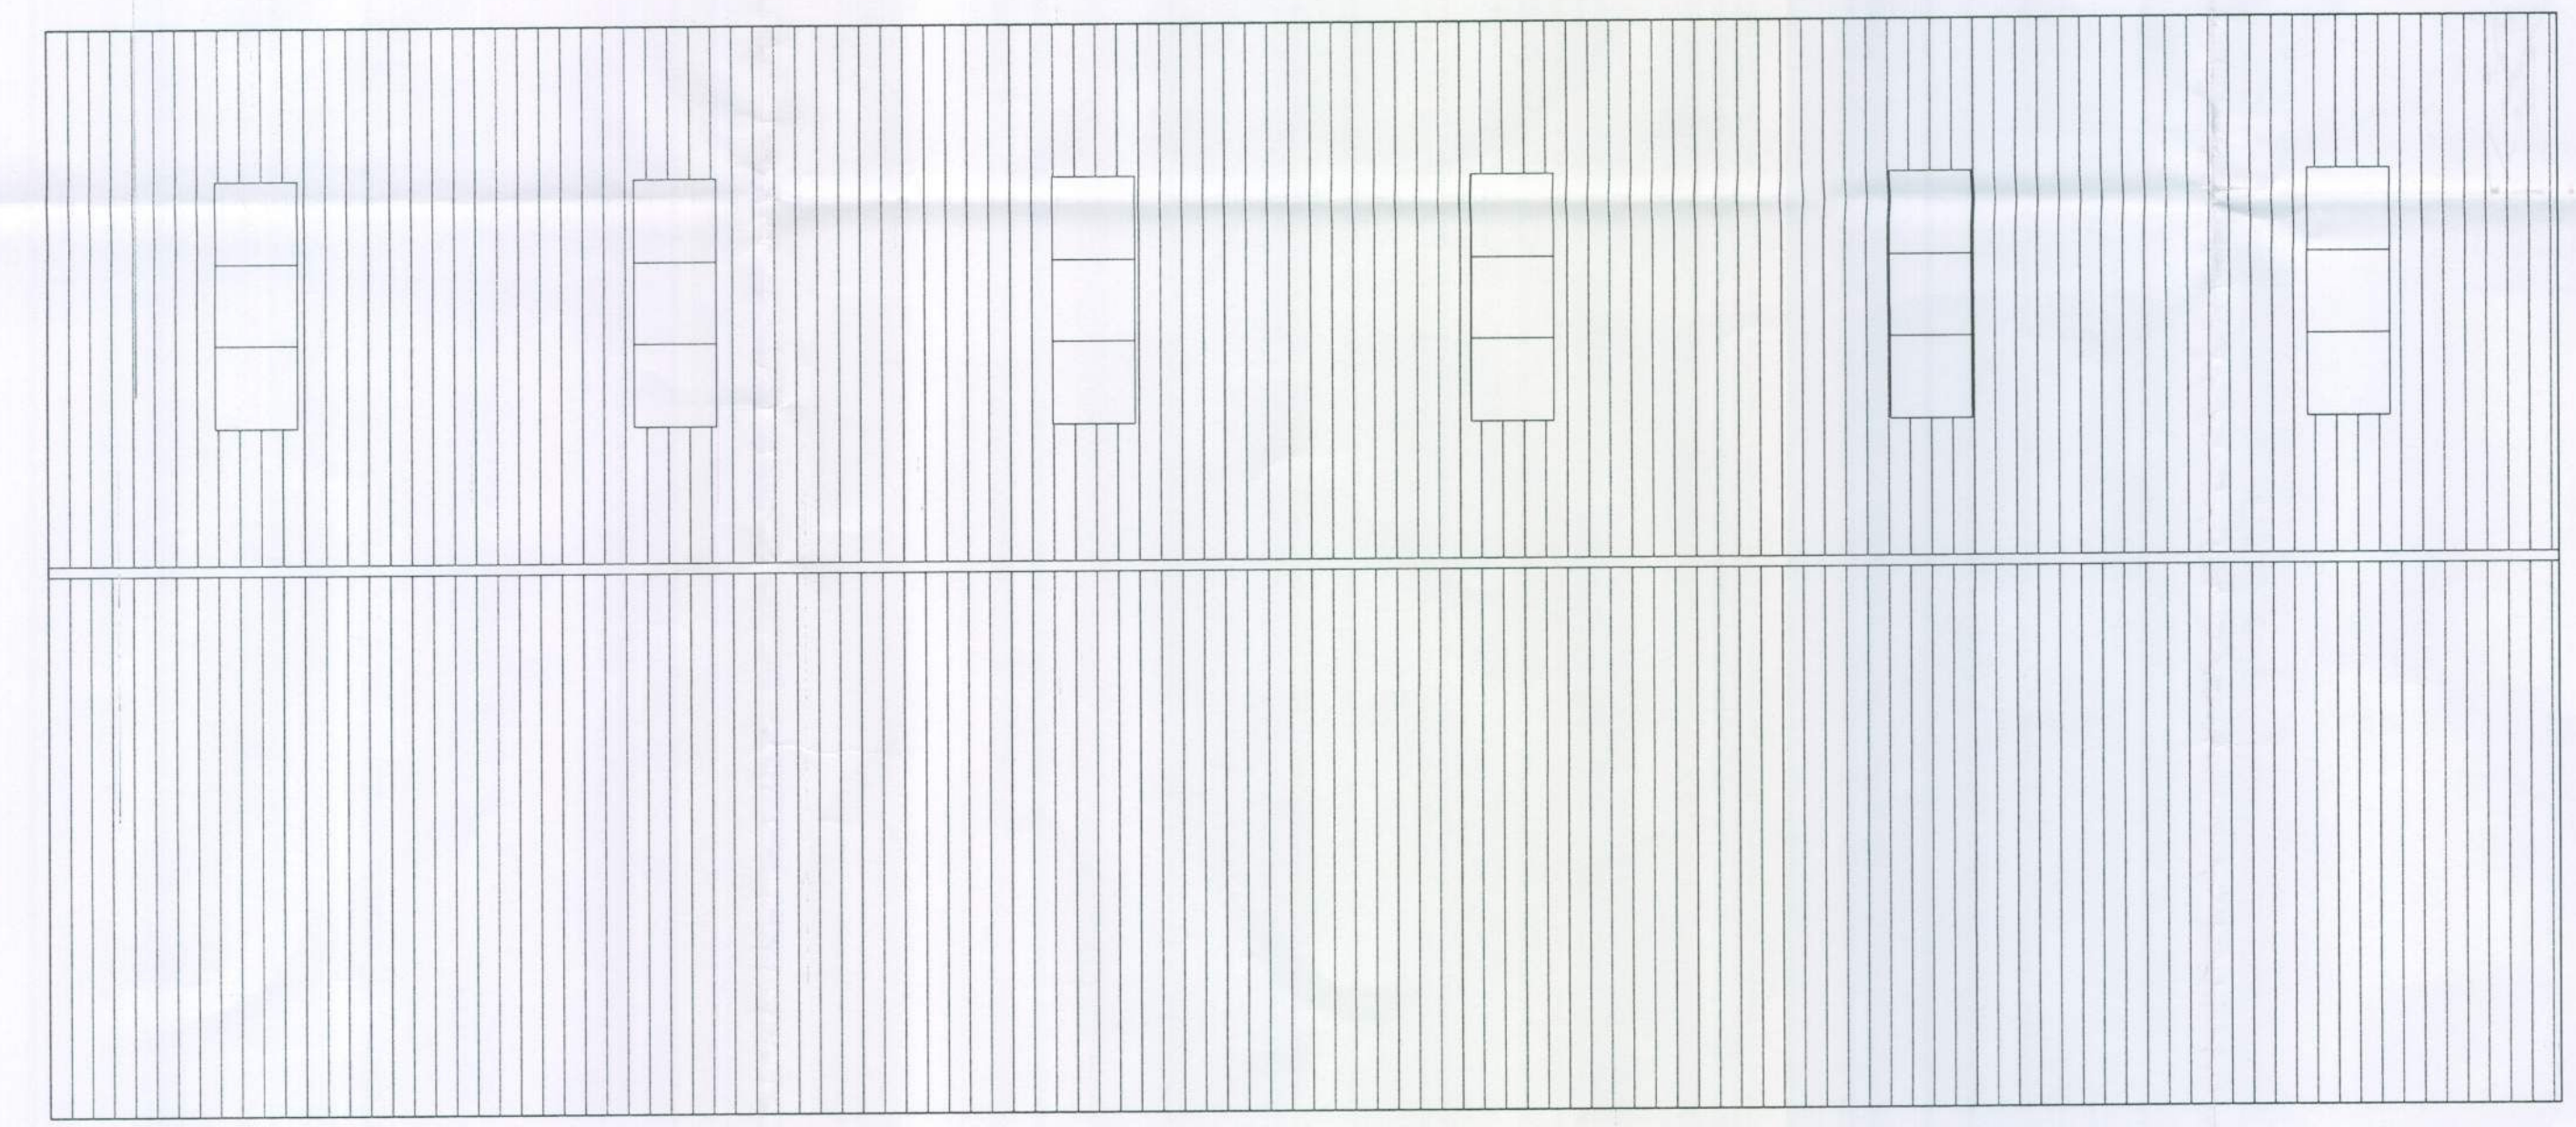

PROPOSED ROOF PLAN - 1:100

- / / Planning
- / / L.B.C
- / / Building Regulations

ARUN DISTRICT COUNCIL
No. AL 114 09
Received

WATKINS WOOD SURVEYORS
37 North Street
Emsworth
Hampshire PO10 7DA
Tel : (01243) 371956
Fax : (01243) 379009
admin@watkinswoodsurveyors.co.uk

PROPOSED TOURIST UNITS
(REDUNDANT FARM STORAGE BARN)
NEW HOUSE FARM
NORTON LANE, ALDINGBOURNE
Mr R May

Drawn by: MJW Checked by: GP
Scale: Various Date: OCT 09
Job No: 3719 Drawing: PL201

Proposed Tourist Accommodation Units Redevelopment (redundant farm buildings) Amendment to previous approval AL/92/08 for B1 Office Units for this buiding only New House Farm, Norton Lane, Aldingbourne