


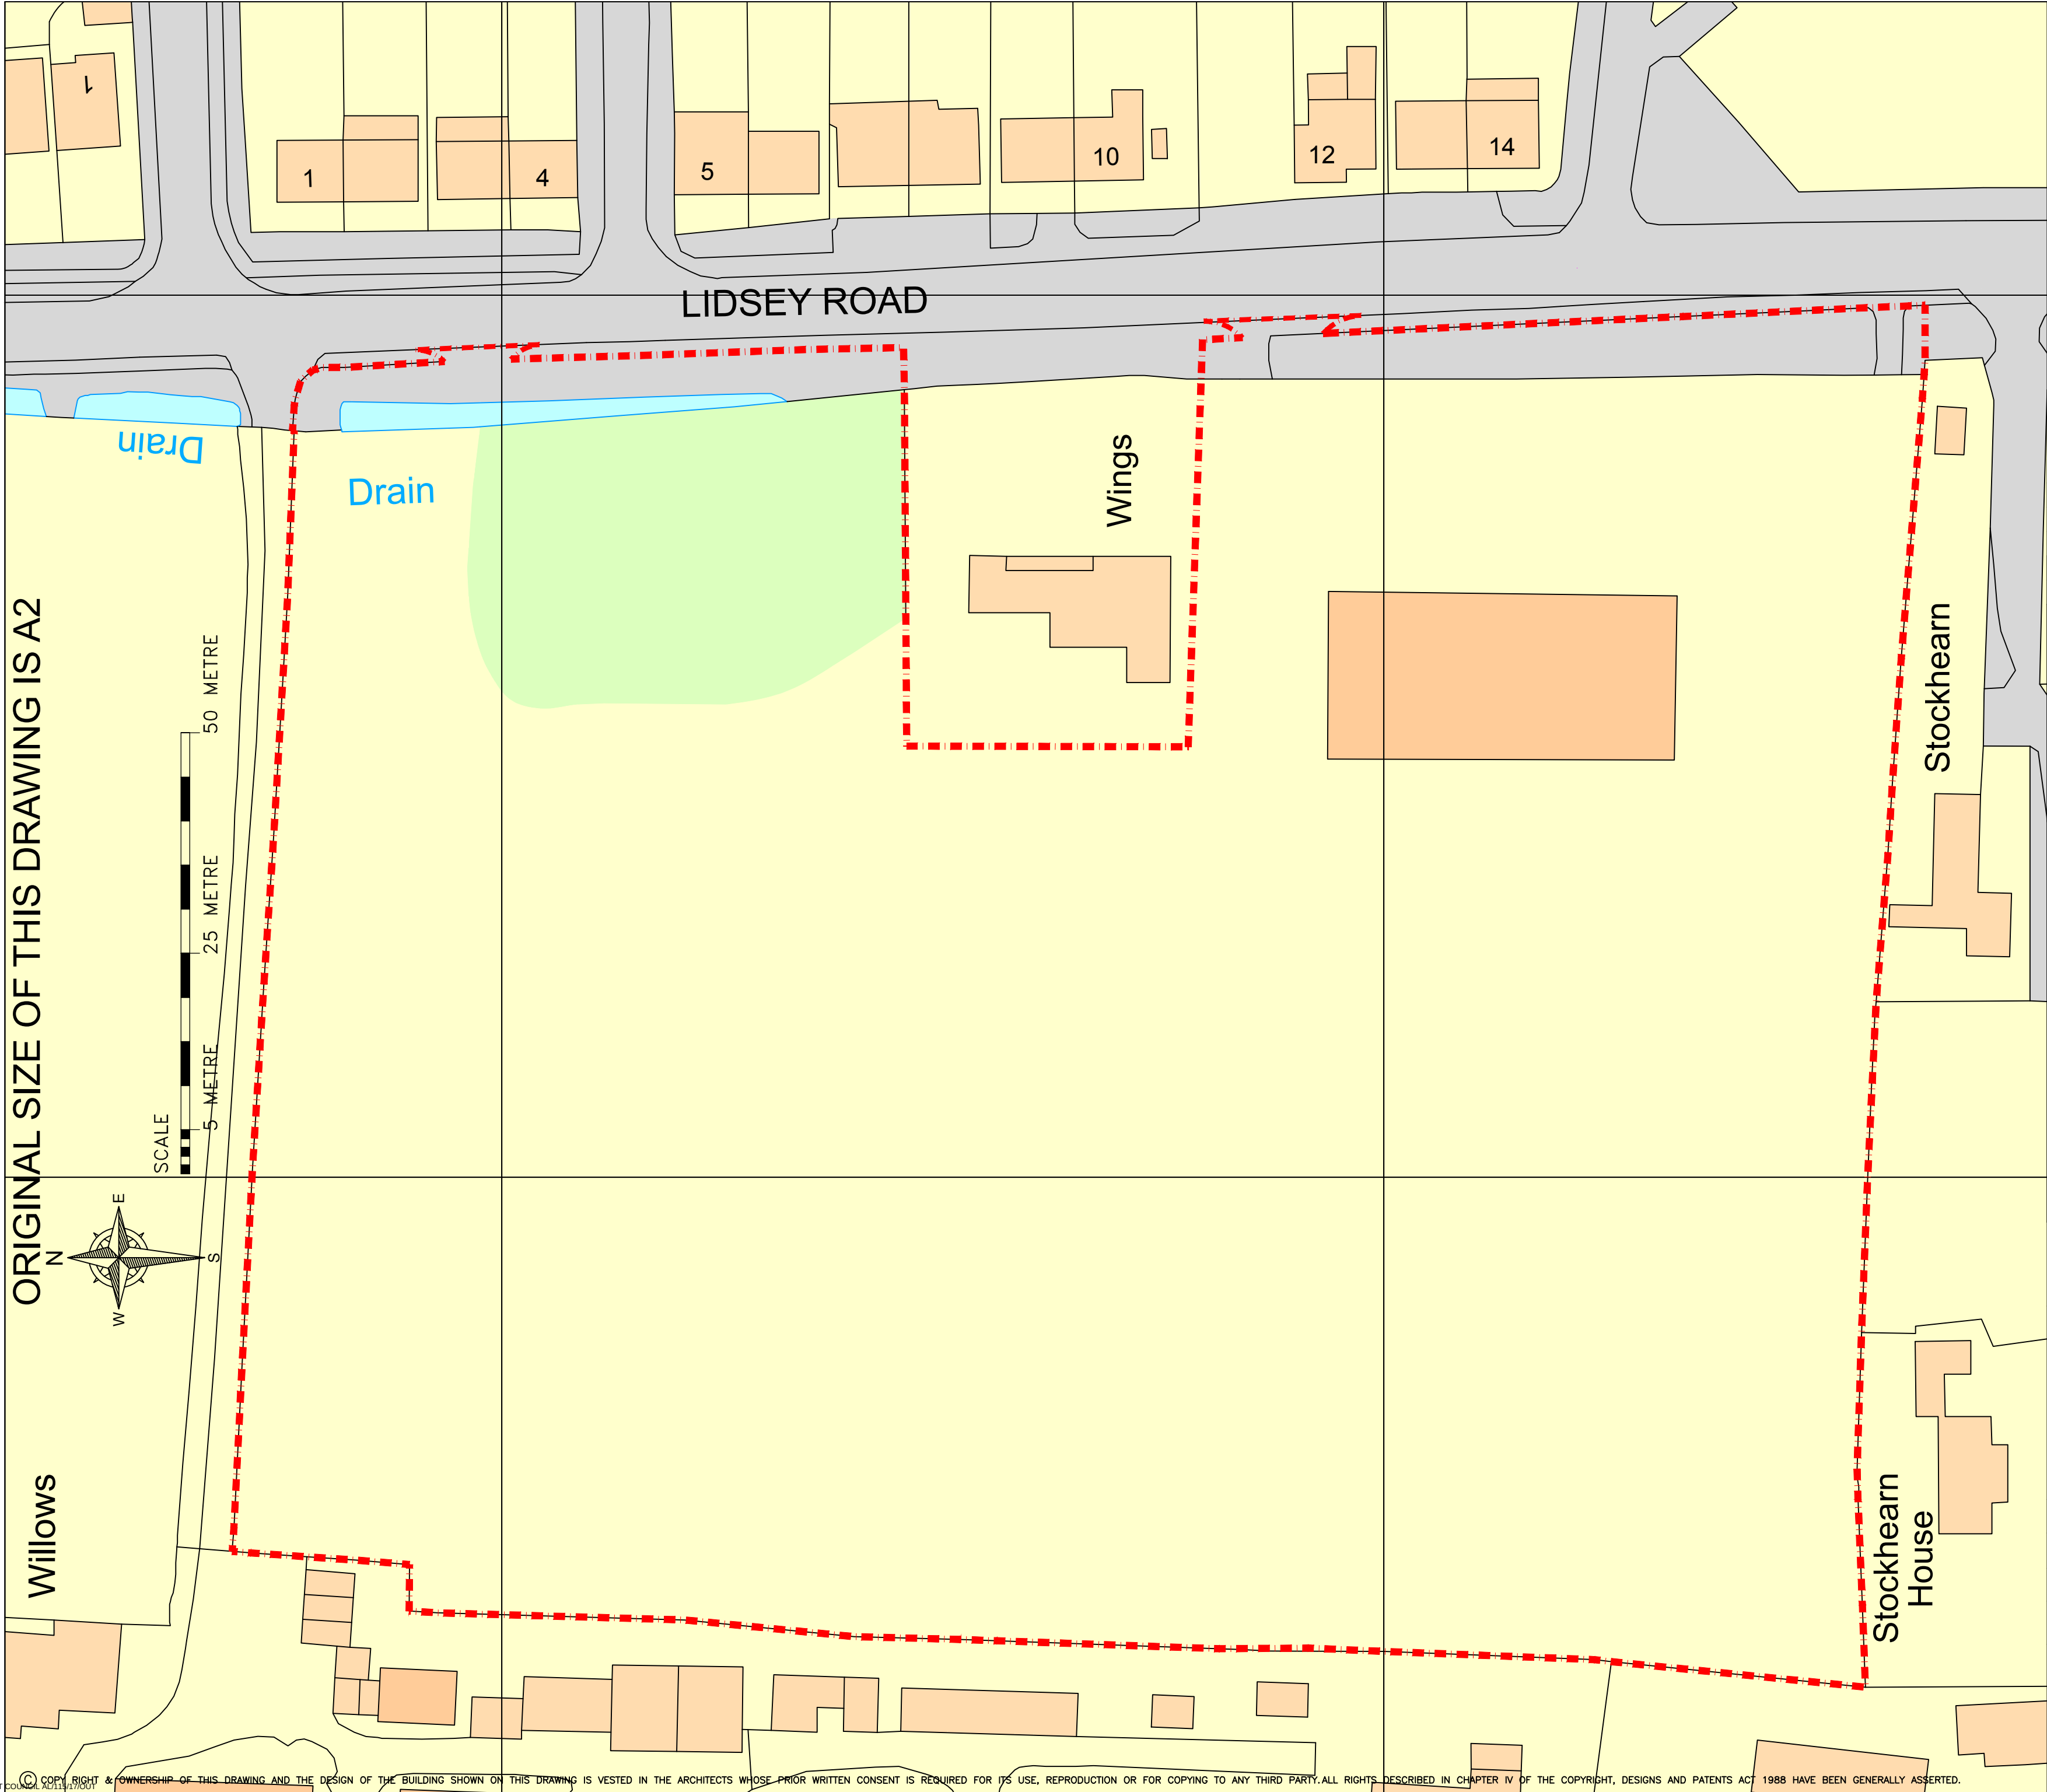

NOTES
DO NOT SCALE FROM THIS DRAWING
ALL DIMENSIONS AND LEVELS TO BE CHECKED ON SITE BEFORE CARRYING OUT WORK.
ALL DISCREPANCIES TO BE REPORTED TO THE ARCHITECT BEFORE CARRYING OUT WORK.
READ THIS DRAWING WITH OTHER CONTRACT DOCUMENTS INCLUDING SPECIFICATION
READ WITH OTHER CONSULTANTS DRAWINGS AND DETAILS, INCLUDING STRUCTURAL ENGINEERS.
ALL WORK TO BE CARRIED OUT TO BRITISH STANDARDS, CODES OF PRACTICE, BUILDING REGULATIONS AND MANUFACTURERS' RECOMMENDATIONS.
IF IN DOUBT ASK.

REV.	DATE	REVISIONS

© COPYRIGHT - ALL RIGHTS RESERVED

ARCHITECTS
DESIGN
&
MANAGEMENT

CHARTERED ARCHITECTS

TRINITY, STRETTON, CHICHESTER,
WEST SUSSEX, PO18 0LA, UNITED KINGDOM.
TEL. 01243 771166

E-mail michael@admarchitects.co.uk
web site www.admarchitects.co.uk

Members of the Royal Institute of British Architects
Registered with Architects Registration Board

CLIENT		
JOB TITLE WOODGATE HOUSING		
DRAWING TITLE SITE PLAN AS EXISTING		
SCALE - see scale bar 1:500		
COMPUTER FILE NAME		
ORIGINAL SIZE OF THIS DRAWING IS A2		
DATE APRIL 2017	DRAWN BY BD	CHECKED MB
DRAWING REFERENCE		
PROJECT NUMBER 1551	DRAWING NUMBER 02	REVISION -