



notes:			
1. this drawing is the copyright of PH Design and is not to be reproduced without consent.			
2. the contractor is to check all dimensions and levels before site works commence and/or preparation of working drawings.			
revision	date	amendment	
A	1.7.21	REVISED DESIGN	
B	8.7.21	REVISED DESIGN	

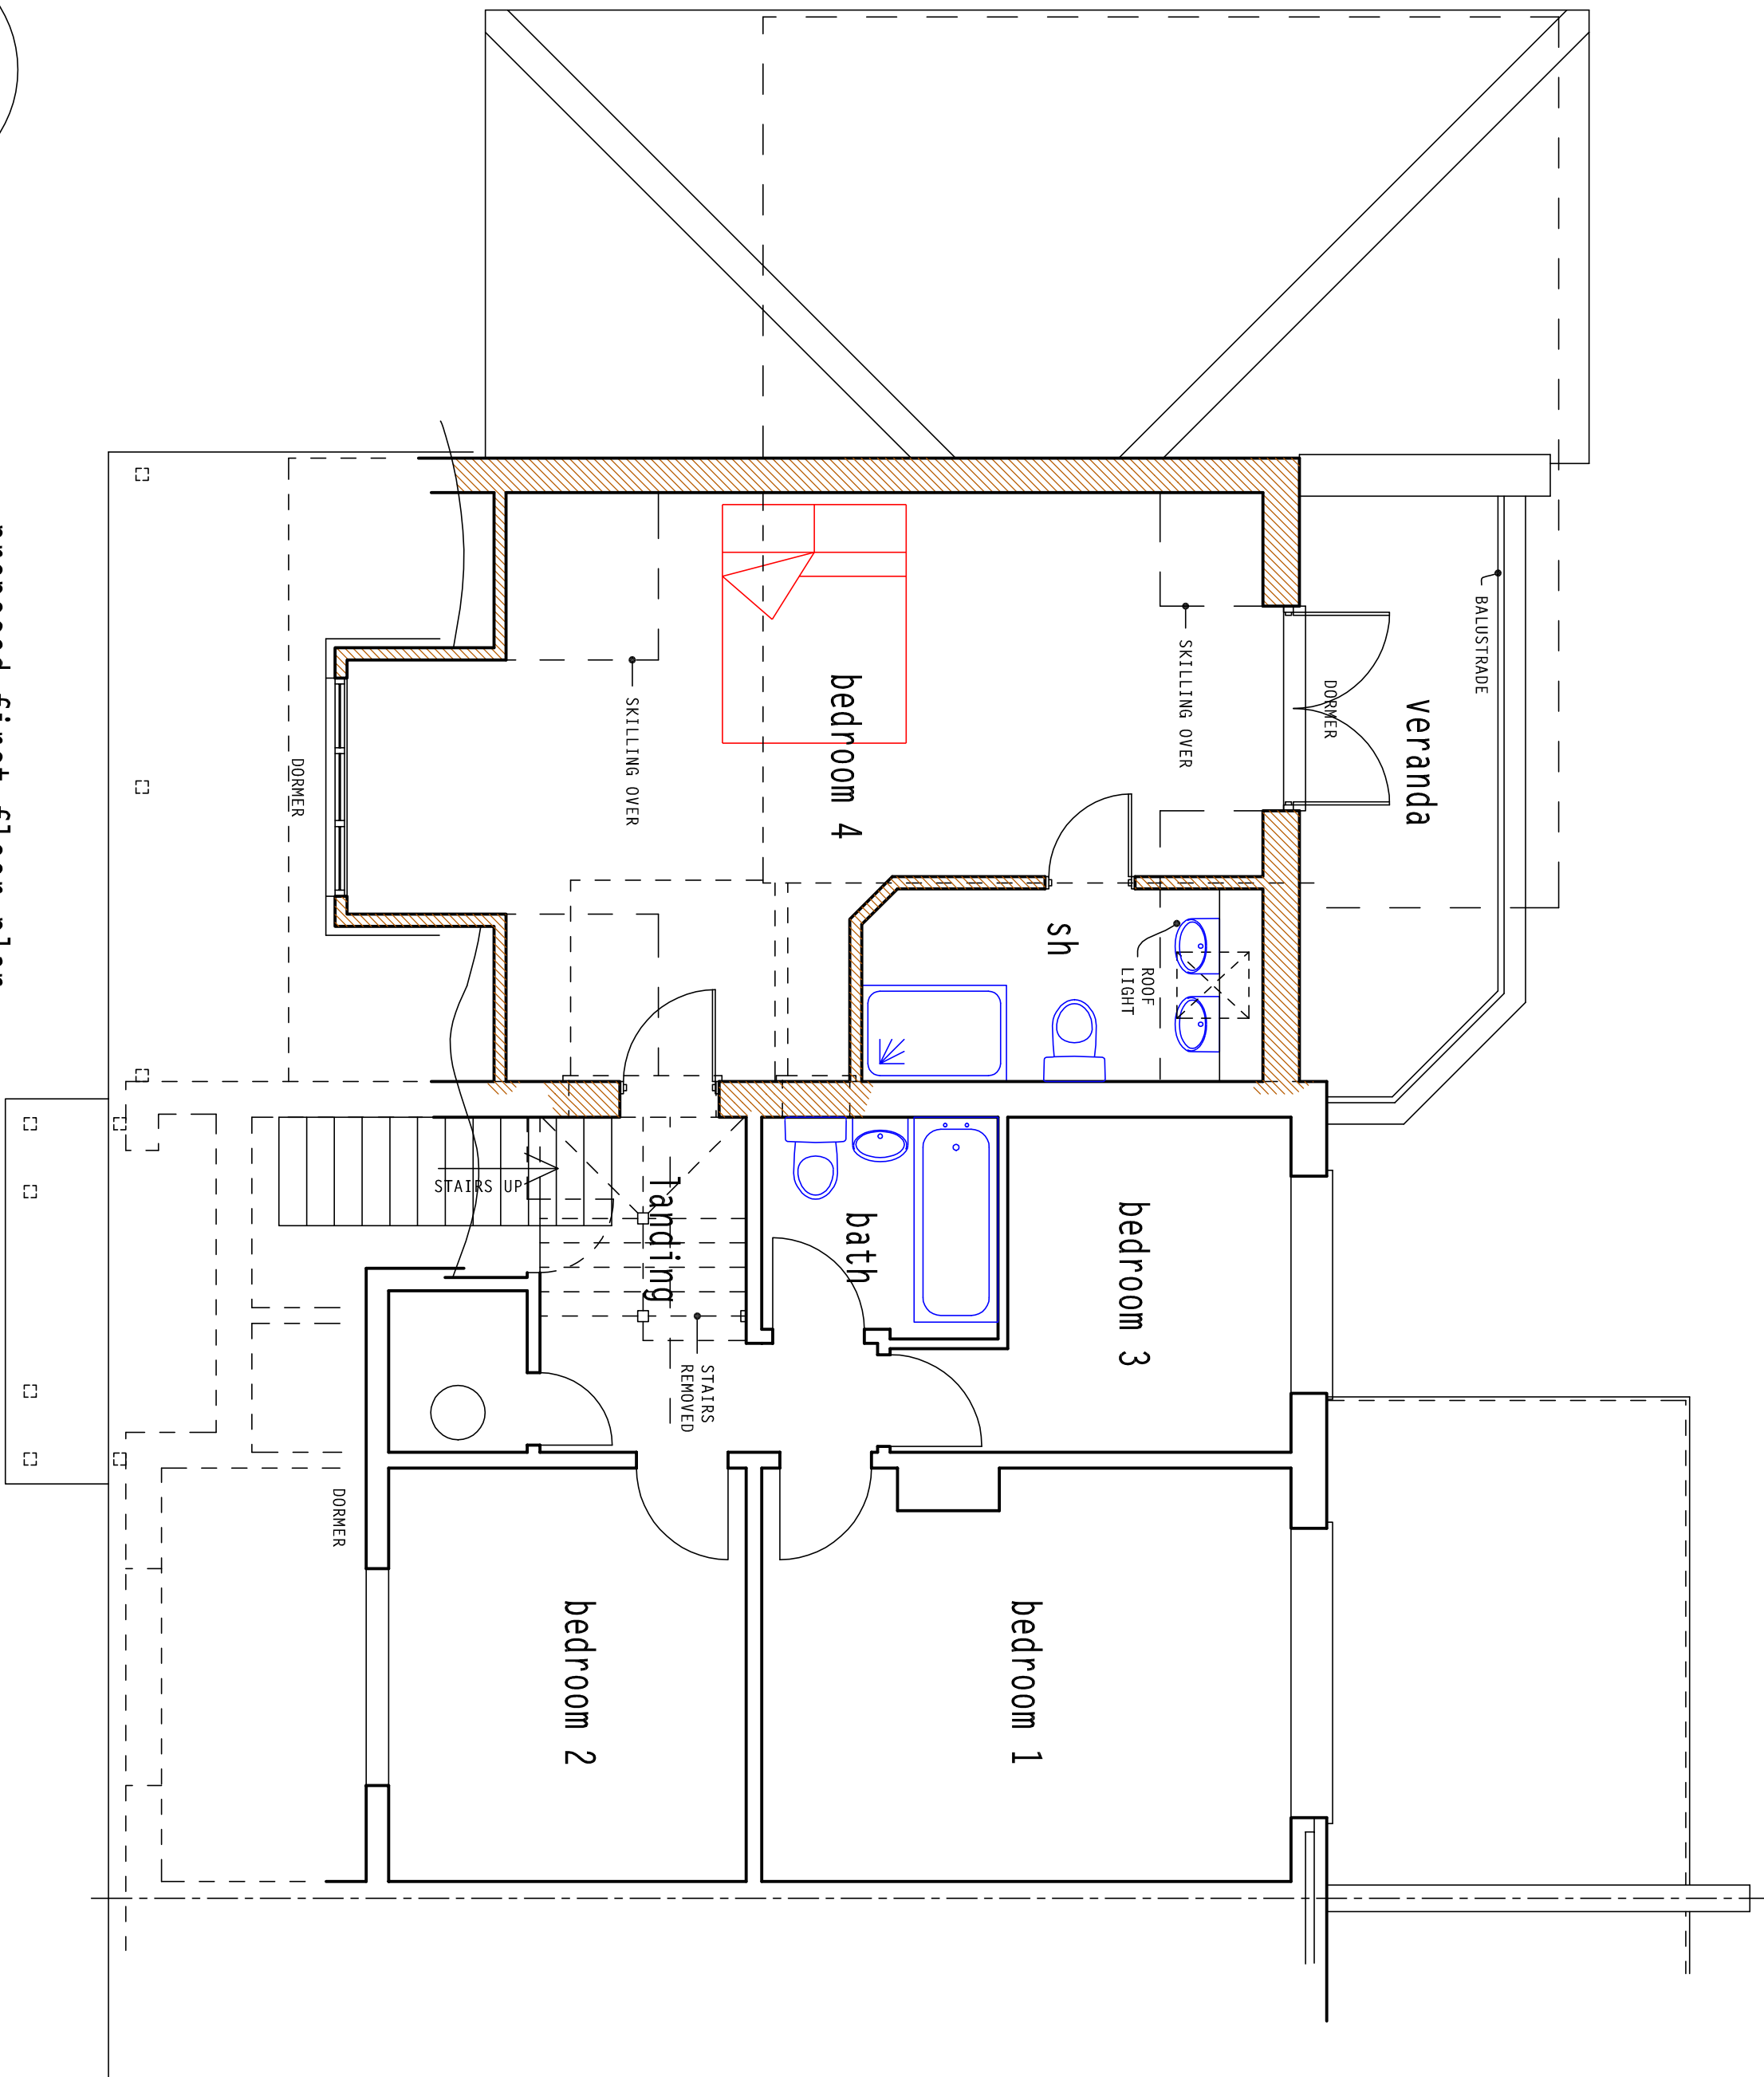


proposed first floor plan

SCALE 1:50

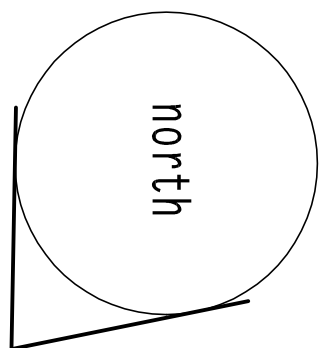


A1 size planning drawing

scale in metres 1:100

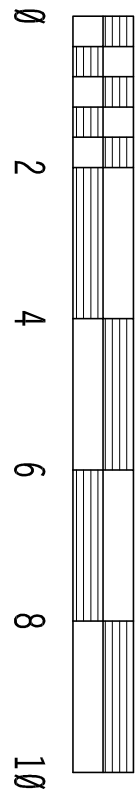

scale in metres 1:50


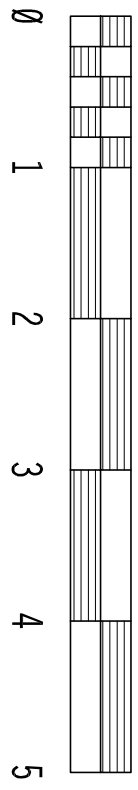


client: Mr & Mrs A Martin

project: proposed alterations & addition, Field Place, Nyton Road, Aldingbourne PO20 3UA

PH DESIGN
architectural consultants
3 chapel street, chichester
w.sussex PO19 1BU
tel: (01243) 781760

project: 21/C04
drawing no: 2b
date: June 2021

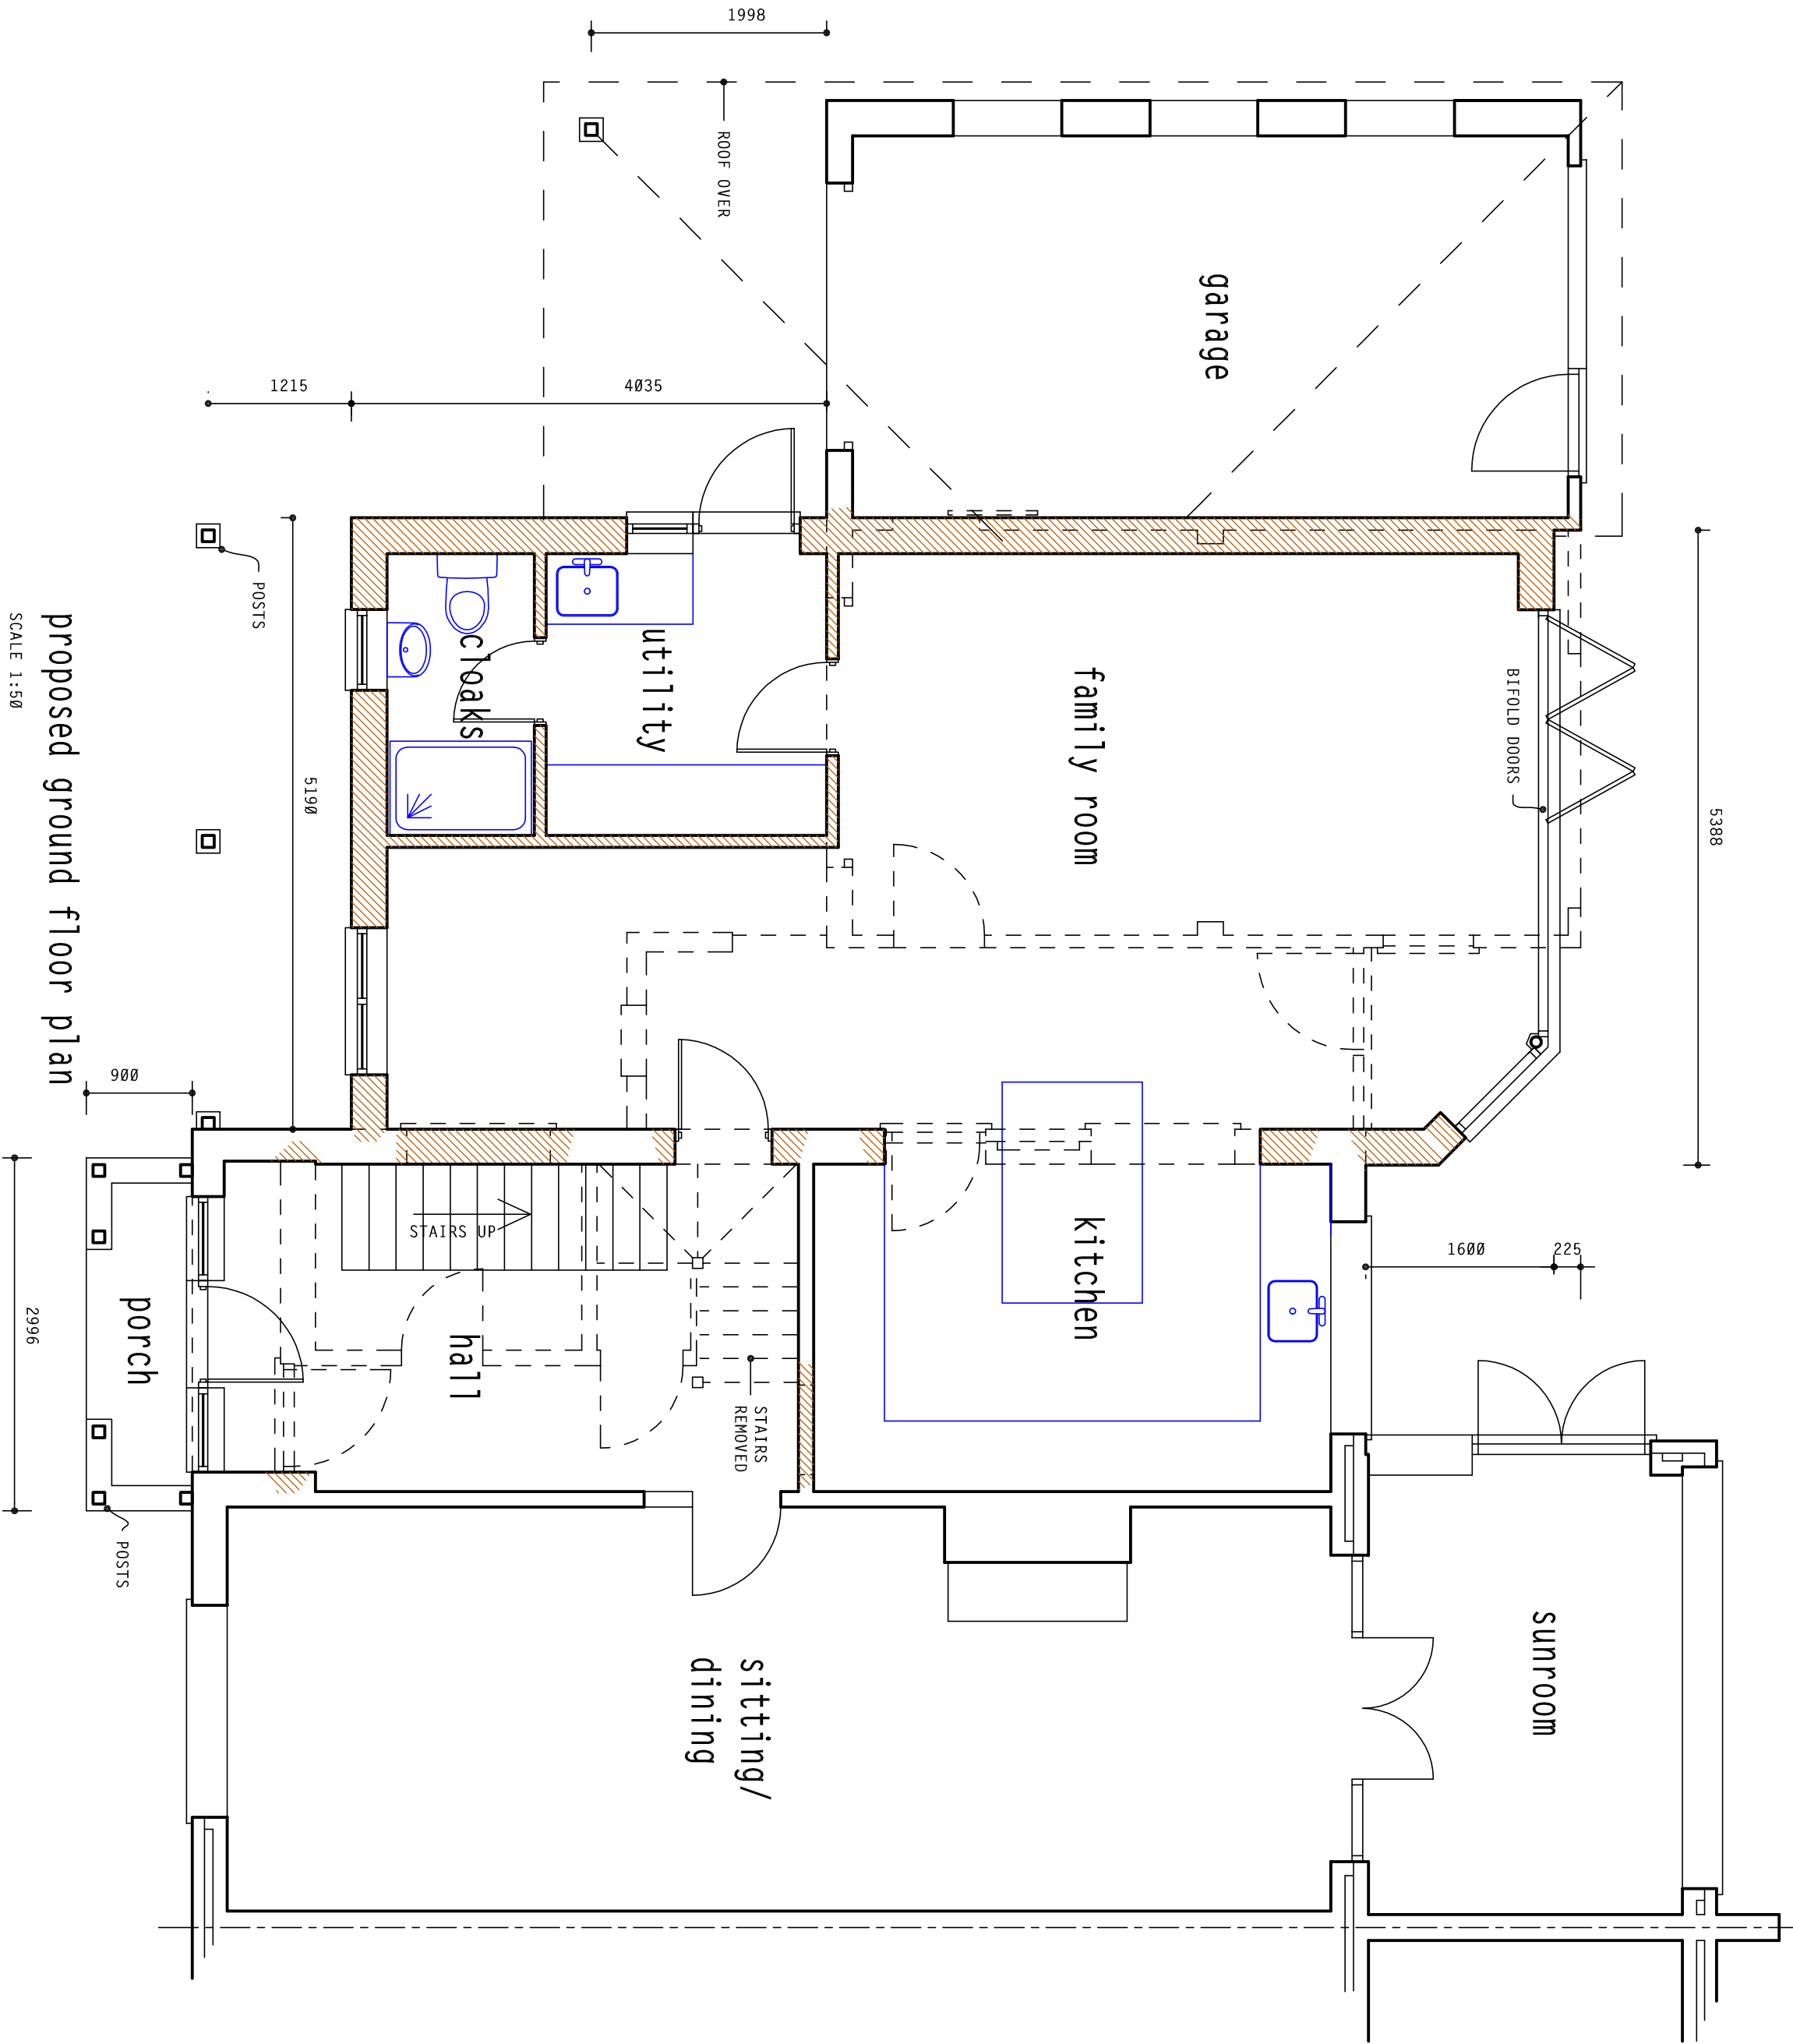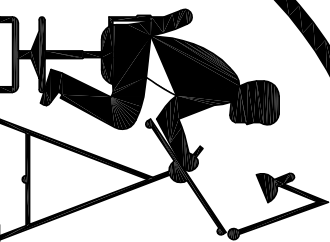

proposed ground floor plan

SCALE 1:50

northeast elevation

SCALE 1:100

southwest elevation

SCALE 1:100

southeast elevation

SCALE 1:100