 
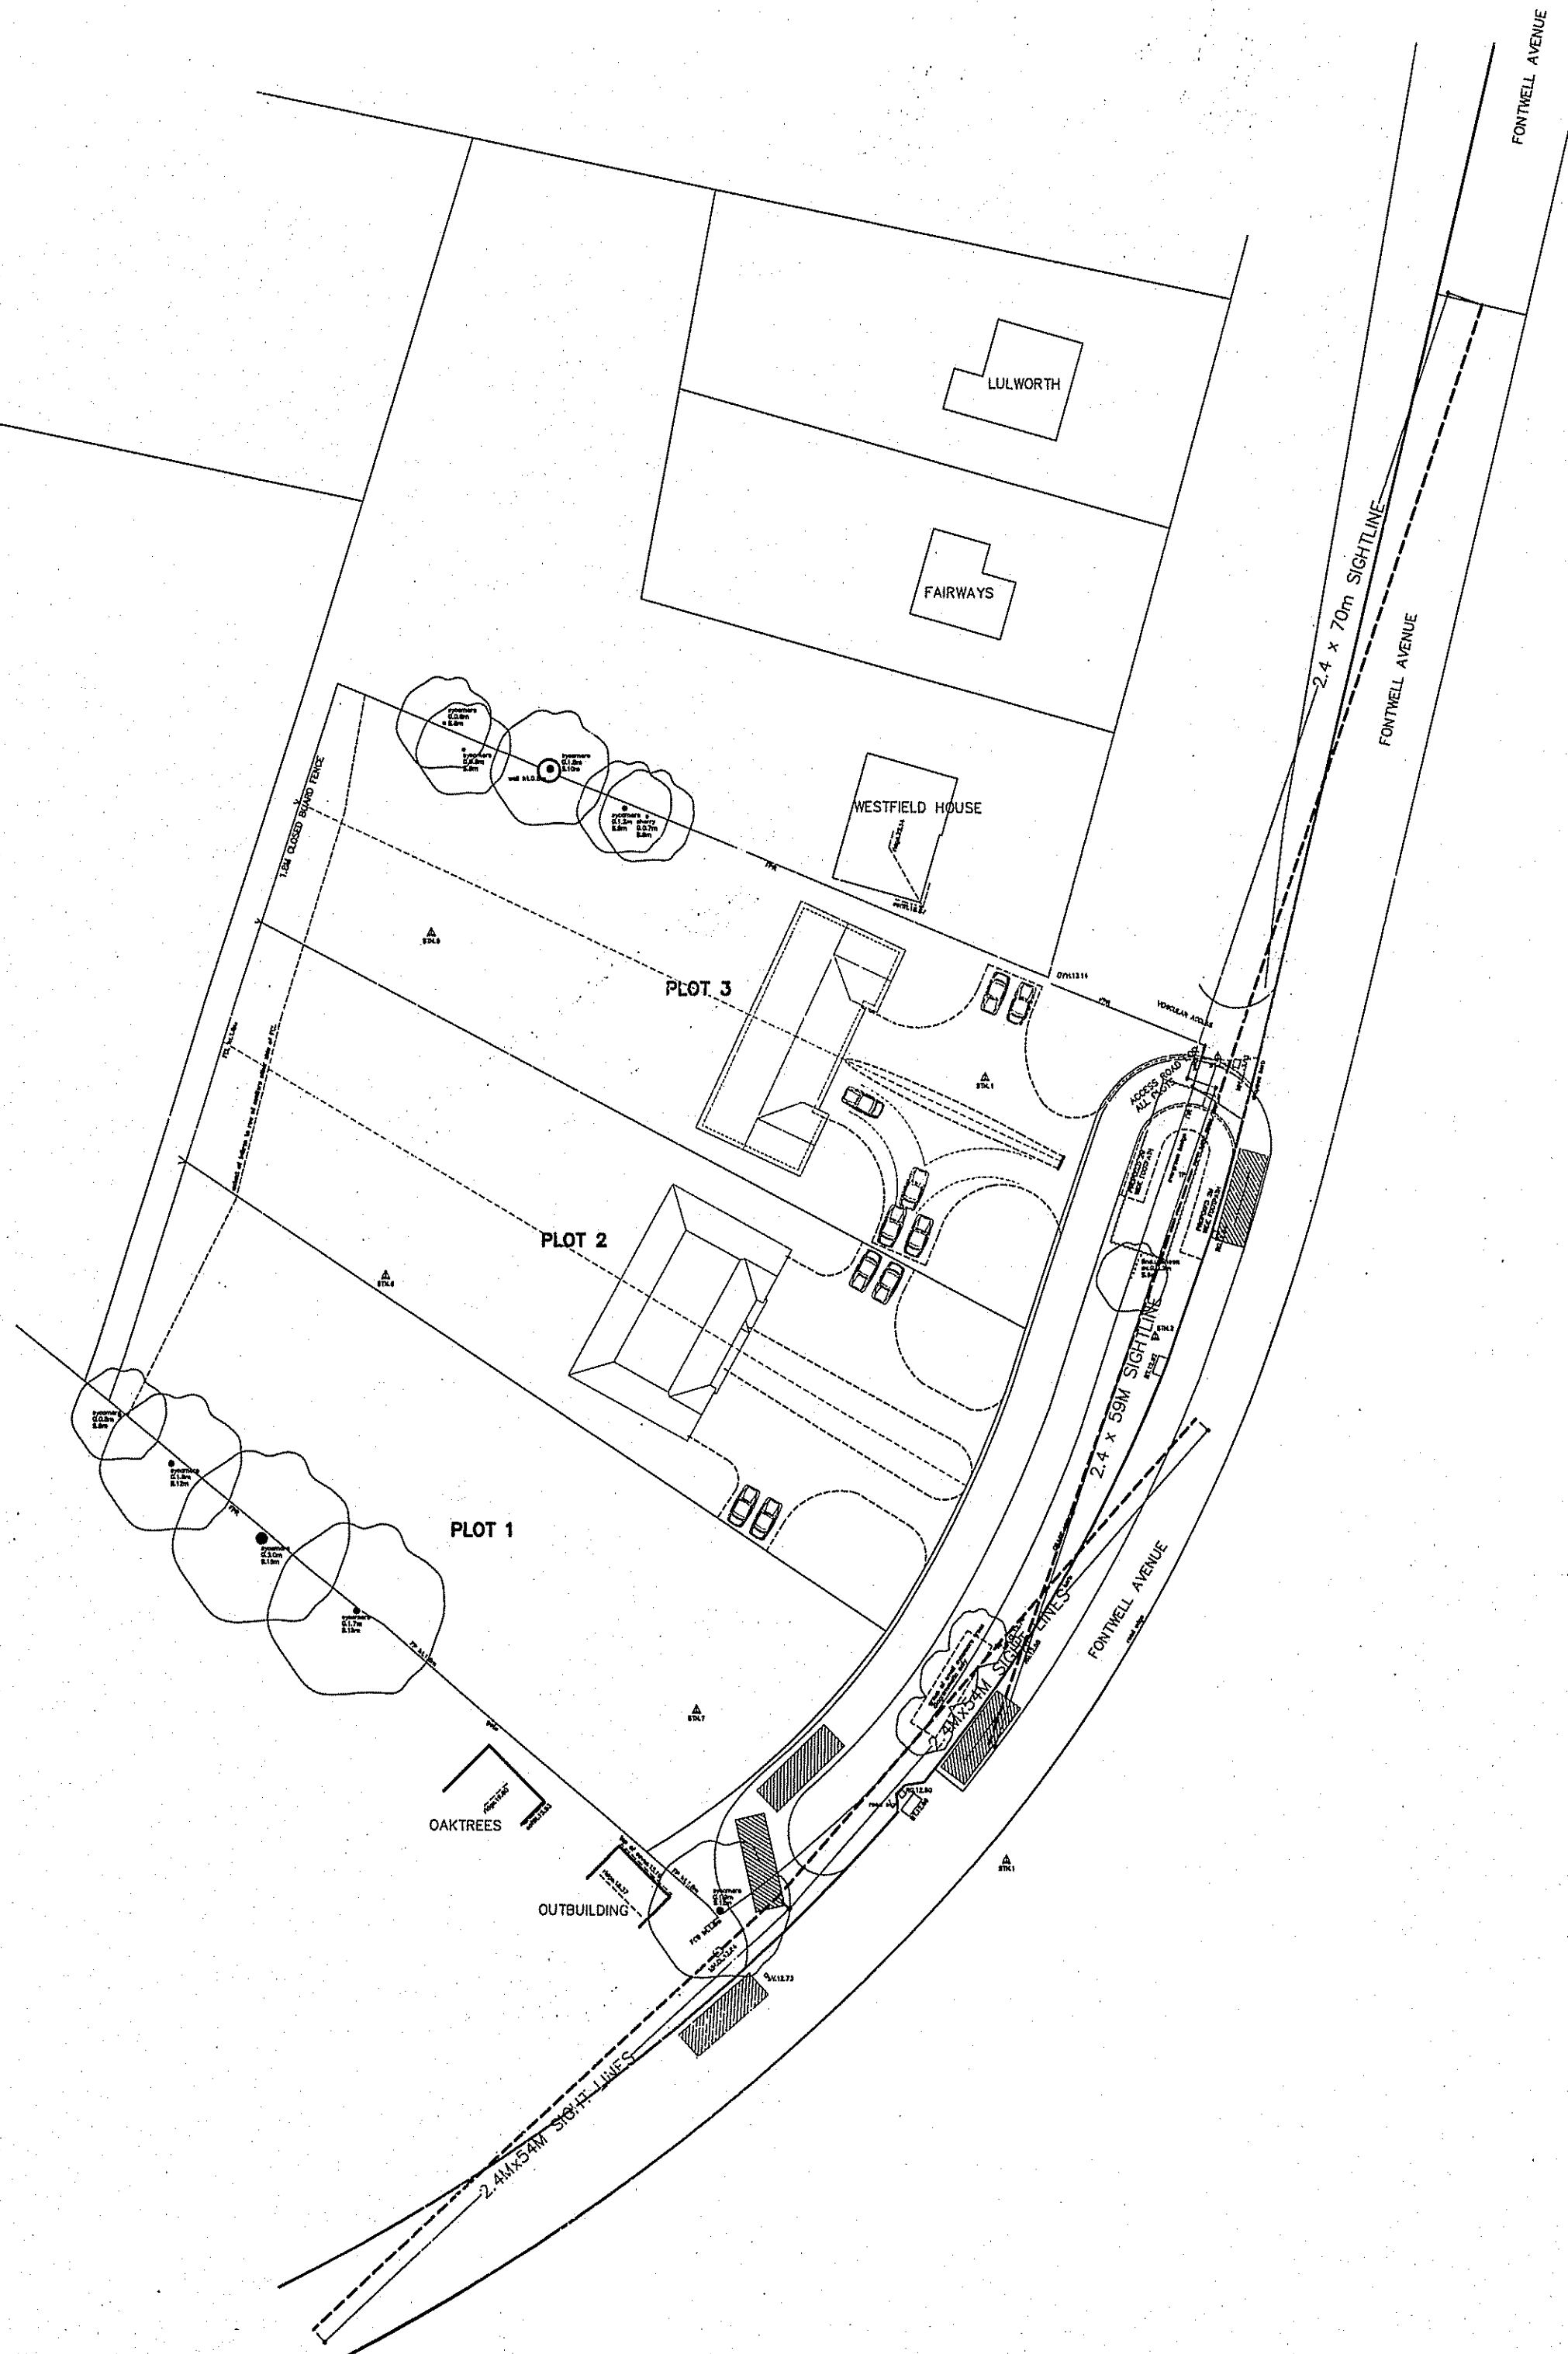
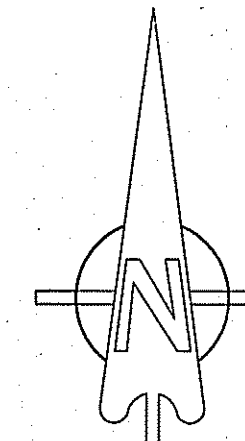


[illegible]

scandiahus

FOR
MR DUGGIN

SITE
LAND AT FONTWELL AVENUE
CHICHESTER

TITLE
PROPOSED
SITE PLAN

C/No. 215818	O/tlo.	SCALE 1/500 @ A?
DRAWN EW		DRAWING NUMBER SP01
DATE 10/16		REV

REV 8