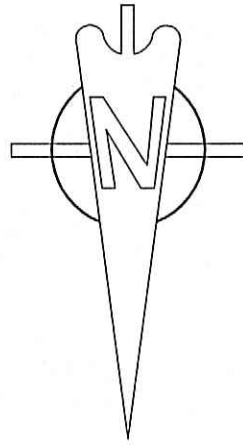
 
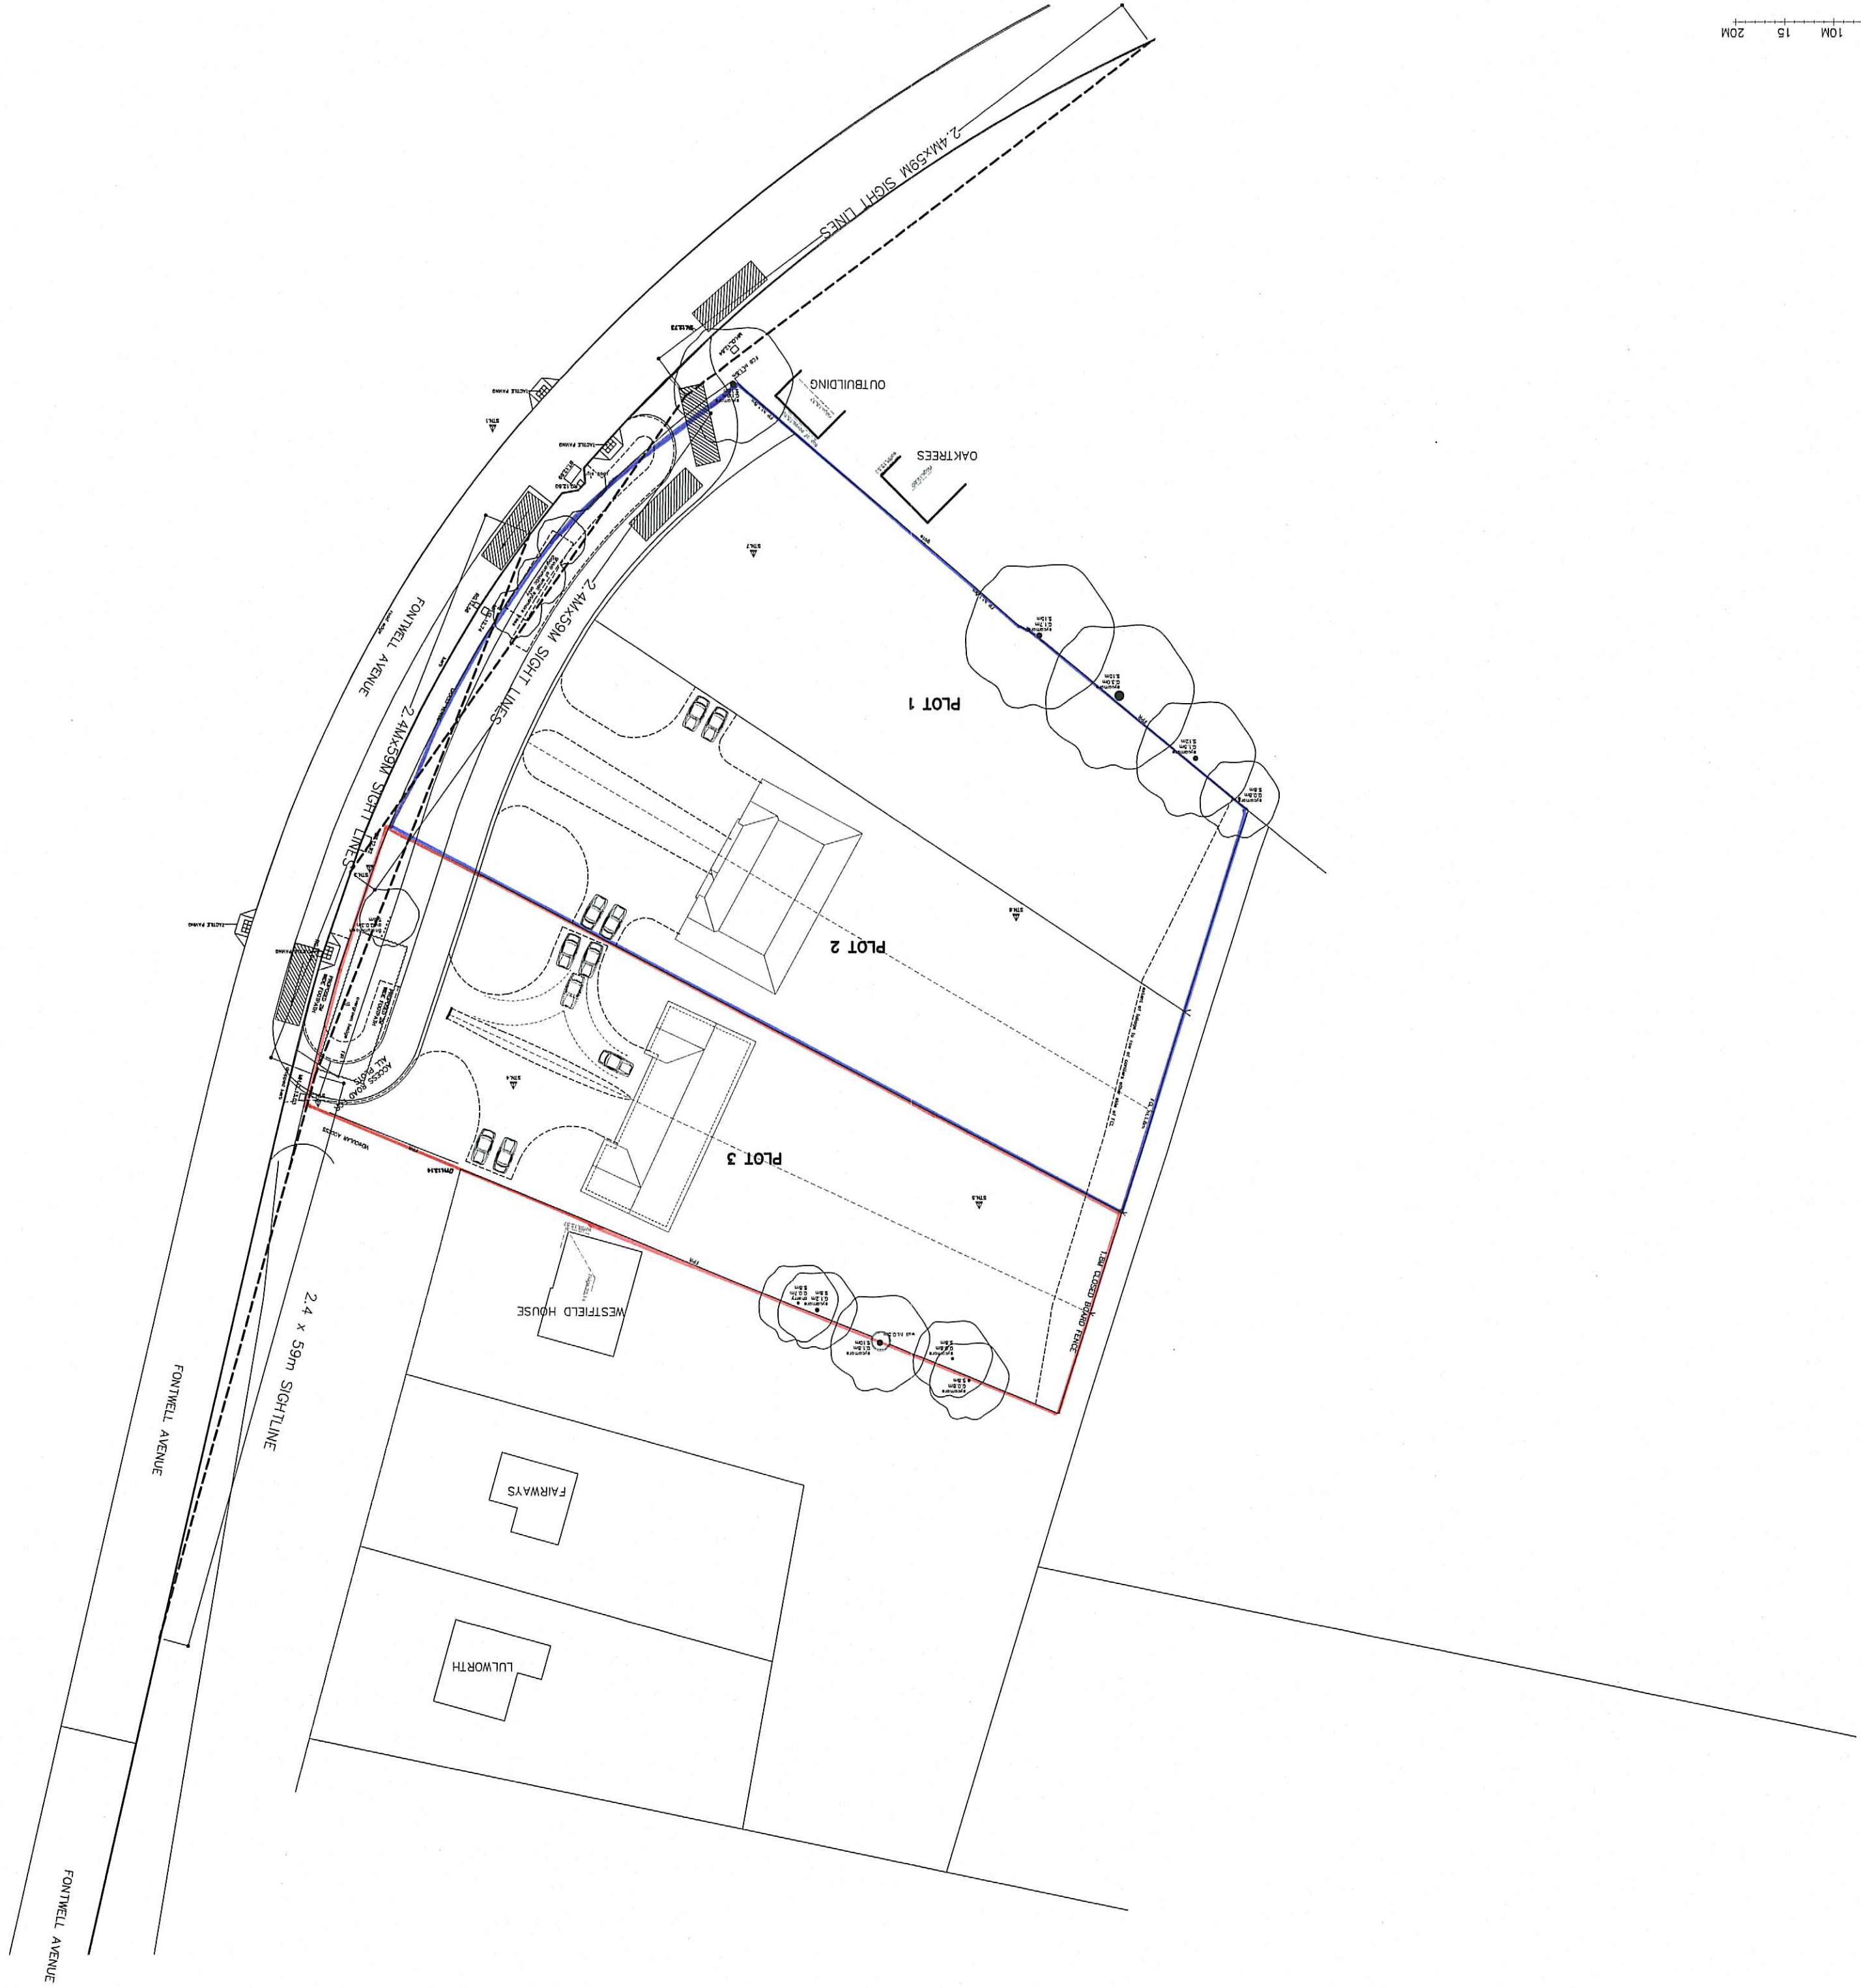


REV	DESCRIPTION	DATE	DRN	CHK
5	AMENDED CAR PARKING	14/12/16	EW	
4	GENERAL REMISSIONS	28/9/16	EW	
3	ALTERED SPLAYS & ADDED INFO.	21/11/16	FC	
2	ADDED TACTILE PAVING	21/12/16	EW	
1				


[illegible]

THESE REVISIONS SHOULD BE READ IN CONNECTION WITH THE RELEVANT DRAWINGS AND THE CONSTRUCTION MANUAL. THE BUILDER SHOULD CHECK ALL LEVELS AND SITE DIMENSIONS BEFORE WORK STARTS AND NOTIFY SCANDIA OF ANY DISCREPANCY.

© COPYRIGHT IN THIS DRAWING AND WORK EXCLUDED IS BY AND FOR SCANDIA. THE PROPERTY OF SCANDIA-HUS LIMITED AND OF ITS SUBSIDIARIES. NO REPRODUCTION OR TRANSMISSION OF THE CONTENTS OF THE DRAWING OR ANY PART THEREOF SHOULD BE OBTAINED FROM SCANDIA-HUS LIMITED & ANY OTHER SOURCE WITHOUT THE WRITTEN PERMISSION OF SCANDIA-HUS LIMITED & ANY OTHER SOURCE. THE FOLLOWING STATEMENT IS NOT VALID:

[illegible]

@ 1:250

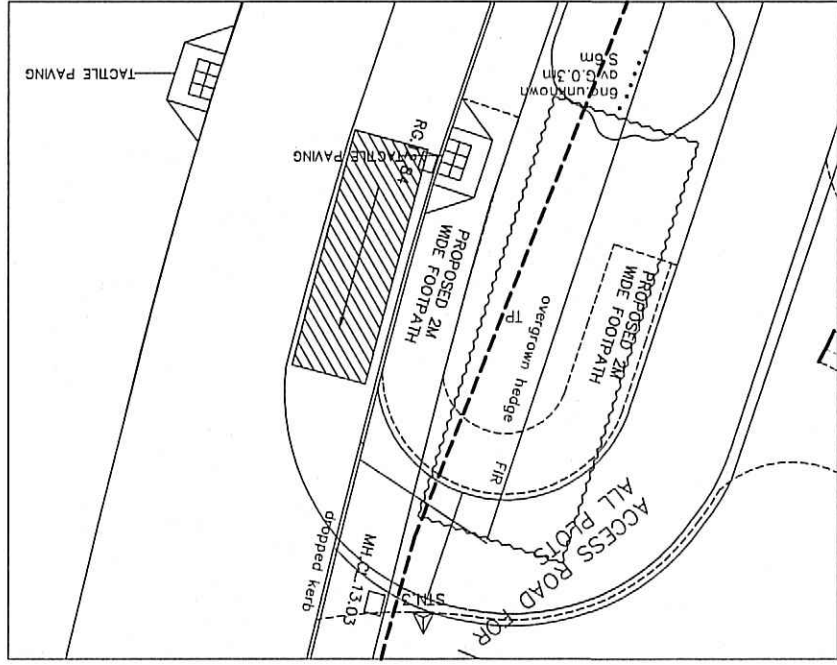

DATE 10/16		REV D	
DRAWING EW		SP01	
215818		DRAWING NUMBER	
C/No.		SCALE	
0/No.		1/500 @ A2	
PROPOSED SITE PLAN CHICHESTER LAND AT FONTWELL AVENUE SITE MR DUGGIN FOR SCANDIA-HUS BUSINESS PARK FELCOURT ROAD, FELCOURT, EAST GRINSTEAD, WEST SUSSEX, RH19 2LP : TEL 01342 838060 scandiahus 			

DATE 10/16		REV D	
DRAWING EW		SP01	
215818		DRAWING NUMBER	
C/No.		SCALE	
0/No.		1/500 @ A2	
PROPOSED SITE PLAN CHICHESTER LAND AT FONTWELL AVENUE SITE MR DUGGIN FOR SCANDIA-HUS BUSINESS PARK FELCOURT ROAD, FELCOURT, EAST GRINSTEAD, WEST SUSSEX, RH19 2LP : TEL 01342 838060 scandiahus 			