
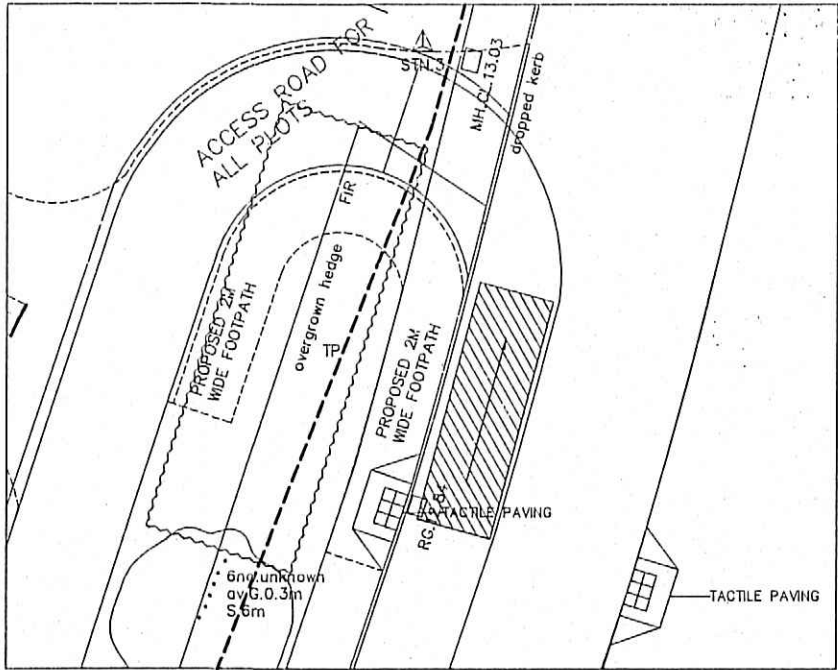
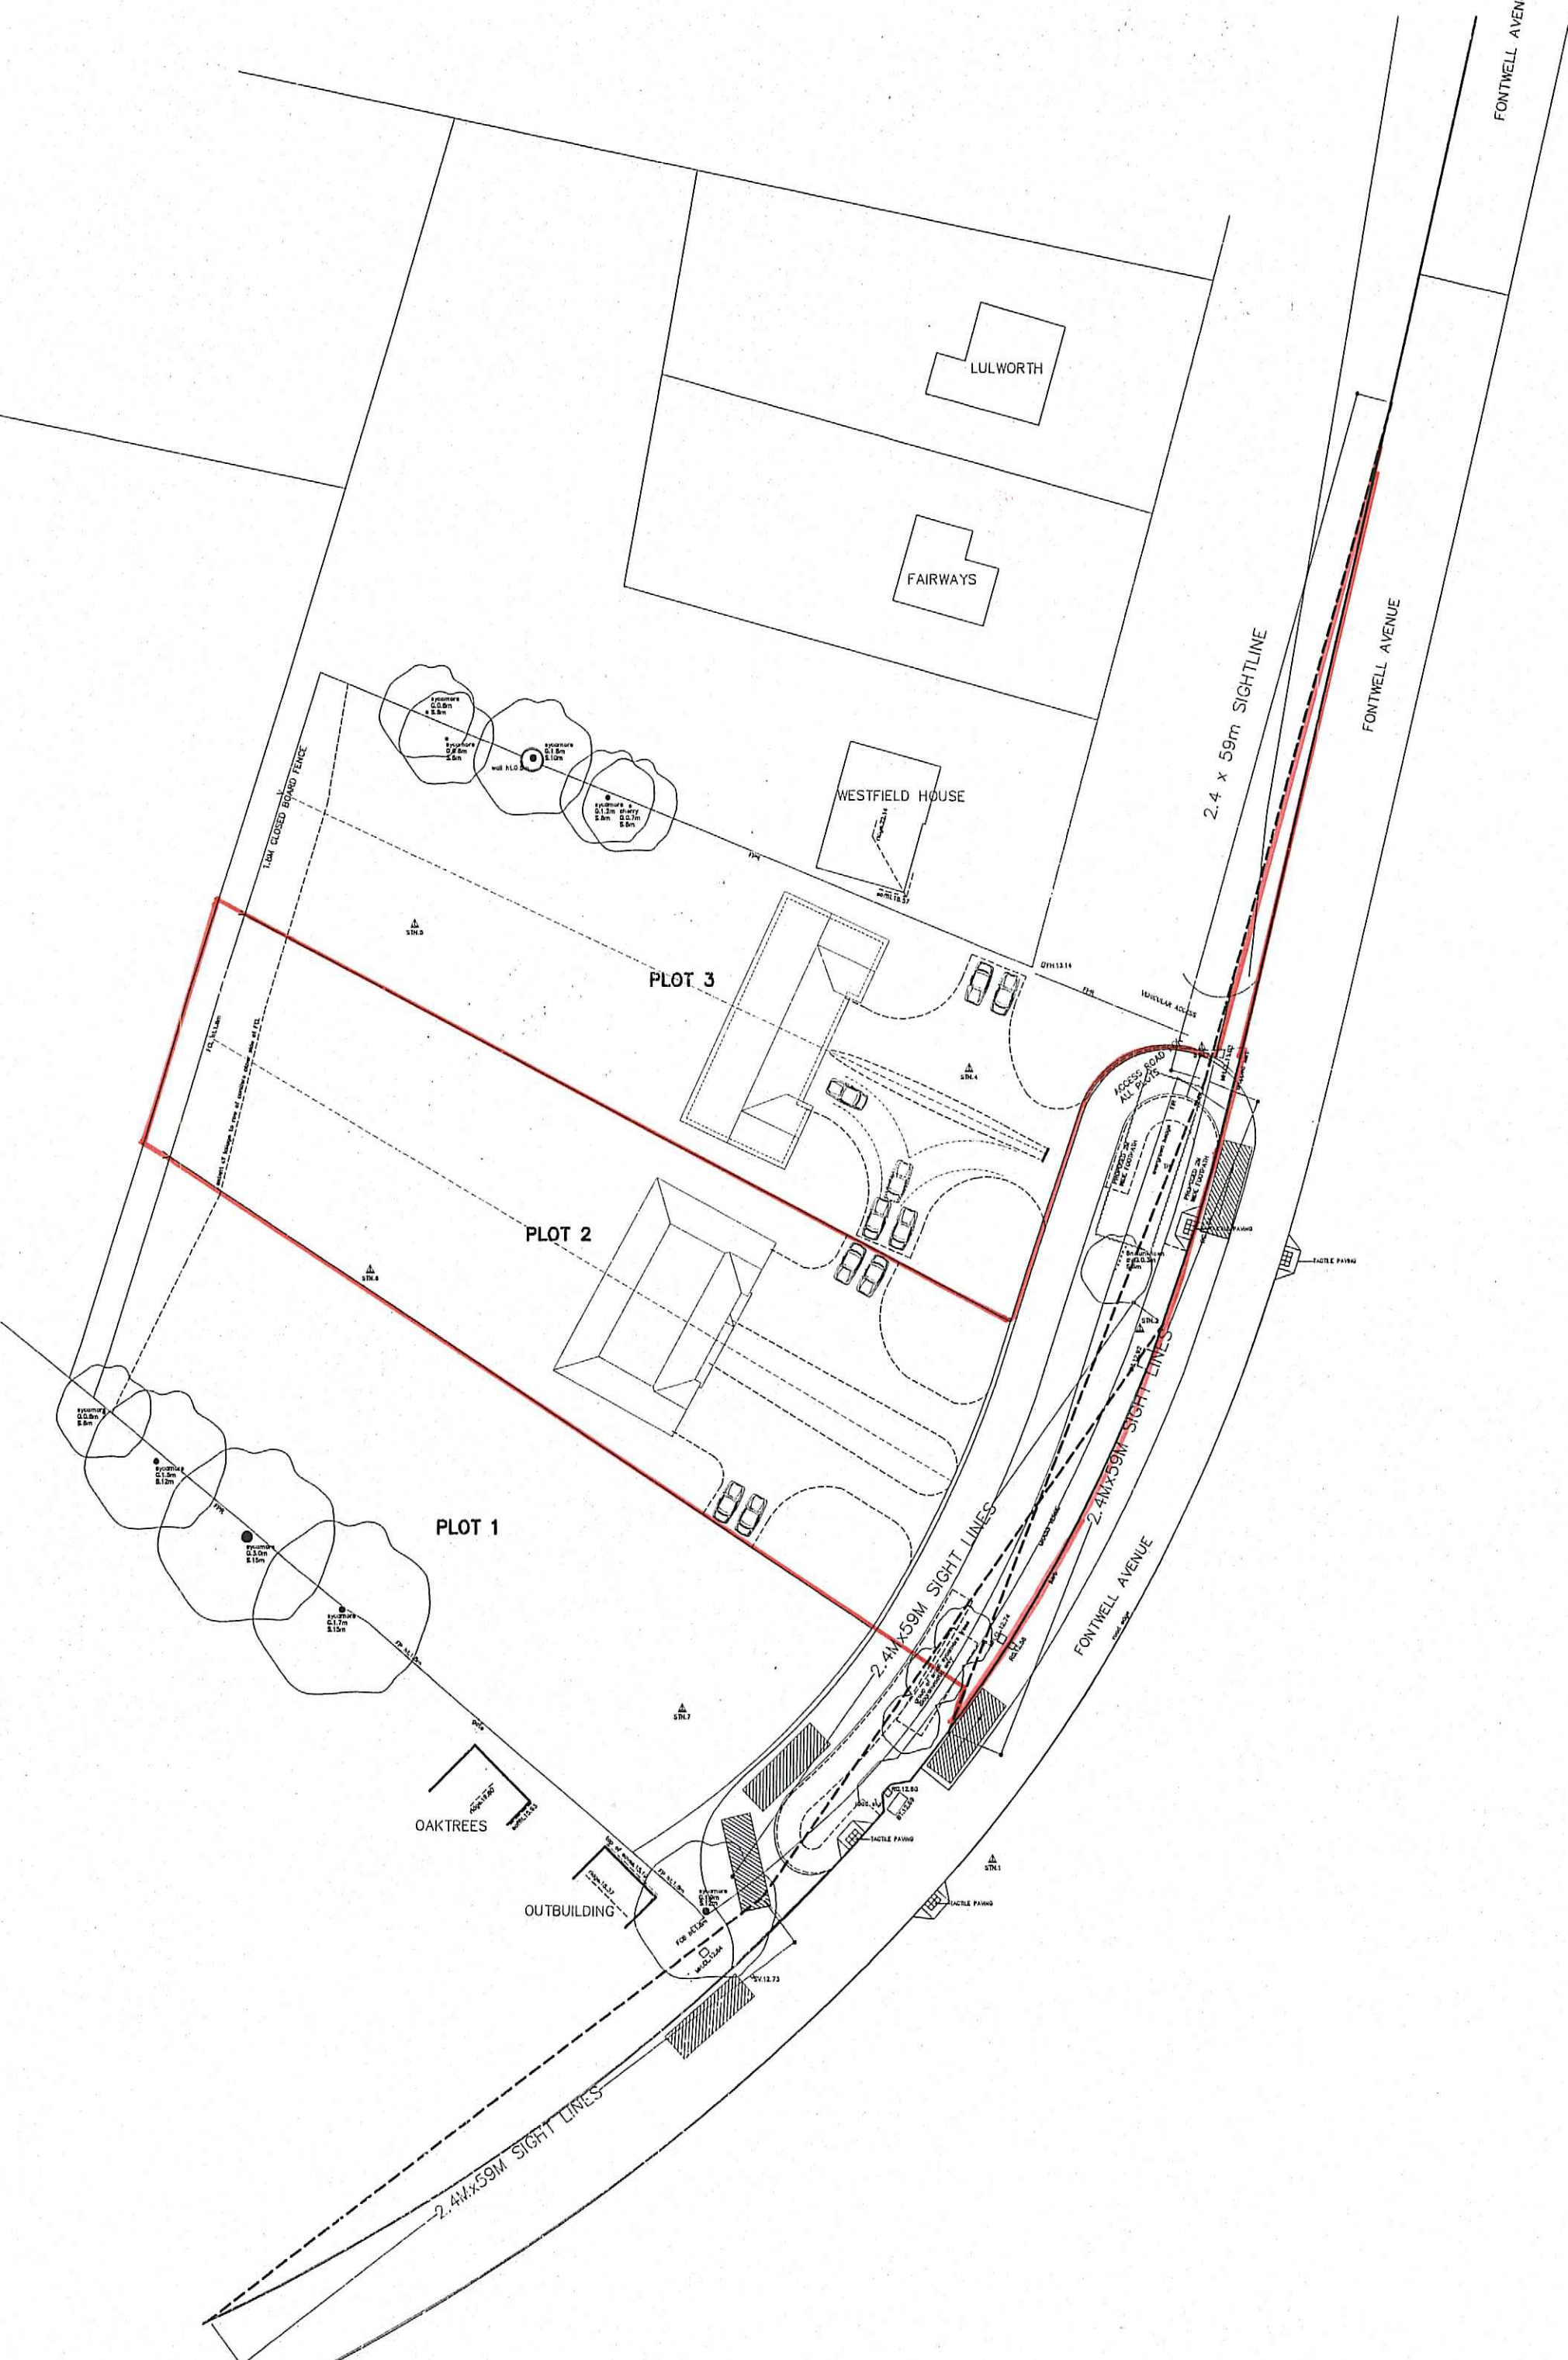



THE DRAWING SHOULD BE USED IN CONJUNCTION WITH THE CONSTRUCTION MANUAL. THE BUILDER SHOULD CHECK ALL LEVELS AND SITE DIMENSIONS BEFORE WORK STARTS AND NOTIFY SCANDIA-HUS LIMITED OF ANY DISCREPANCY. IF IN DOUBT PLEASE ASK.

© COPYRIGHT IN THIS DRAWING AND WORK EXECUTED IS AND REMAINS THE PROPERTY OF SCANDIA-HUS LIMITED AND OR ITS SUBSIDIARIES. ACCORDANCE WITH THE PROVISIONS OF THE COPYRIGHT ACT, PERMITS TO PRODUCE COPIES OR MODIFIED DRAWINGS IN WHOLE OR IN PART, FOR ANY PURPOSE SHOULD BE OBTAINED FROM SCANDIA-HUS LIMITED. AS SUCH REPRODUCTIONS SHOULD INCLUDE THIS & THE FOREGOING STATEMENT.

REV	DESCRIPTION	DATE	DRN	CH
A	AMENDED CAR PARKING	14/12/16	EW	
B	GENERAL REVISIONS	28/9/18	EW	LW
C	ALTERED SPLAYS & ADDED INFO.	21/11/18	FC	LW
D	ADDED TACTILE PAVING	21/12/18	EW	LW
E	RED OUTLINE	15/3/19	GP	

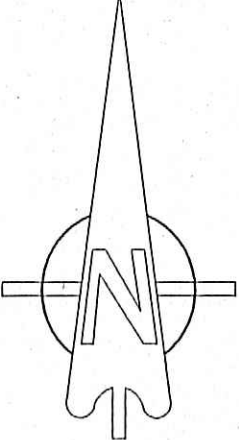

@ 1:250

 

SCANDIA-HUS BUSINESS PARK,
FELCOURT ROAD, FELCOURT, EAST GRINSTEAD,
WEST SUSSEX, RH19 2LP : TEL 01342 838060

FOR
MR NORGATE

SITE
LAND AT FONTWELL AVENUE
CHICHESTER

TITLE
PROPOSED
SITE PLAN

C/No. 218014	D/No. 2/11a	SCALE 1/500 @ A2
DRAWN EW		DRAWING NUMBER SP01
DATE 10/16		REV E