


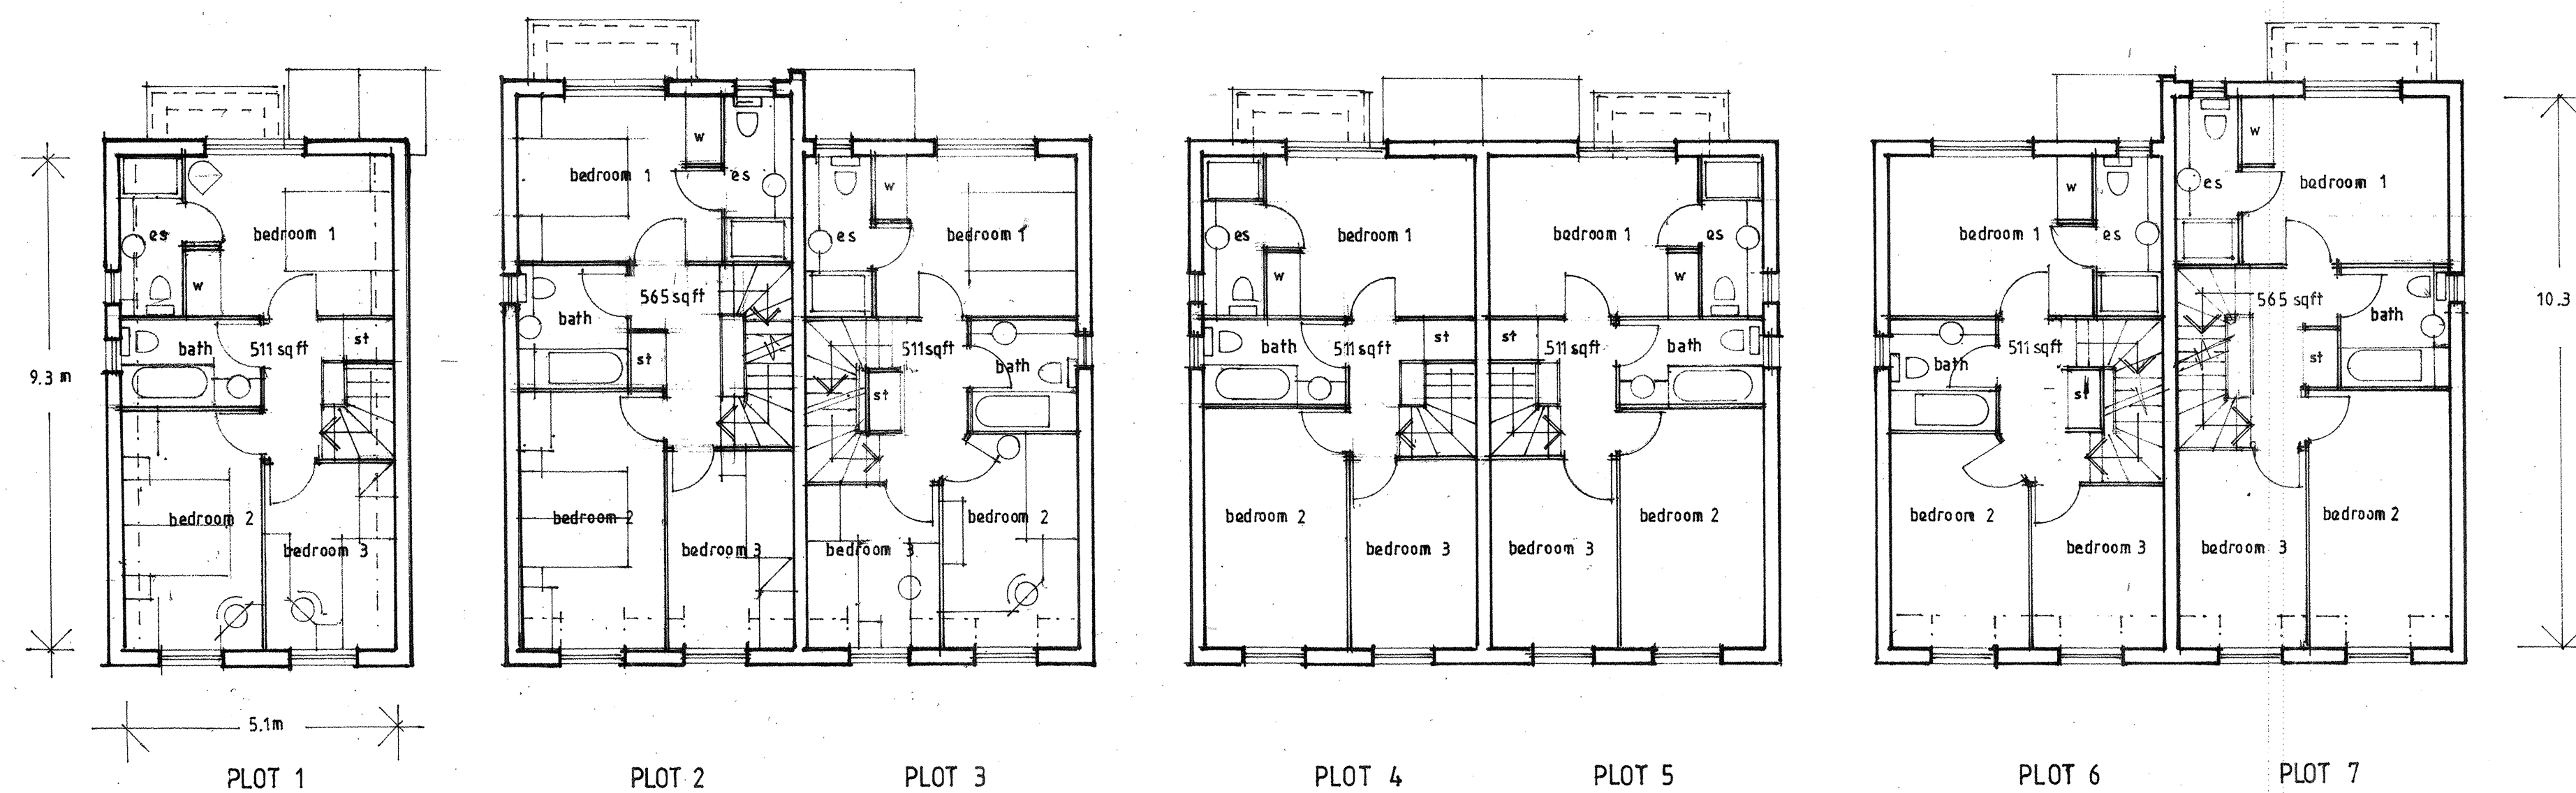
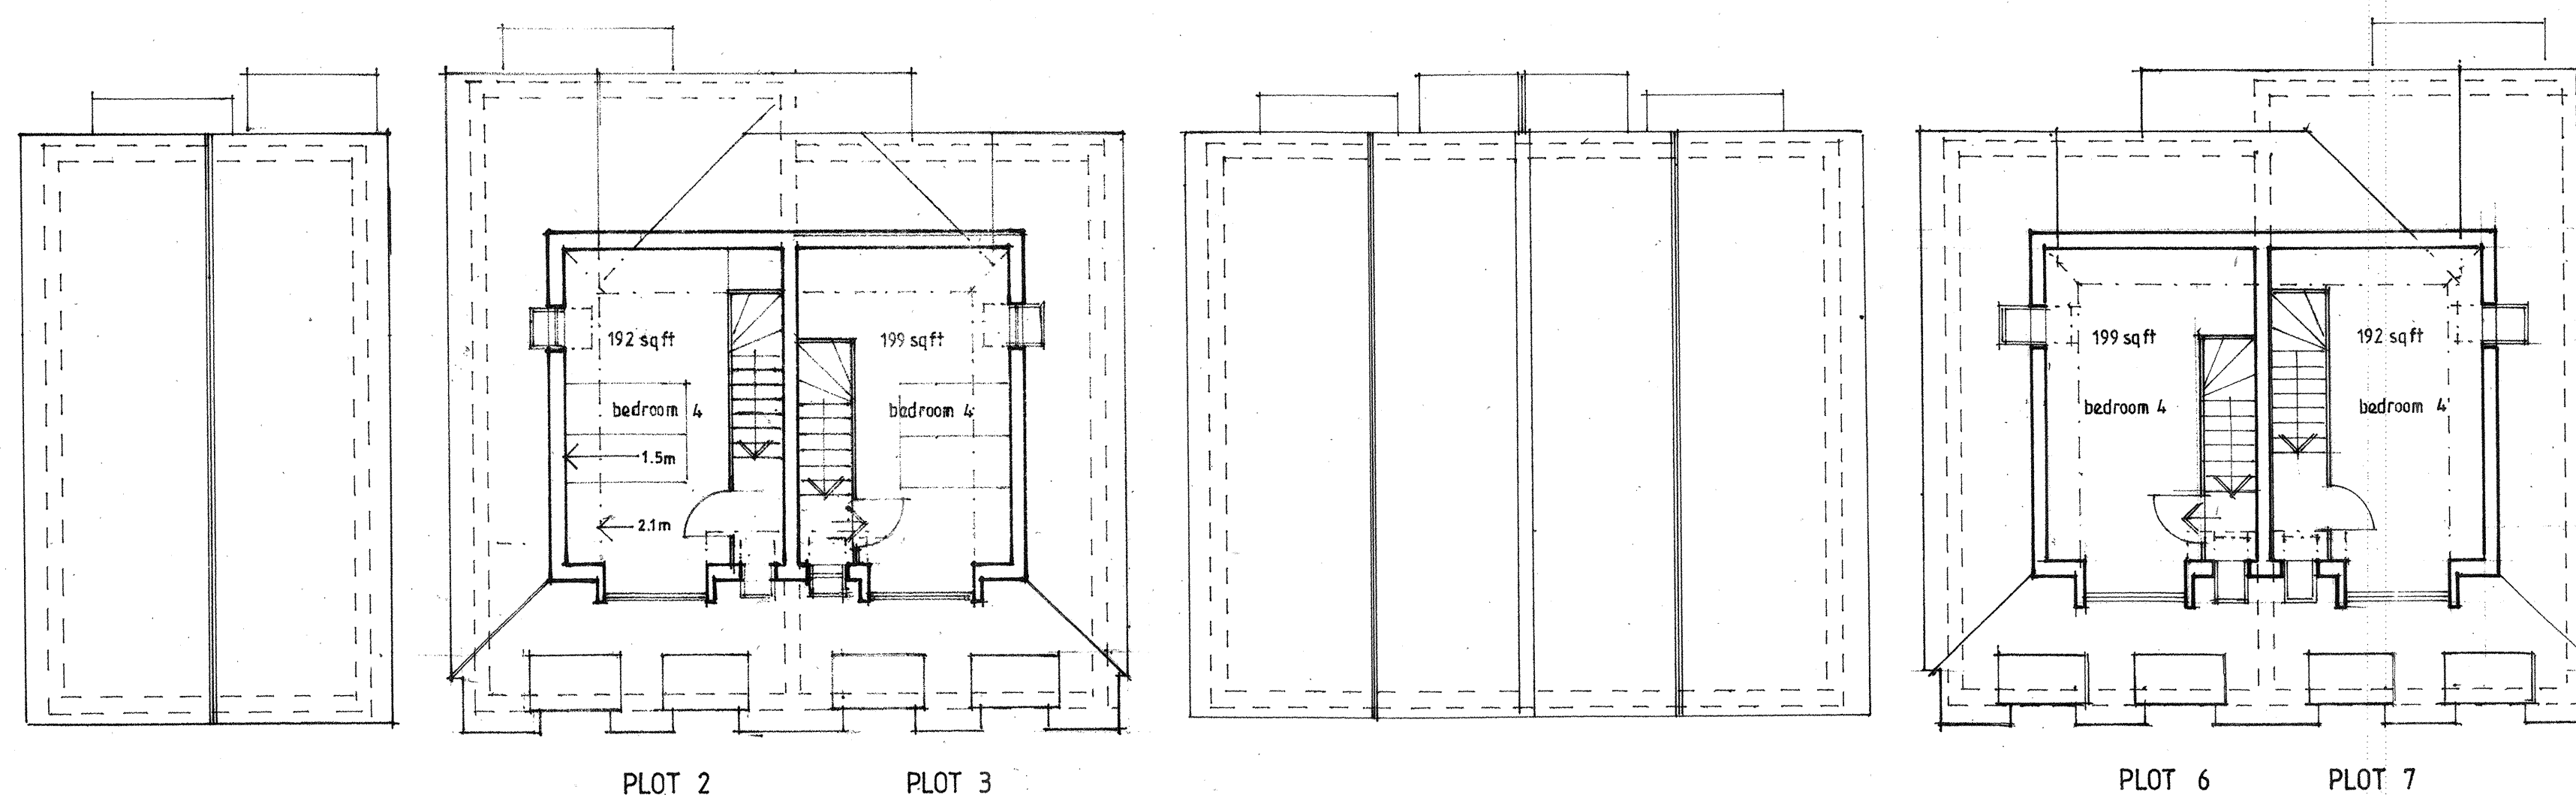
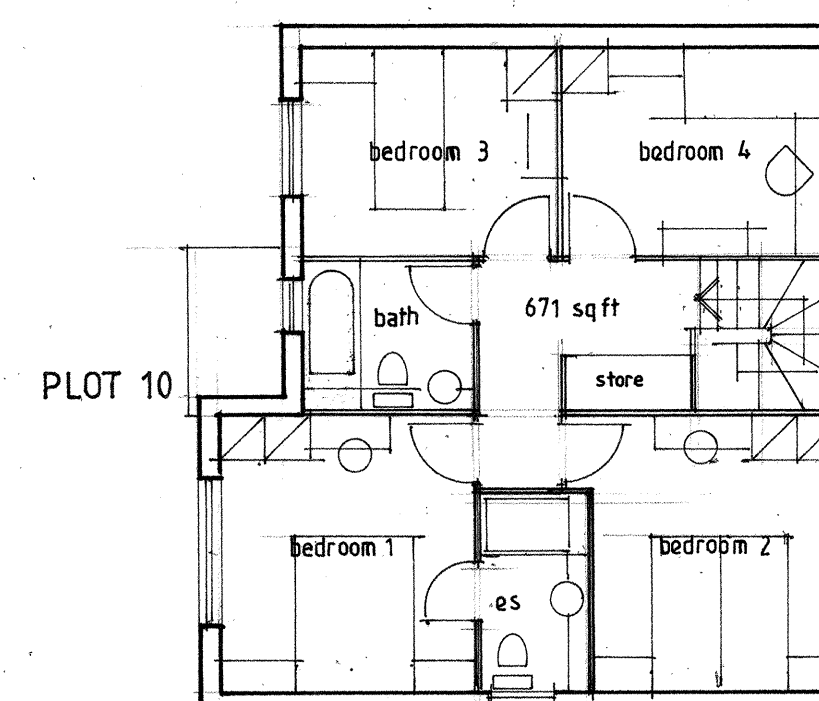


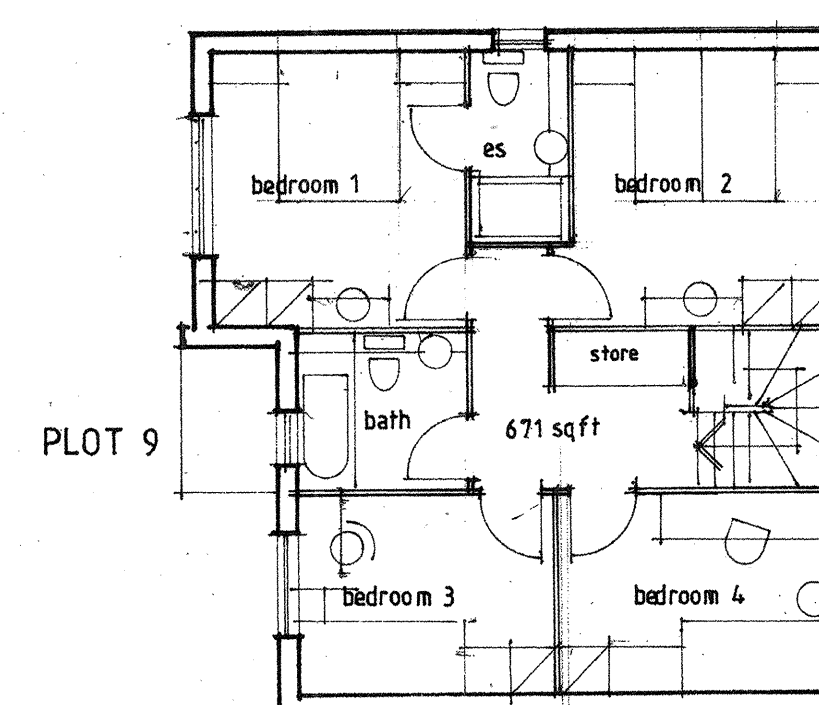

First floor plans

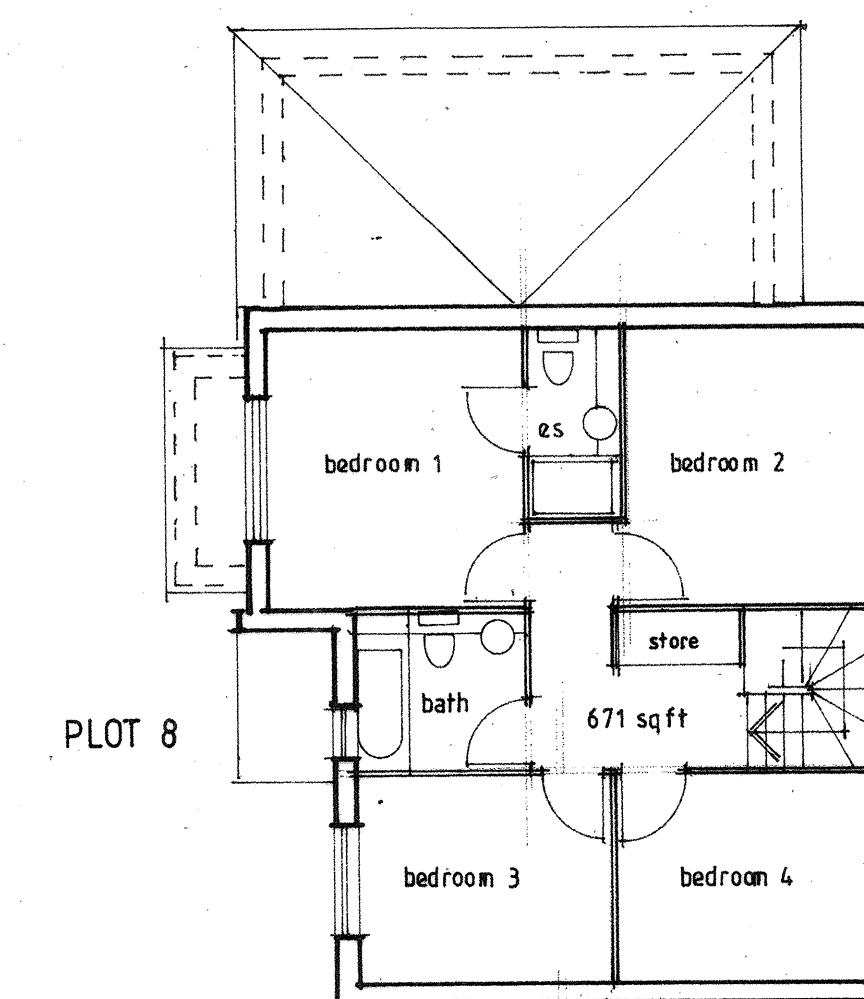

Second floor plans

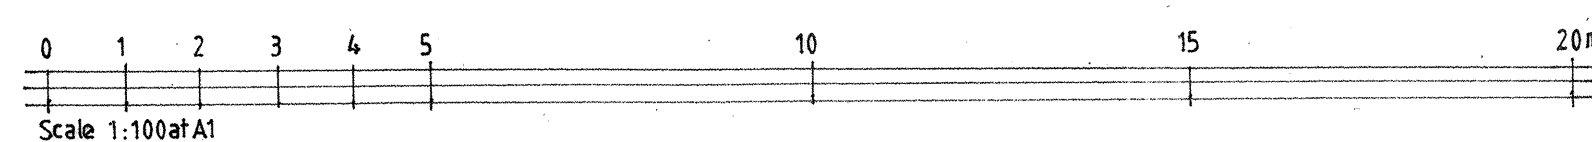

Note: Levels are indicative and approximate. Final levels may vary according to construction and local conditions.

**MEASURES
SCARFE**
ARCHITECTS

Project
Ryefields, Oak Tree Lane
Westergate PO20 3GU

Client
Turnbull Land Ltd
and Mr J.C.Cox

Title
Indicative upper floor plans
Scale 1:100@A1 Date 30th September 2018

Drawing Number
918:1117/PL102

68 Kings Road
Teddington
Middlesex TW11 0QE
Tel 020 8943 4767
Email: richard@measuresscarfe.co.uk
Mobile 07989 485 105