


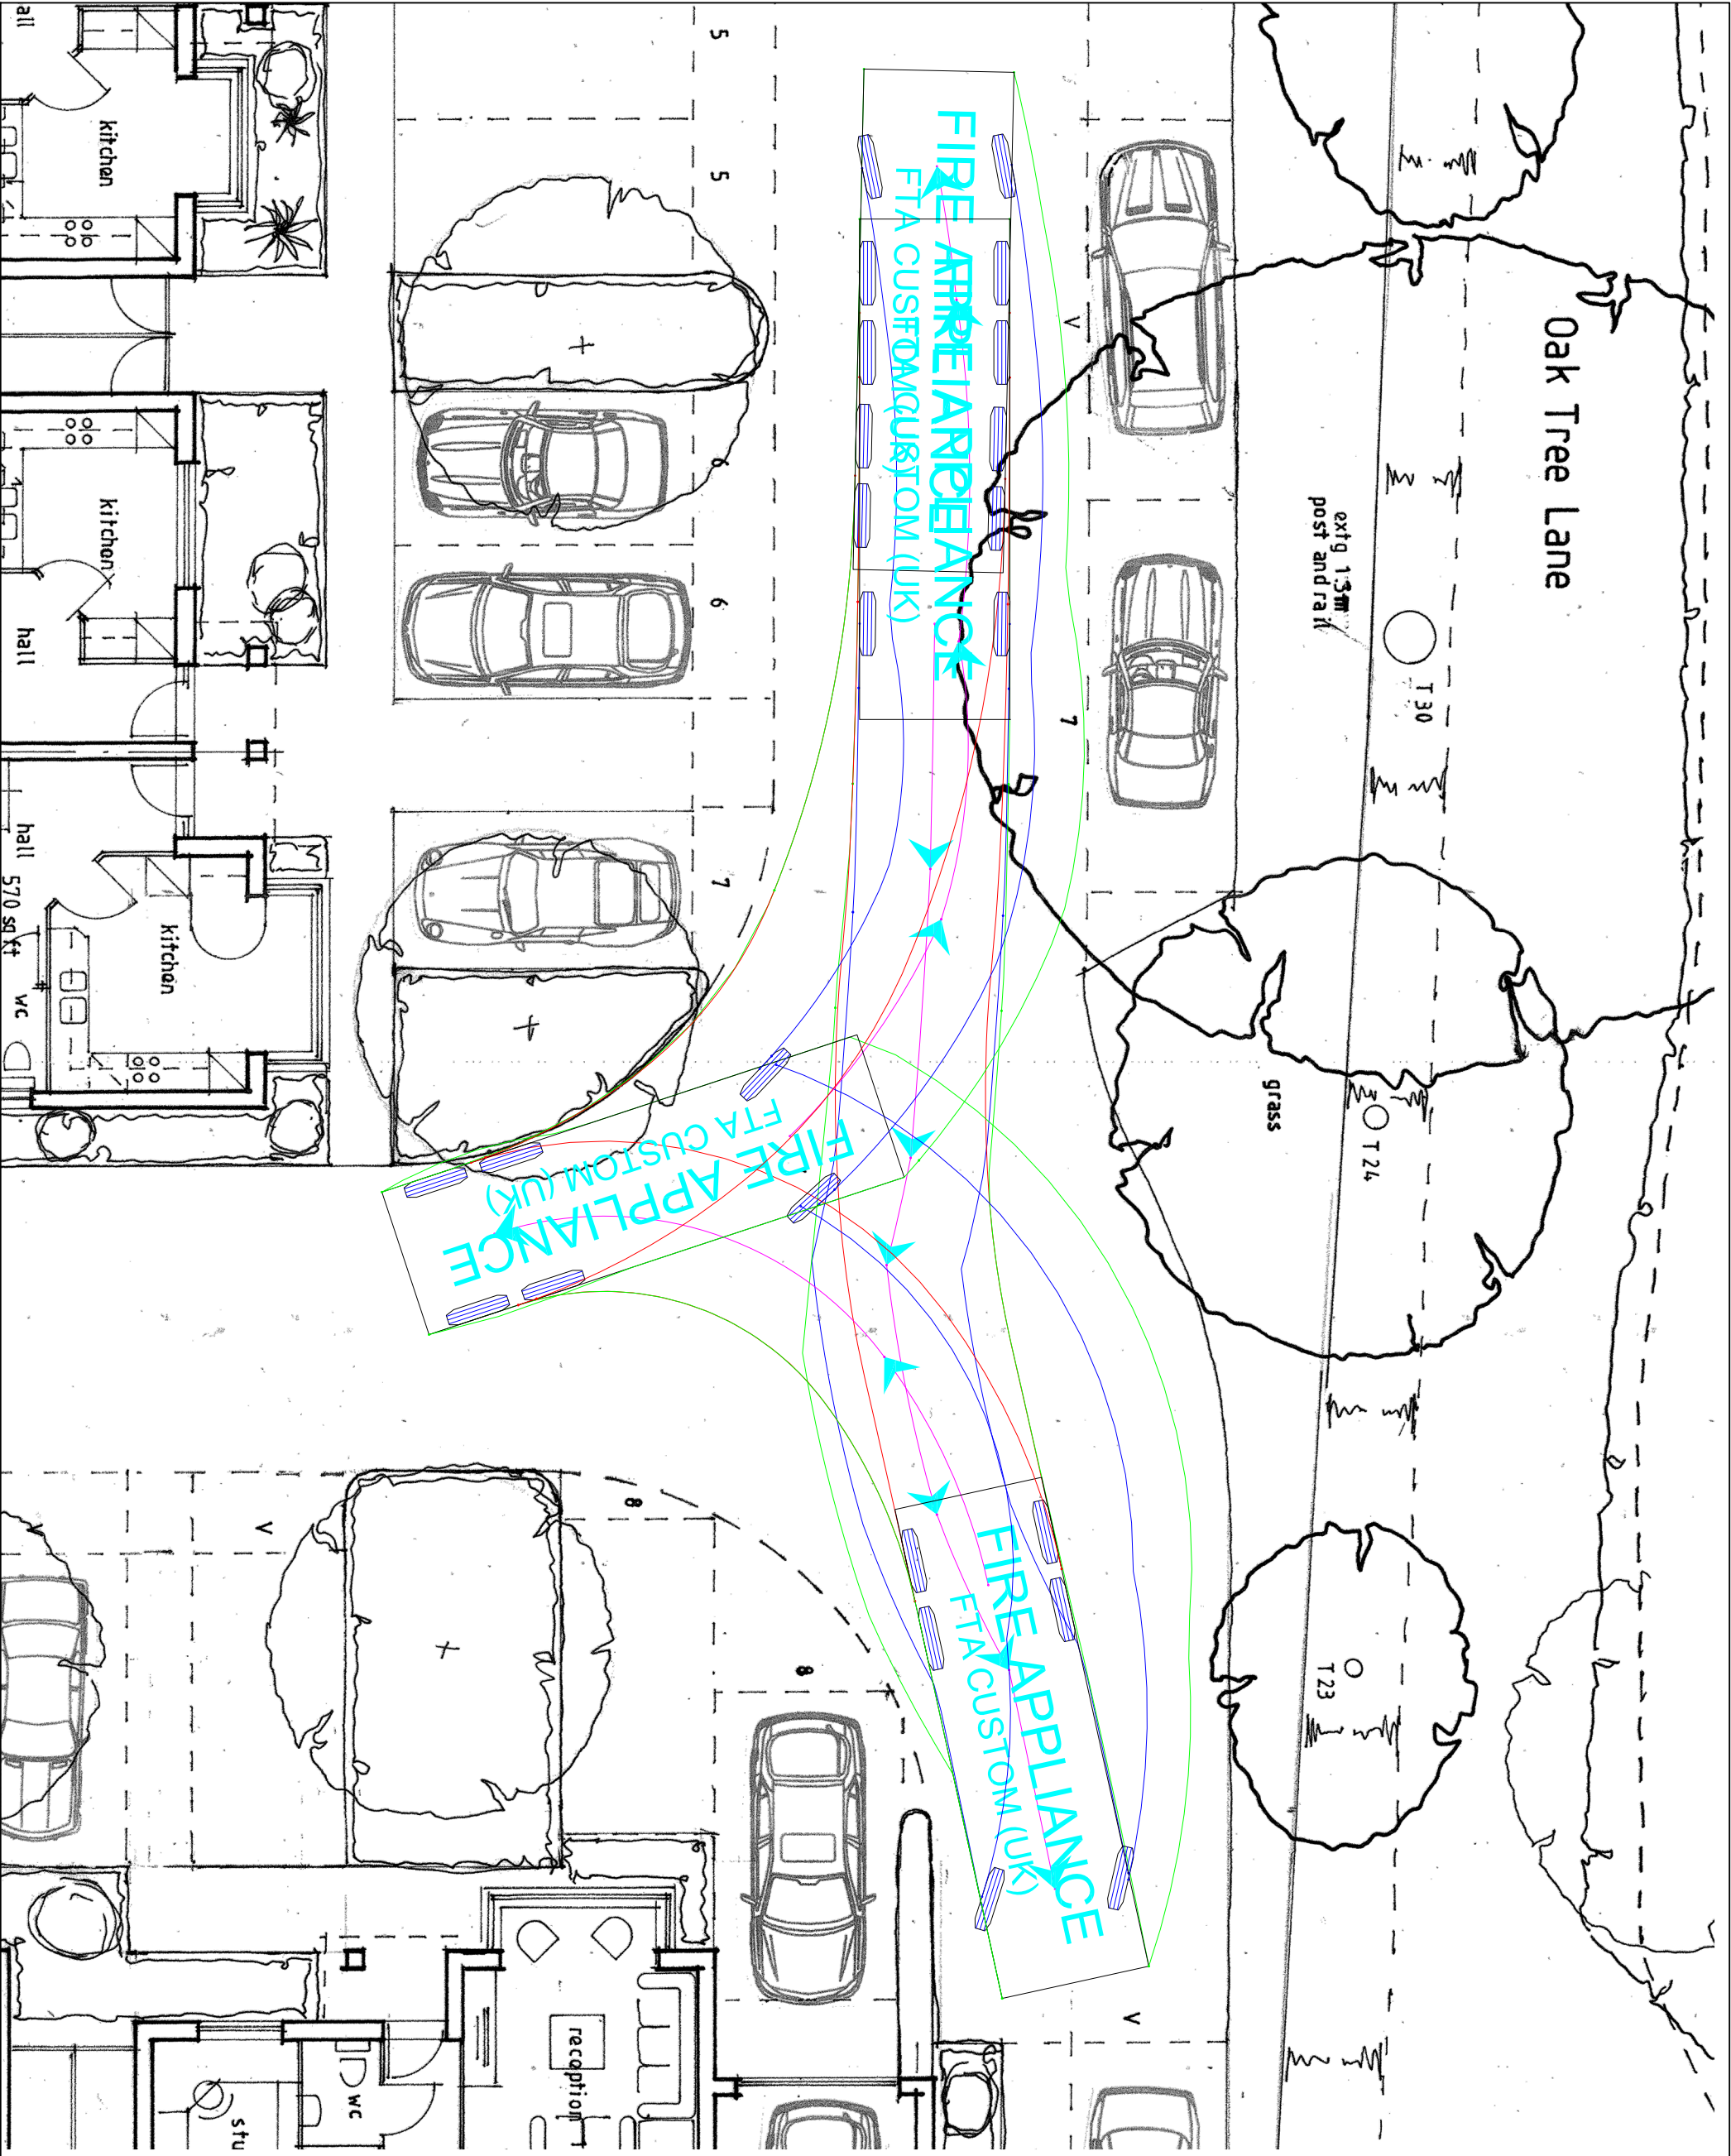

NOTES			
1.	All contractors and sub-contractors must verify sizes and conditions on site before work commences.		
2.	Copyright- This drawing is copyright to Sarnlea and may not be reproduced in any form whatsoever without prior express written consent.		
3.	References to left or right when identifying elevations, are made assuming facing the front elevation		
Rev.			
Description		Date	
CHK'd			
 Sarnlea Consulting Engineers			
c/o 20 Timber Street South Wigston Leicester LE18 4QF			
Job			
Oak Tree Lane Woodgate			
Drawing			
Fire Tender Turning Head			
Scales	Date	Drawn	Checked
1:100 @ A3	Jan 2019	AM	AM
Number	Revision		