

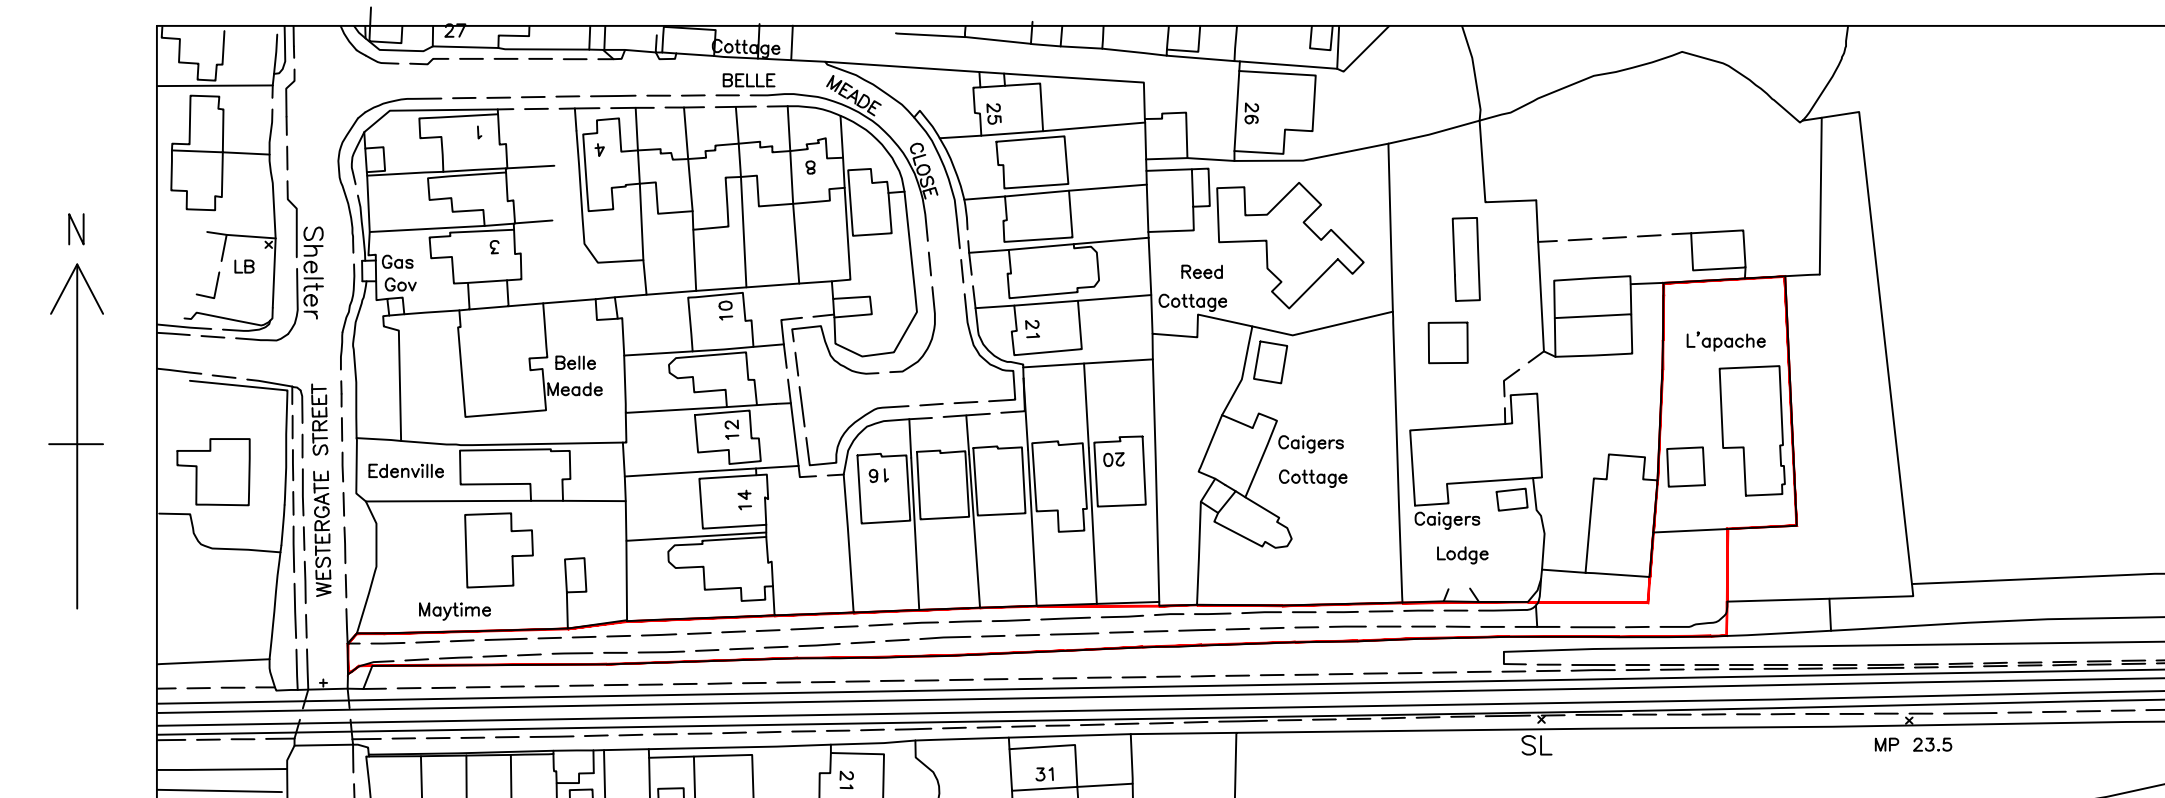


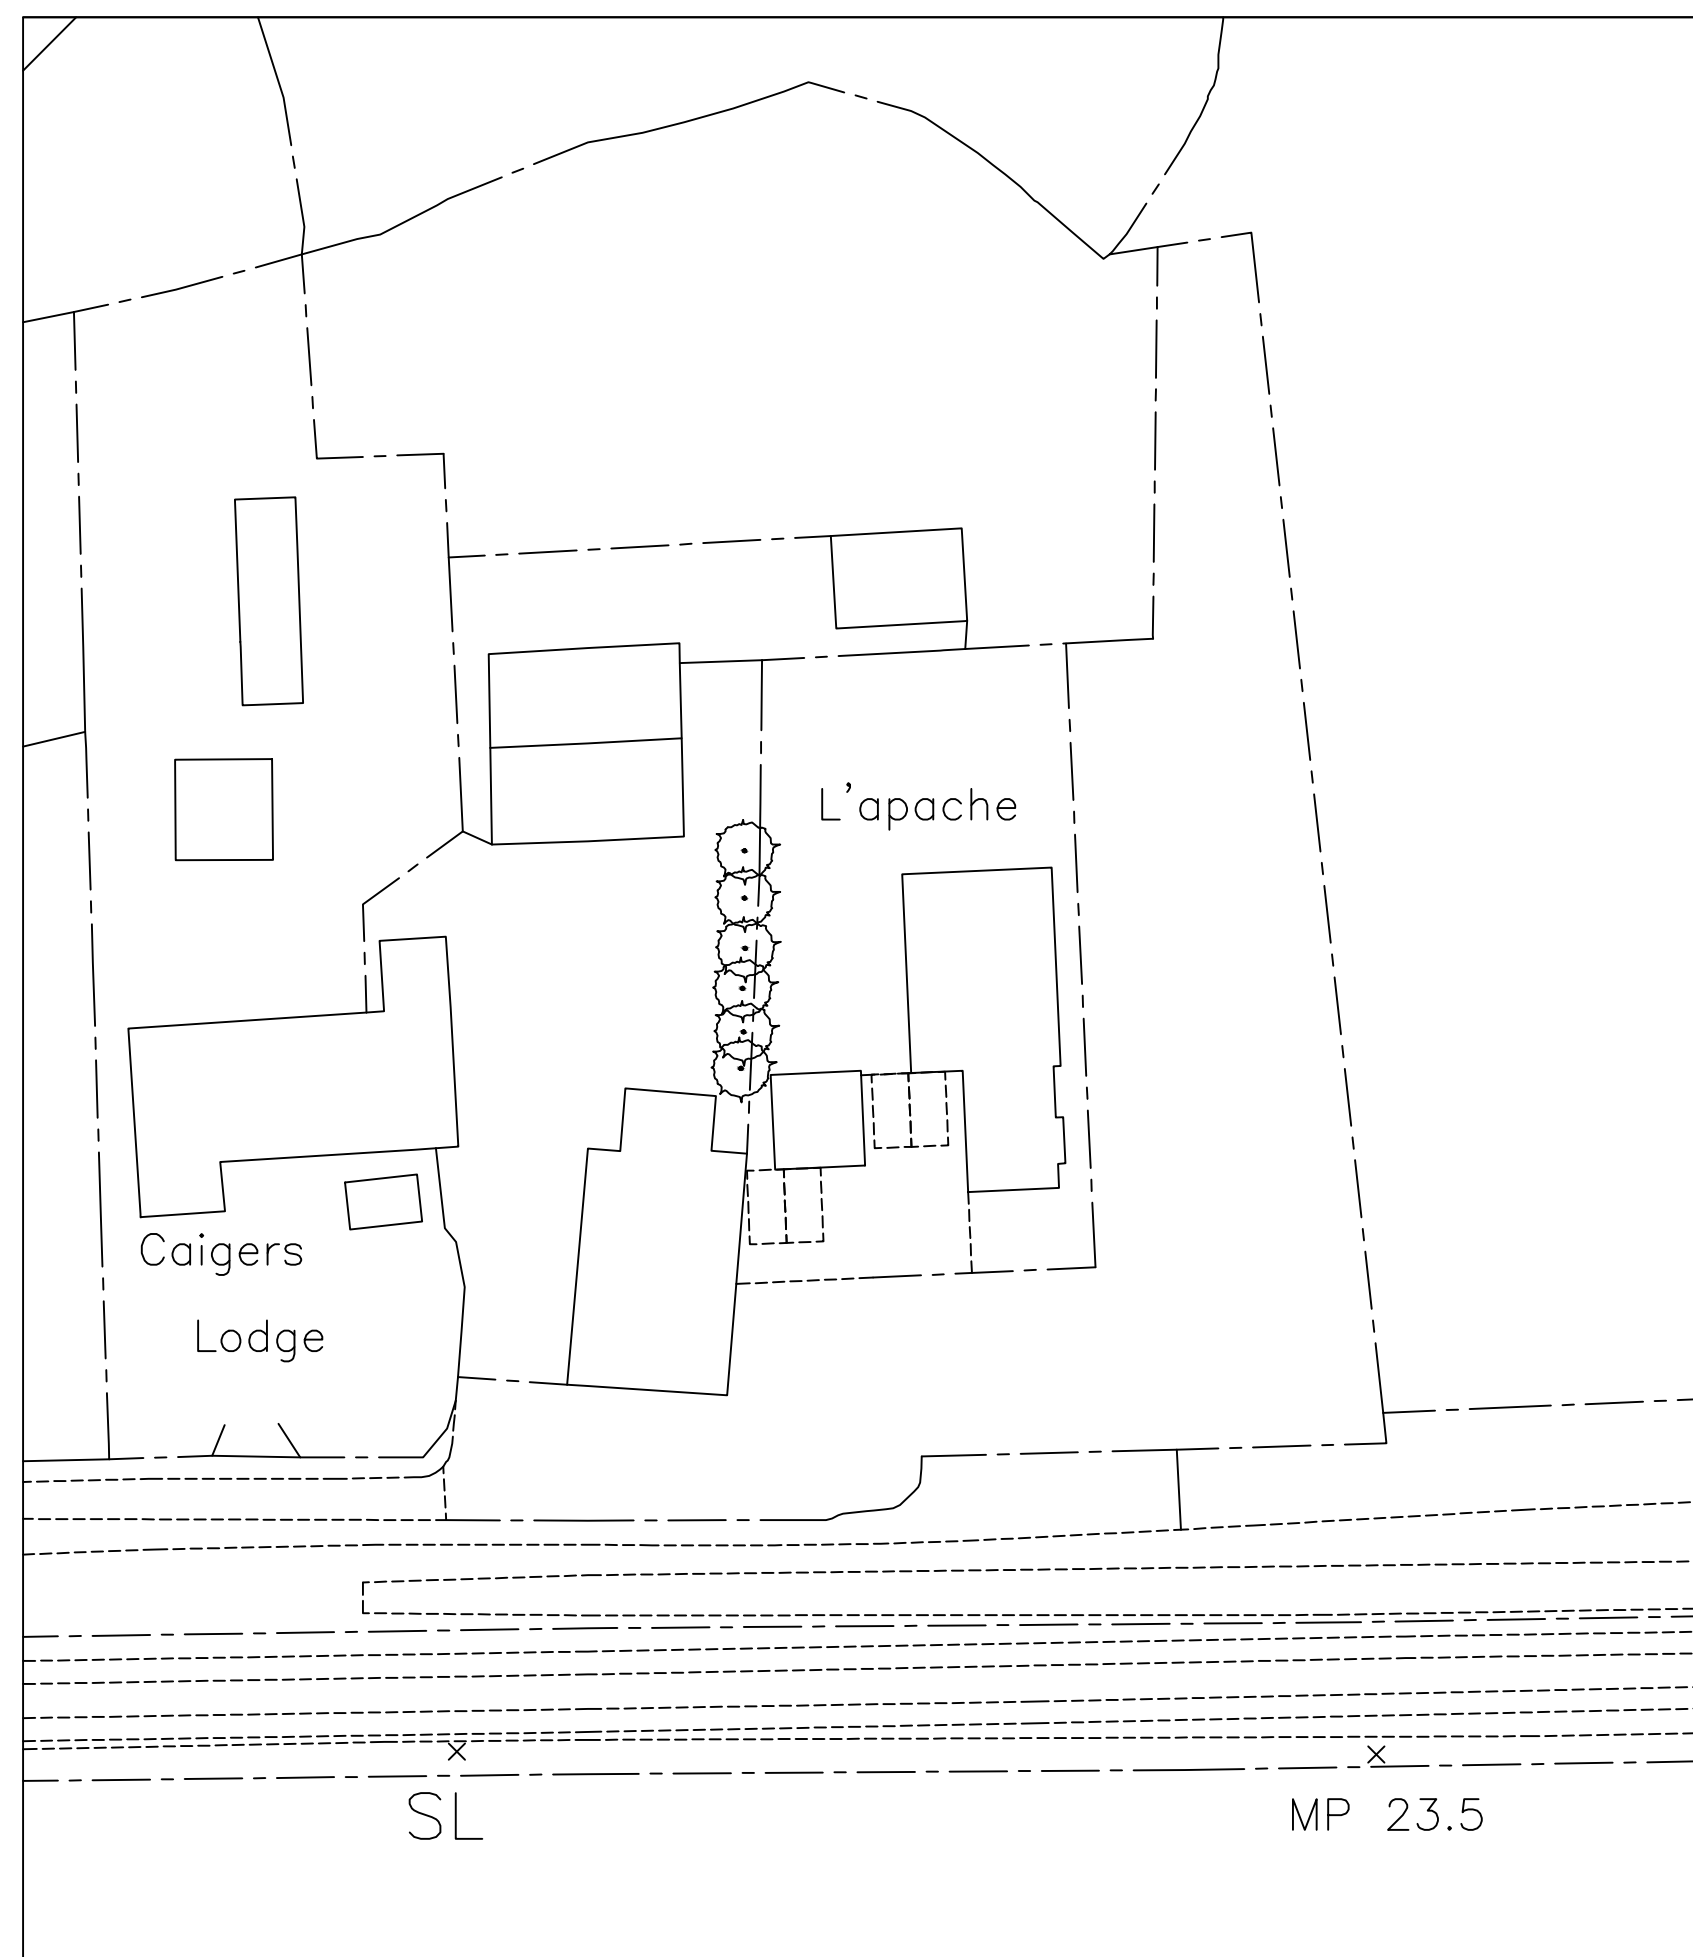

Ordnance Survey (c) Crown Copyright 2021. All rights reserved. Licence number 100022432

LOCATION PLAN



Scale 1:1250

 

BLOCK PLAN

Scale 1:500

SITE LAYOUT PRODUCED FROM A MEASURED SURVEY  
NEIGHBOURING SITES TAKEN REPRODUCED FROM OS MAP.  
SUPPLIED ELECTRONICALLY TO ARCHCAD SERVICES BY OS.

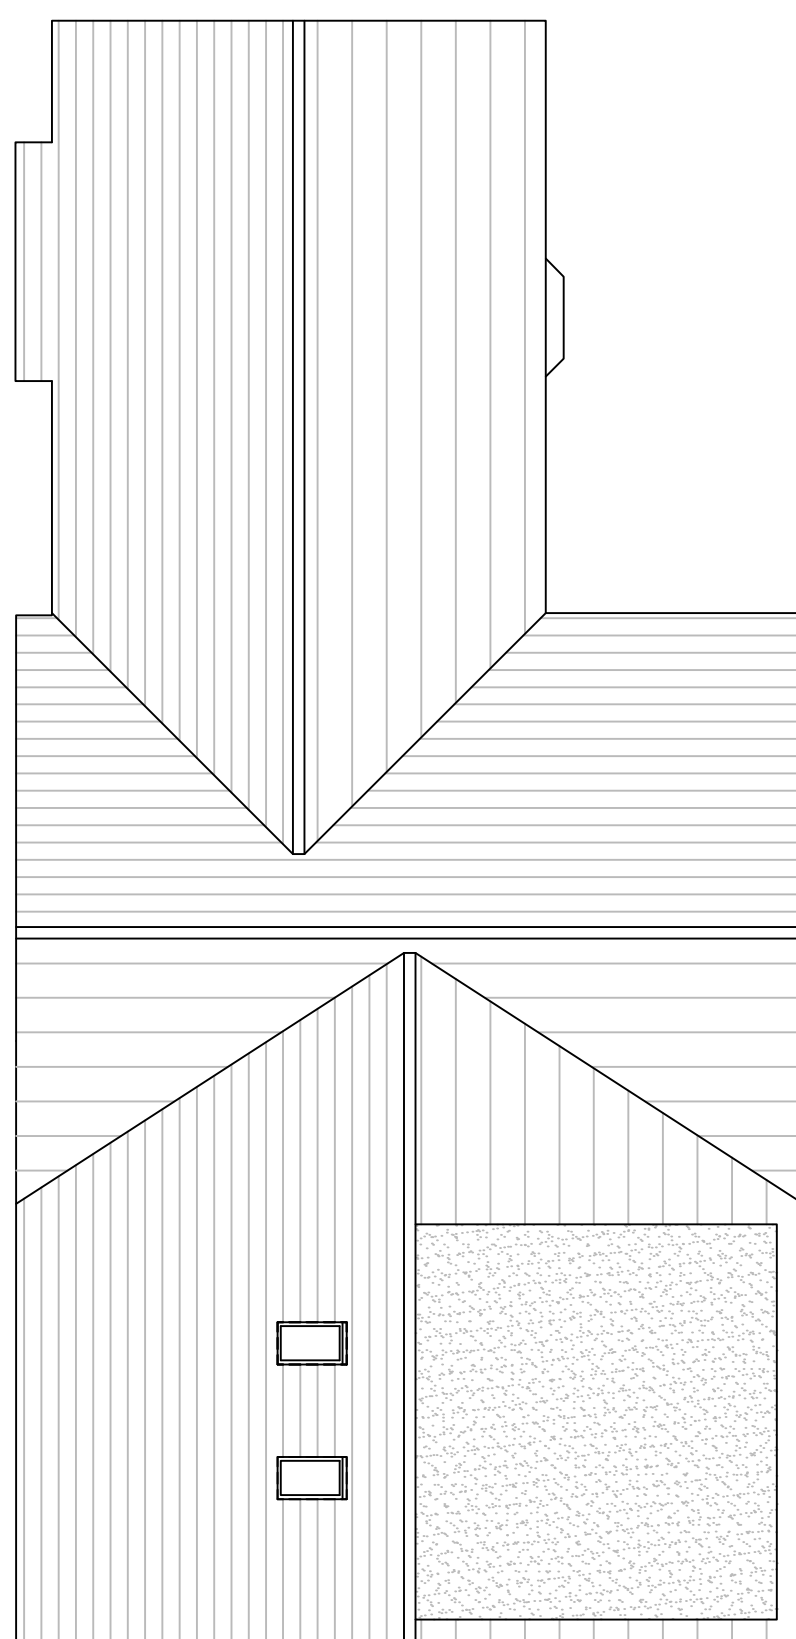 

ROOF PLAN

Scale 1:100





**Arch Cad**  
Architectural Services  
9 STAUNTON AVENUE, HAYLING ISLAND  
HAMPSHIRE, PO11 0EN  
TEL: 07761146079  
email : archcad@hotmail.com

CLIENT

MR. G. LAMING

PROJECT

PROPOSED LOFT CONVERSION AND EXTENSION AND  
CONVERSION OF GARAGE TO AN ANNEX  
L'APACHE, WESTERGATE STREET, WOODGATE  
CHICHESTER, WEST SUSSEX, PO20 3SQ

DRAWING TITLE

LOCATION, BLOCK AND ROOF PLANS

|                   |             |       |            |
|-------------------|-------------|-------|------------|
| DATE              | 30:09:2021  | SCALE | 1:50 AT A1 |
| JOB / DRAWING No. | 21033 - 005 | REV.  | -          |