




FRONT ELEVATION

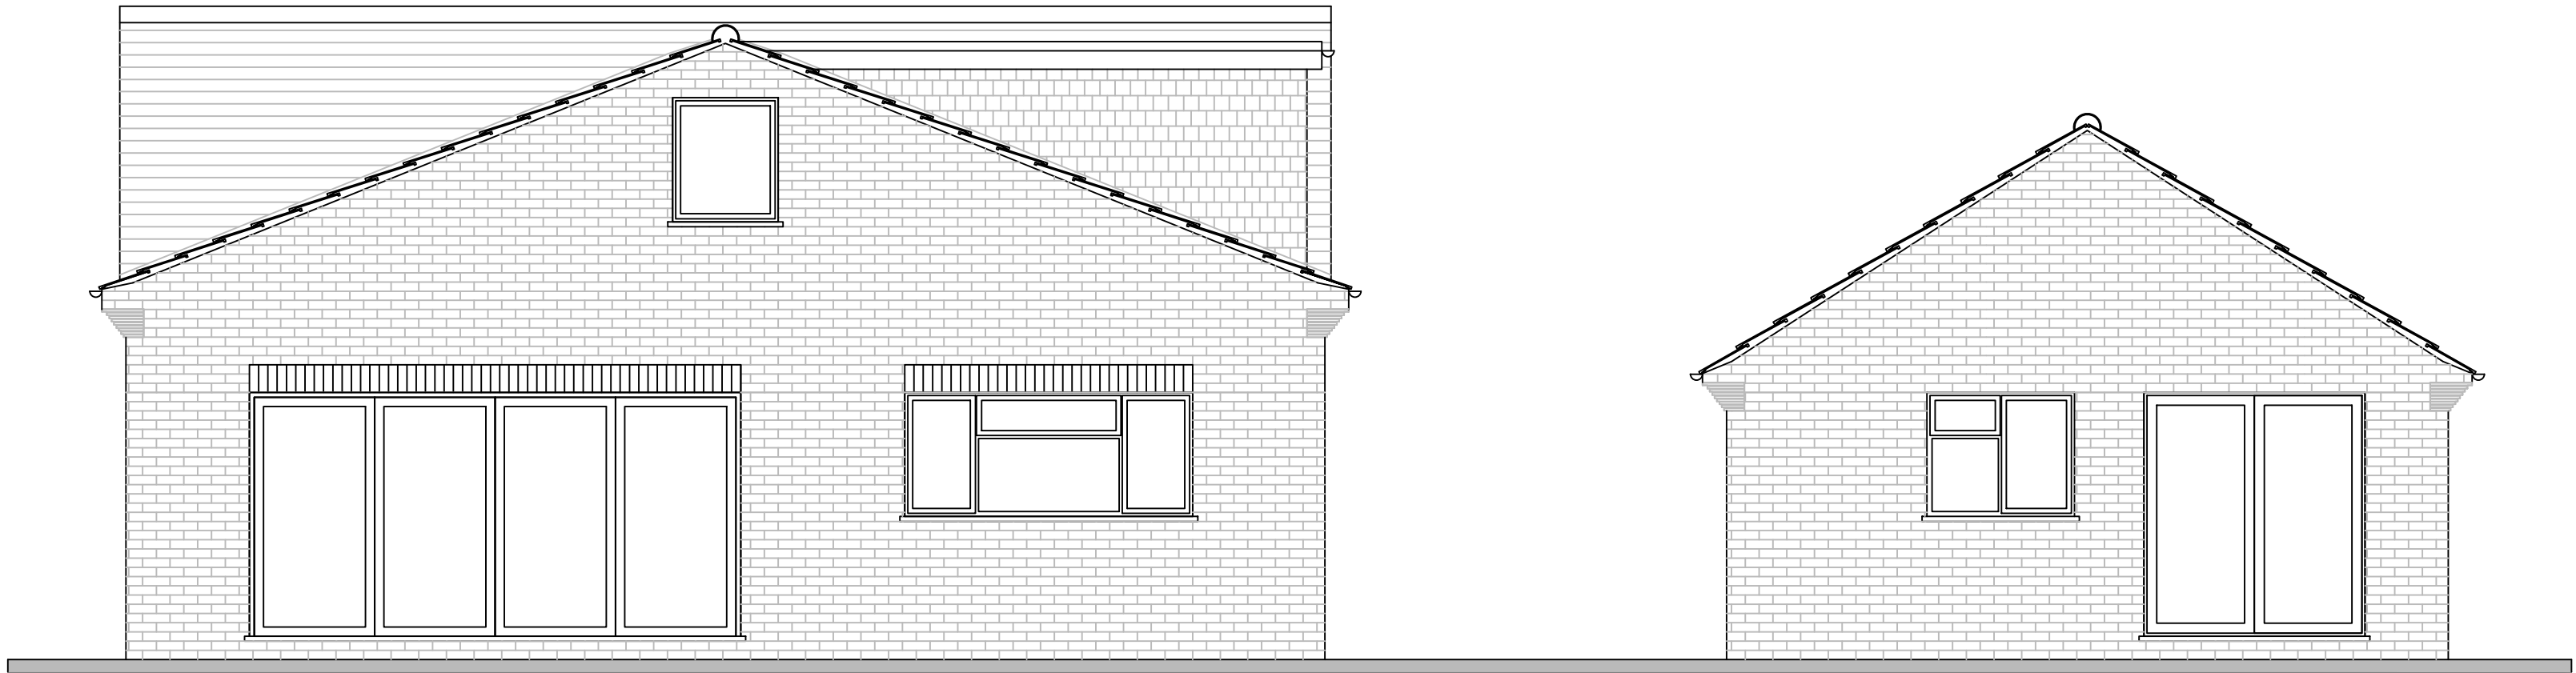


REAR ELEVATION



SIDE ELEVATION



SIDE ELEVATION

 



Arch Cad
Architectural Services
9 STANTON AVENUE, HAYLING ISLAND
HAMPSHIRE, PO11 0SA
TEL: 07761146079
email : archcad@hotmail.com

CLIENT

MR. G. LAMING

PROJECT

PROPOSED LOFT CONVERSION AND EXTENSION AND
CONVERSION OF GARAGE TO AN ANNEX
L'APACHE, WESTERGATE STREET, WOODGATE
CHICHESTER, WEST SUSSEX, PO20 3SQ

DRAWING TITLE

PROPOSED ELEVATIONS

DATE	30:09:2021	SCALE	1:50 AT A1	
JOB / DRAWING No.	21033 - 004		REV.	-