



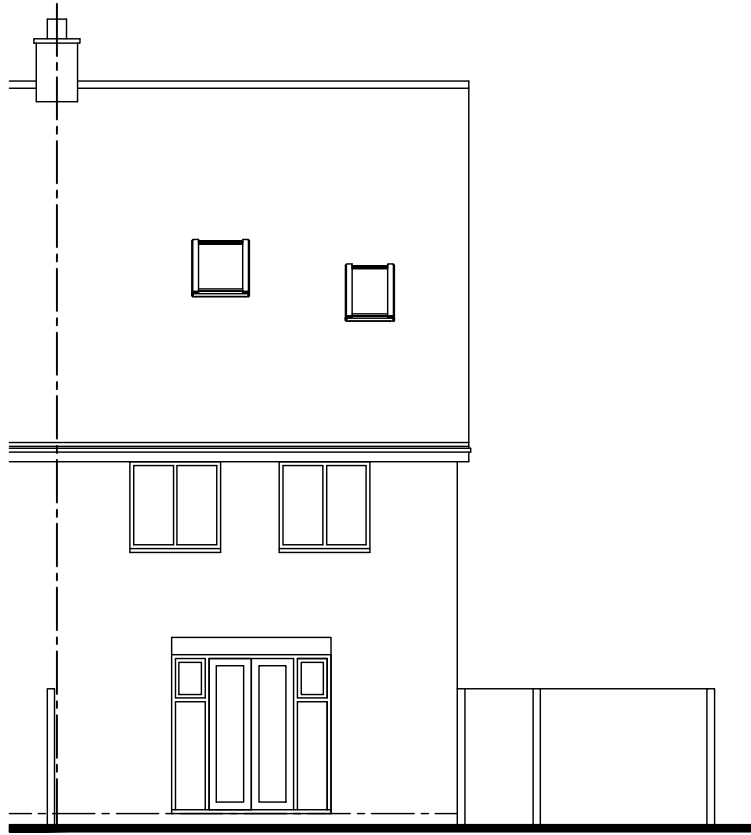


REAR NORTH ELEVATION
EXISTING ELEVATIONS

Scale 1:100
0m 5m 10m
Scale Bar - 1:100

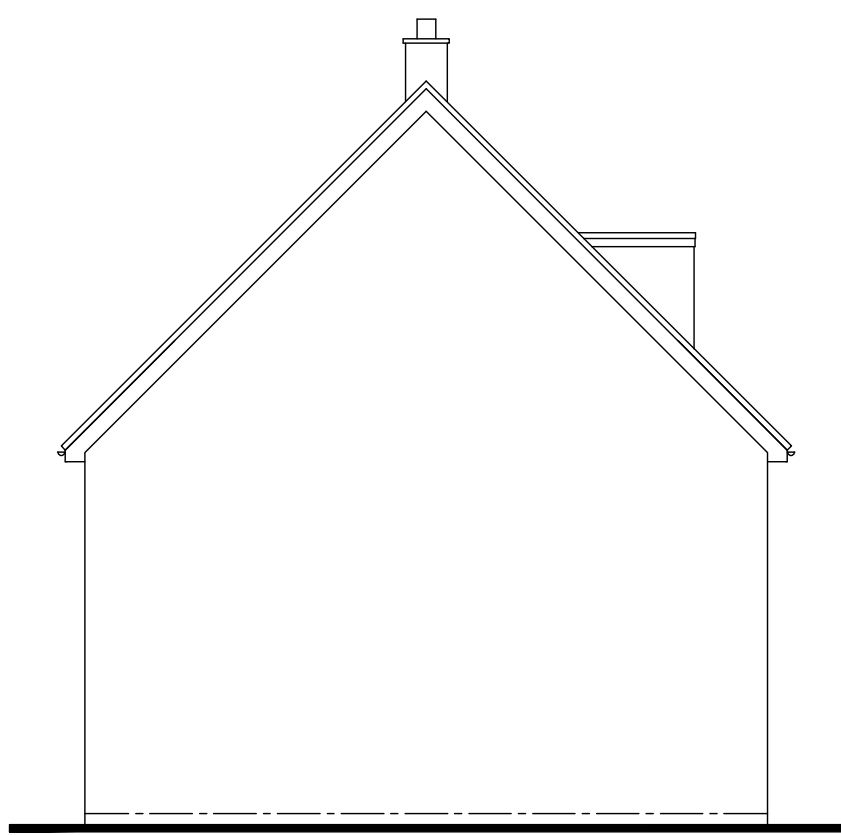


SIDE WEST ELEVATION

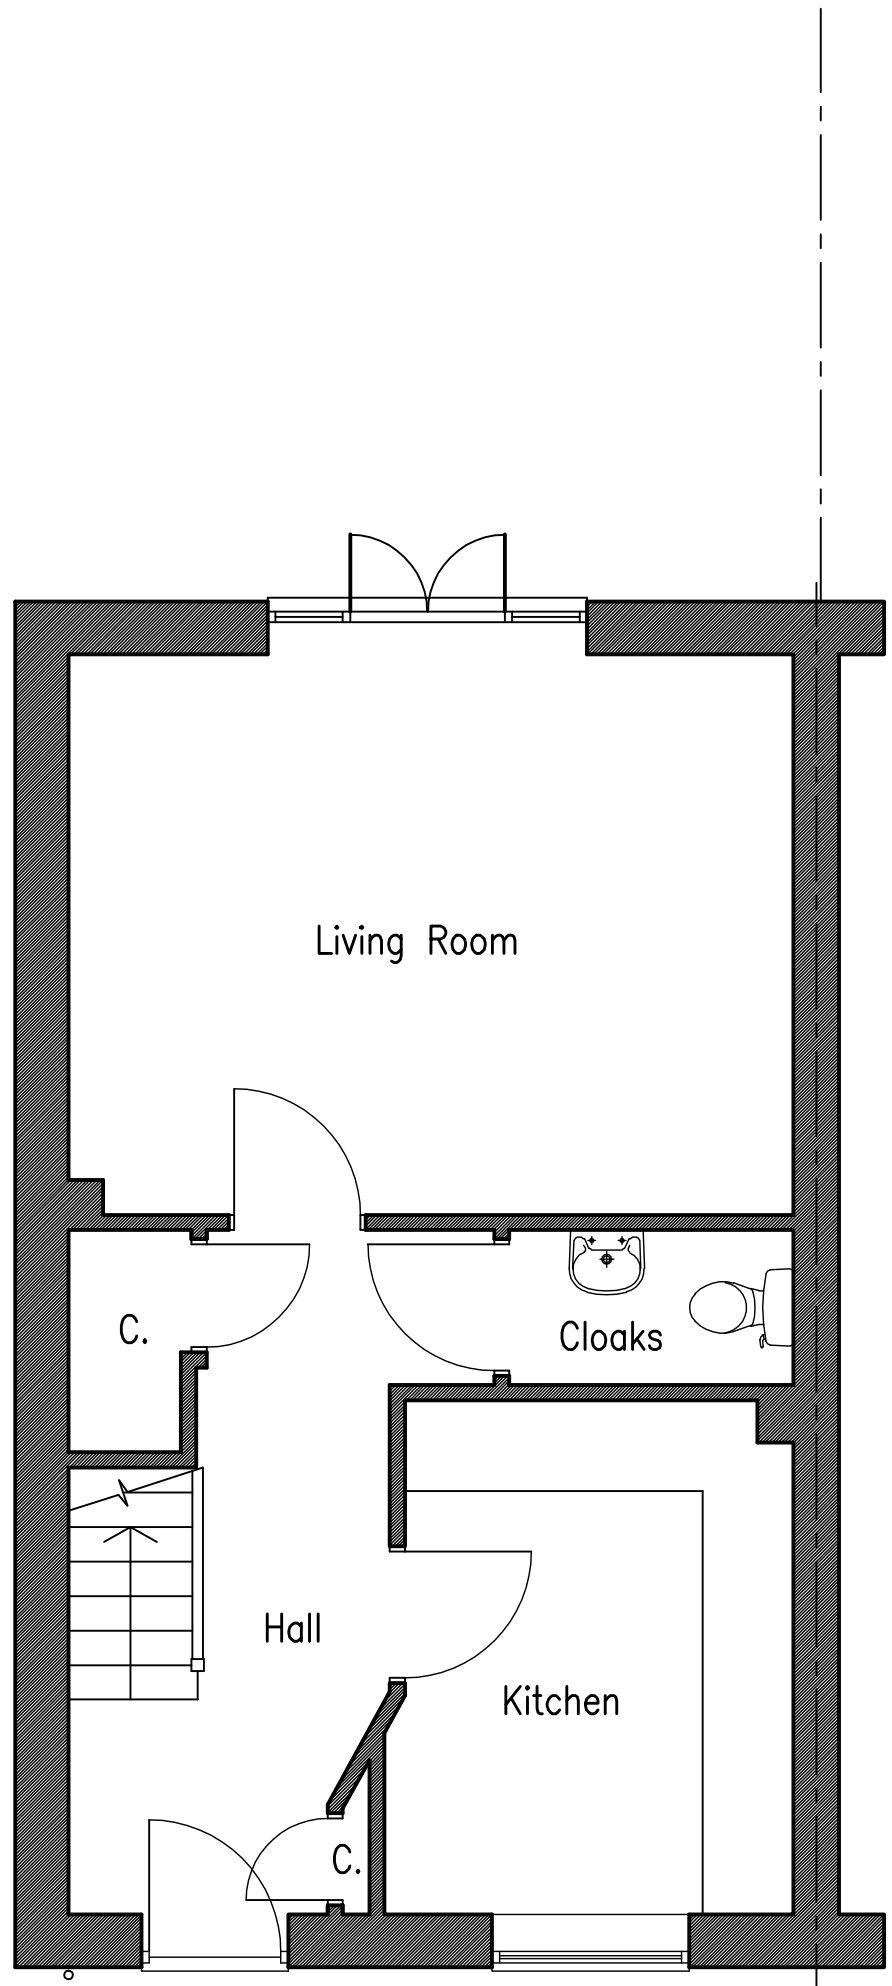

EXISTING GROUND FLOOR PLAN
Scale 1:50


0m 5m 10m
Scale Bar - 1:50

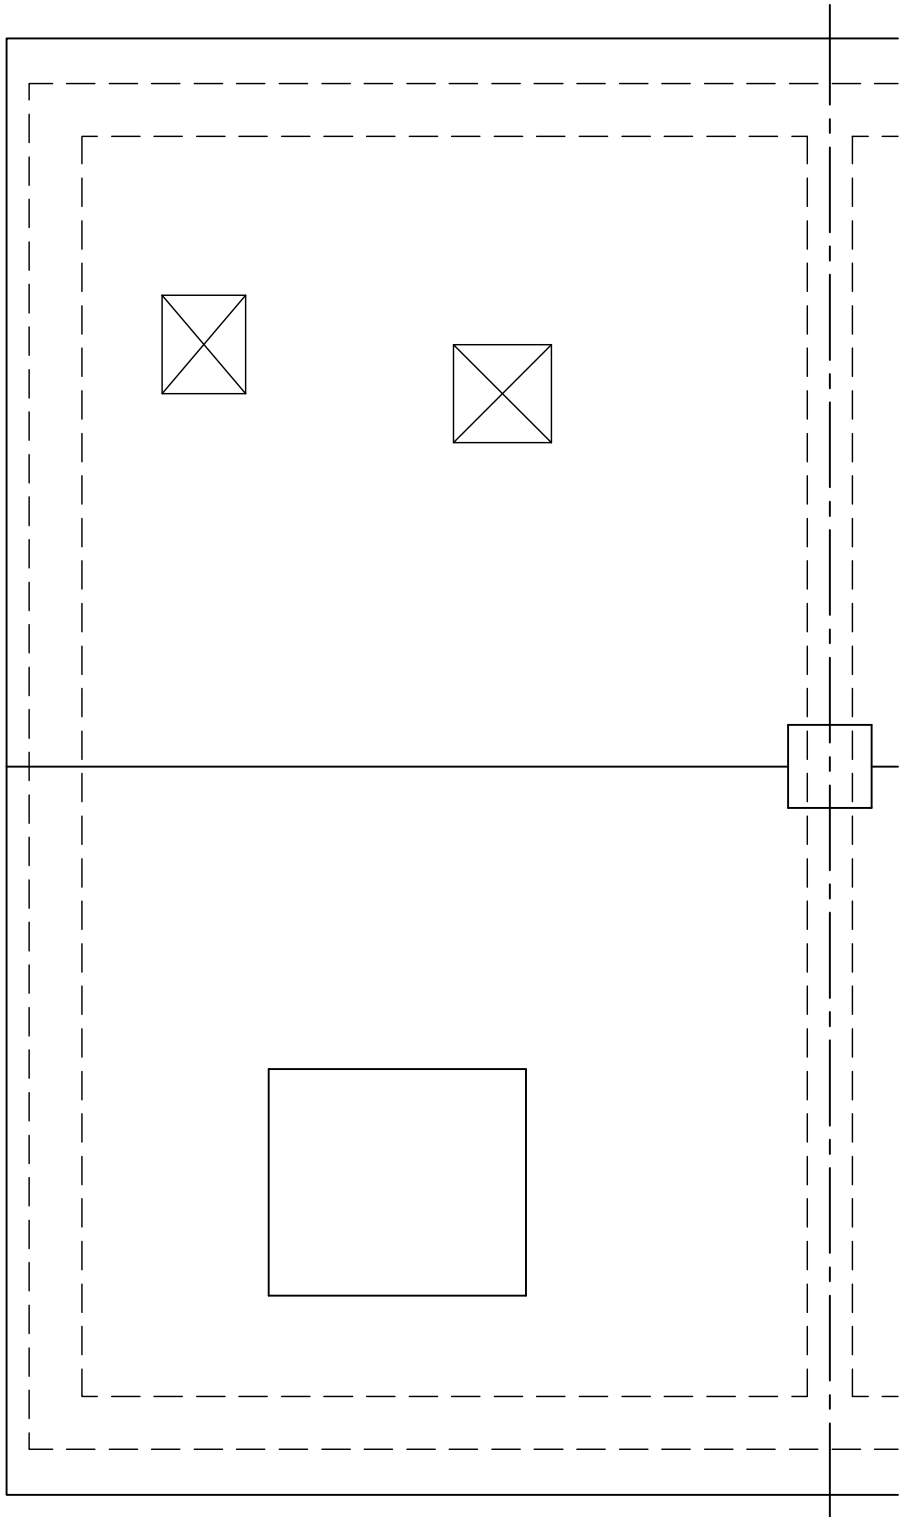

EXISTING ROOF PLAN
Scale 1:50

No dimensions to be scaled from drawing except for planning purposes.
The contractor should check all dimensions on site.
It is the contractors responsibility to ensure compliance with Building Regulations.
C.D.M. Regs. 2015. The Client is advised of his responsibilities to appoint a Planning Supervisor under these Regs.
All works to comply with the C.D.M. Regs. 2015.
The Party Wall Act. 1996 The property owner is advised of the requirements of the Act, & the requirement to serve a Party Wall Notice on any adjoining owners as required under the act.

REVISIONS:
.

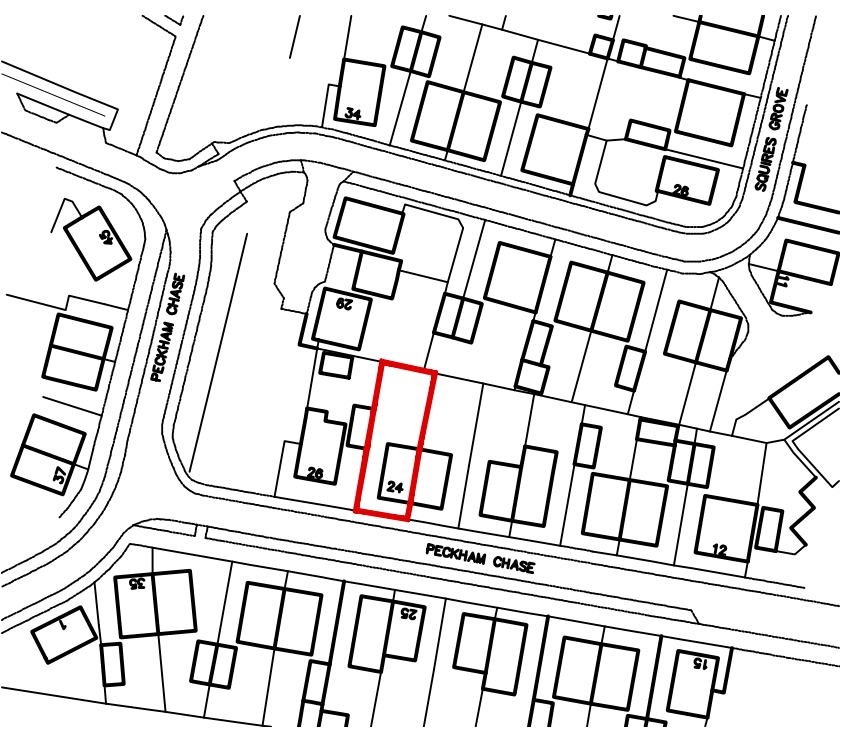


LOCATION PLAN
Scale 1:1250

0m 10m 20m 30m 40m 50m
Scale Bar - 1:1250



Information supplied based on Promap.
All dimensions and distances subject to an accurate site survey being undertaken.

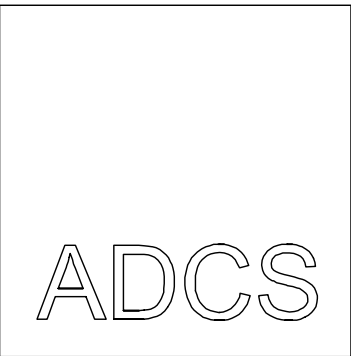

Architectural Design
Computer Services

30 Foxley Lane
Worthing
West Sussex
BN13 3AD
Tel: 01903 280701
E-mail:
adcs@sky.com

Client

MR D. SHEWELL

Project

PROPOSED REAR EXTENSION
24 PECKHAM CHASE
EASTERGATE
WEST SUSSEX PO20 3AR

Drawing

EXISTING FLOOR PLANS
& ELEVATIONS

Scale

1:50 &
1:100 @ A1

Date

01.10.25

Drawn

TP

Drawing No.

Revision

1653/P01