




REAR NORTH ELEVATION
EXISTING ELEVATIONS

Scale 1:100
0m 5m 10m
Scale Bar - 1:100

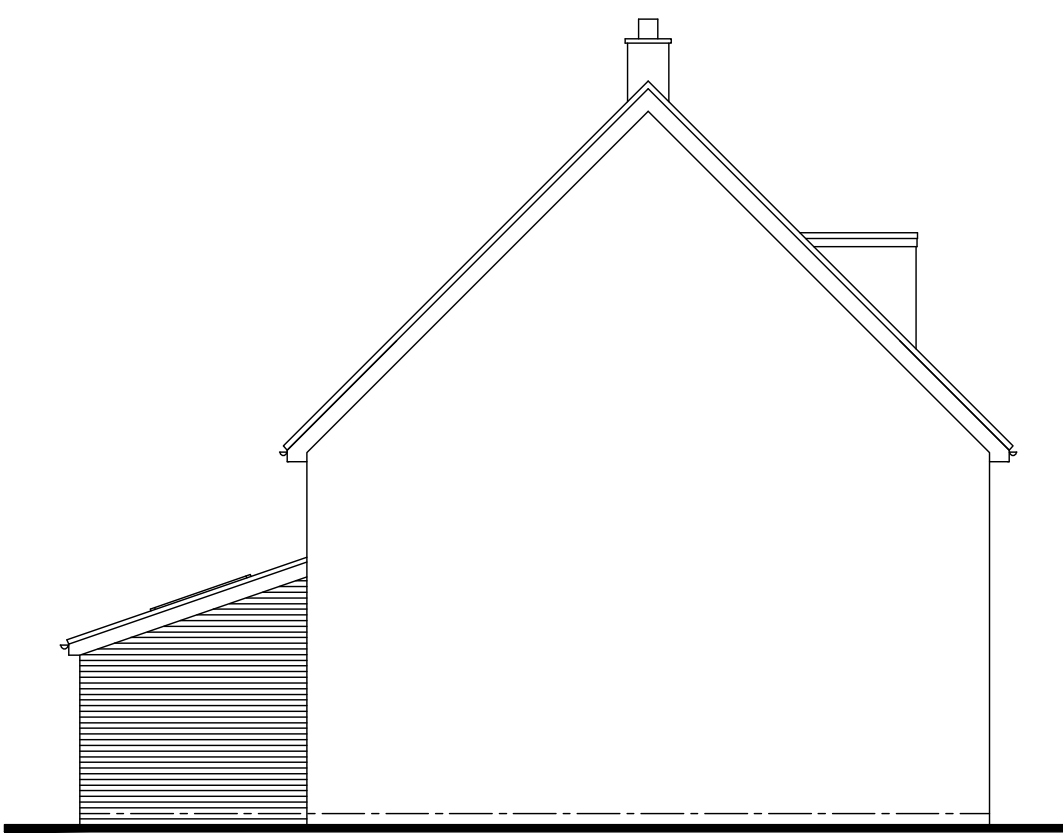

SIDE WEST ELEVATION




SIDE EAST ELEVATION

SCHEDULE OF MATERIALS TO REAR EXTENSION
WALLS - BRICKWORK & MORTAR TO MATCH EXISTING
PITCH ROOF - CONCRETE ROOF TILES TO MATCH EXISTING
BI-FOLDING DOORS - NEW ALUMINIUM BI-FOLDING DOORS COLOUR WHITE
ROOFLIGHTS - NEW VELUX TYPE
RAINWATER GOODS - NEW PVCu COLOUR BLACK


No dimensions to be scaled from drawing except for planning purposes.
The contractor should check all dimensions on site.
It is the contractors responsibility to ensure compliance with Building Regulations.
C.D.M. Regs. 2015. The Client is advised of his responsibilities to appoint a Planning Supervisor under these Regs. All works to comply with the C.D.M. Regs. 2015.
The Party Wall Act. 1996 The property owner is advised of the requirements of the Act, & the requirement to serve a Party Wall Notice on any adjoining owners as required under the act.

REVISIONS:

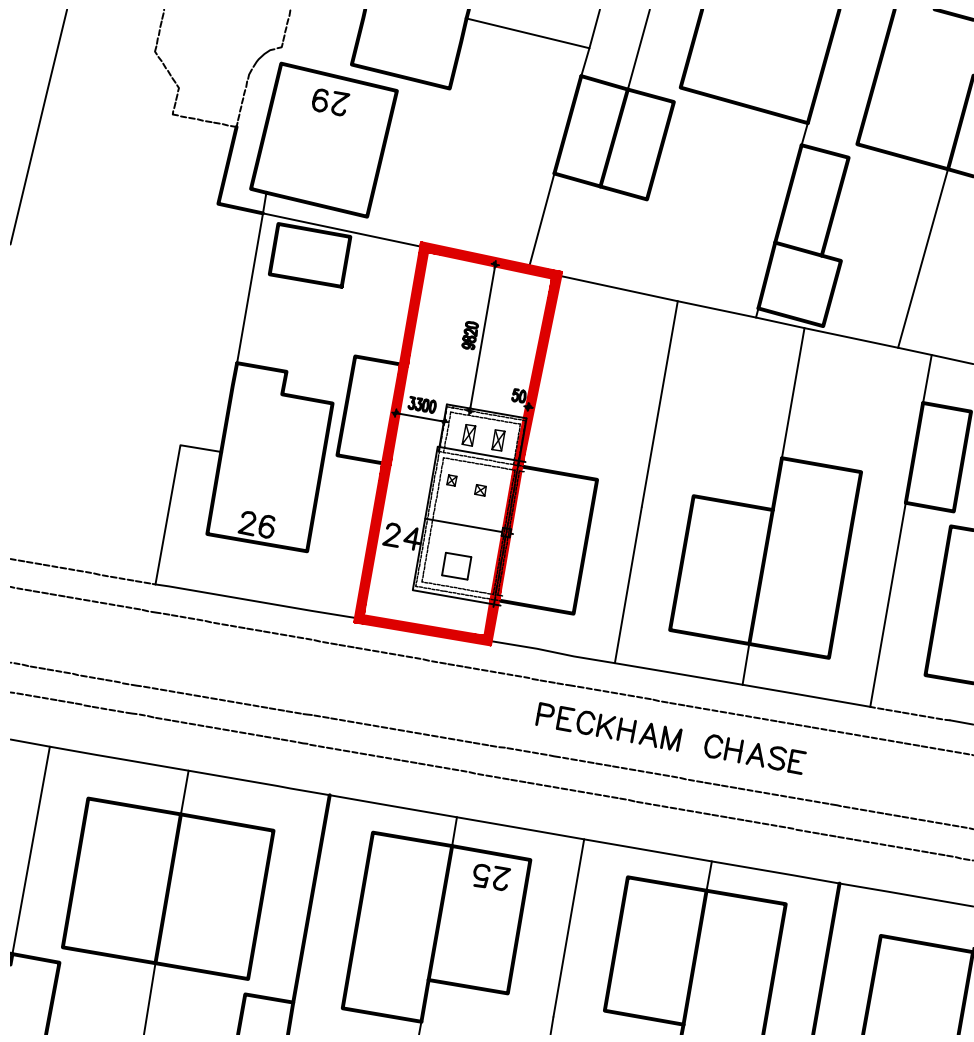


BLOCK PLAN
Scale 1:500

0m 10m 20m 30m 40m 50m
Scale Bar - 1:500

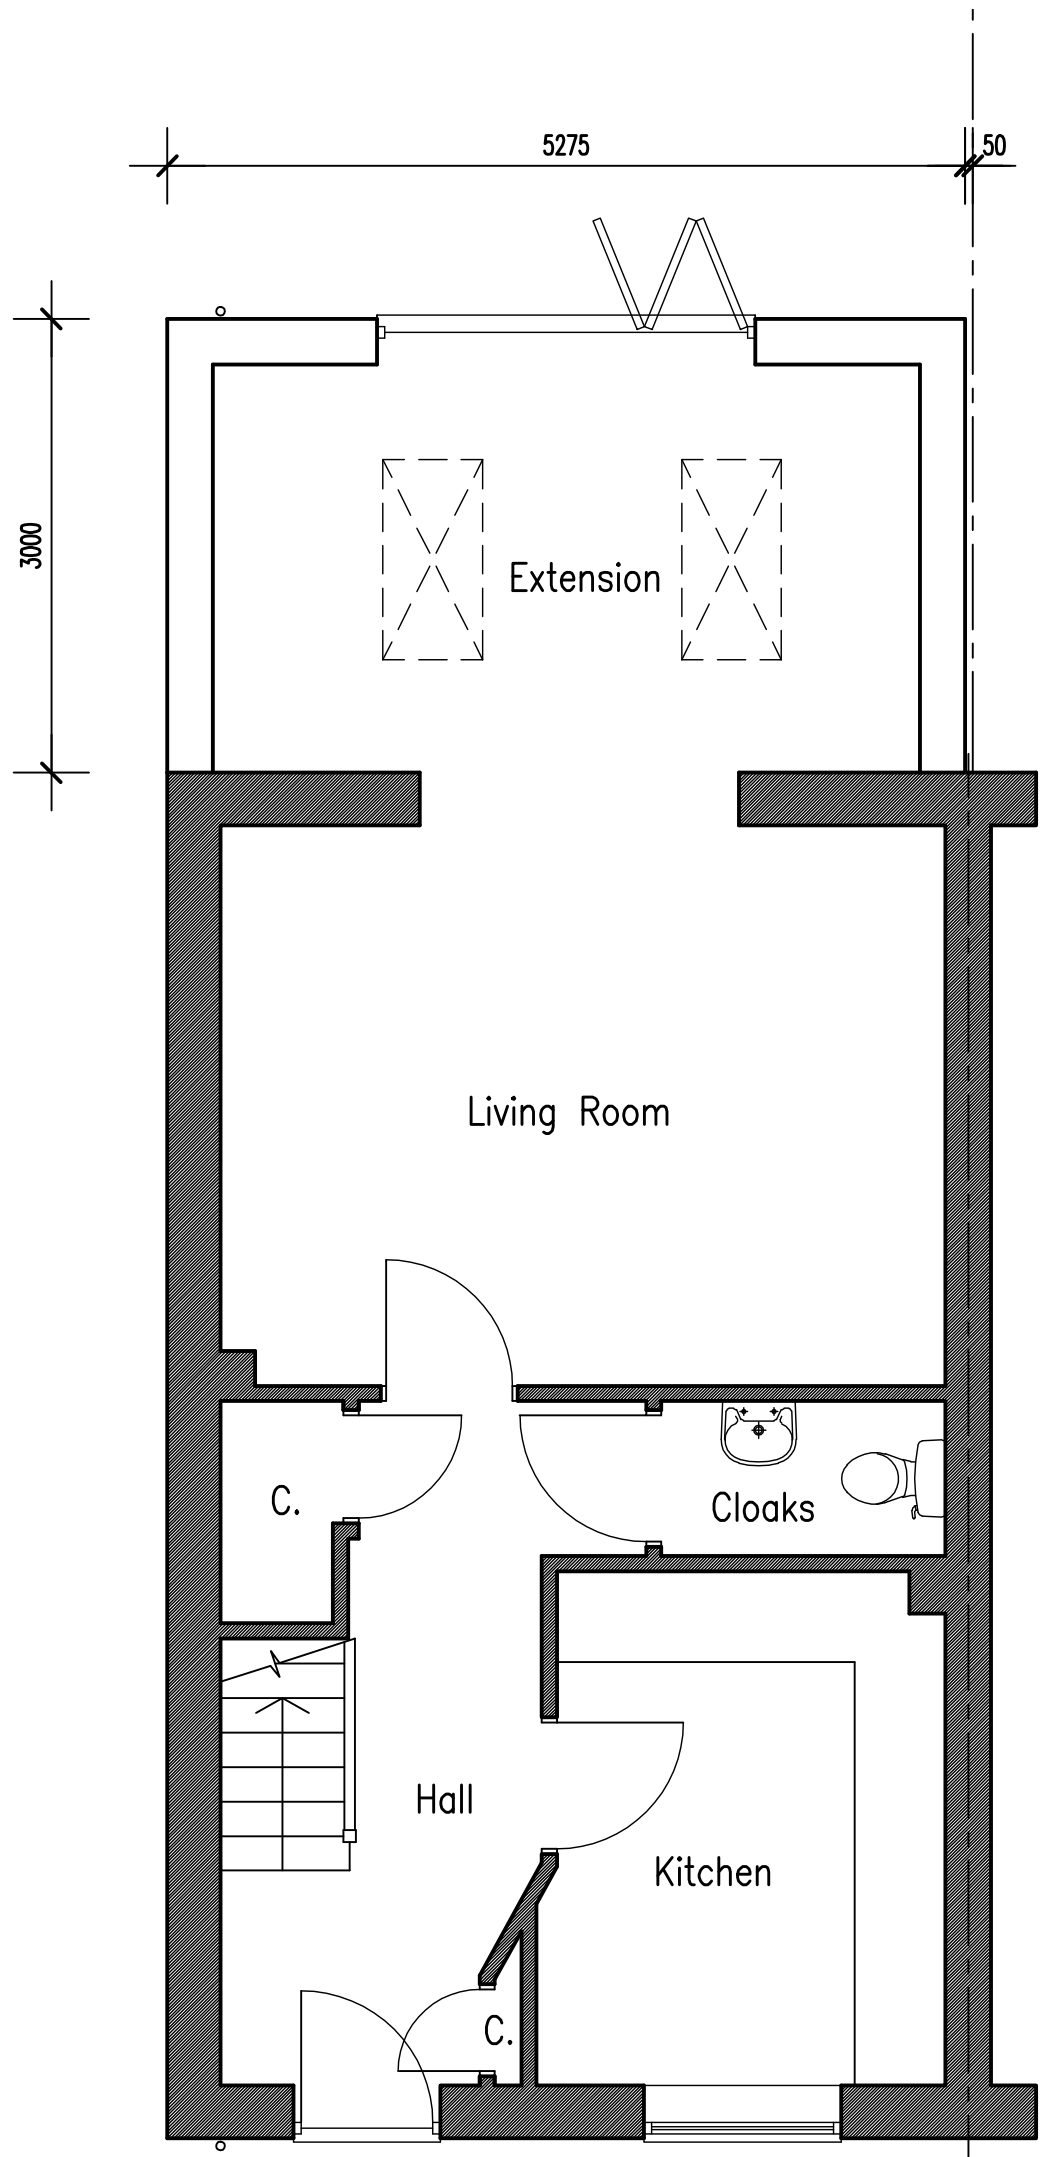


PROPOSED GROUND FLOOR PLAN
Scale 1:50


0m 5m 10m
Scale Bar - 1:50

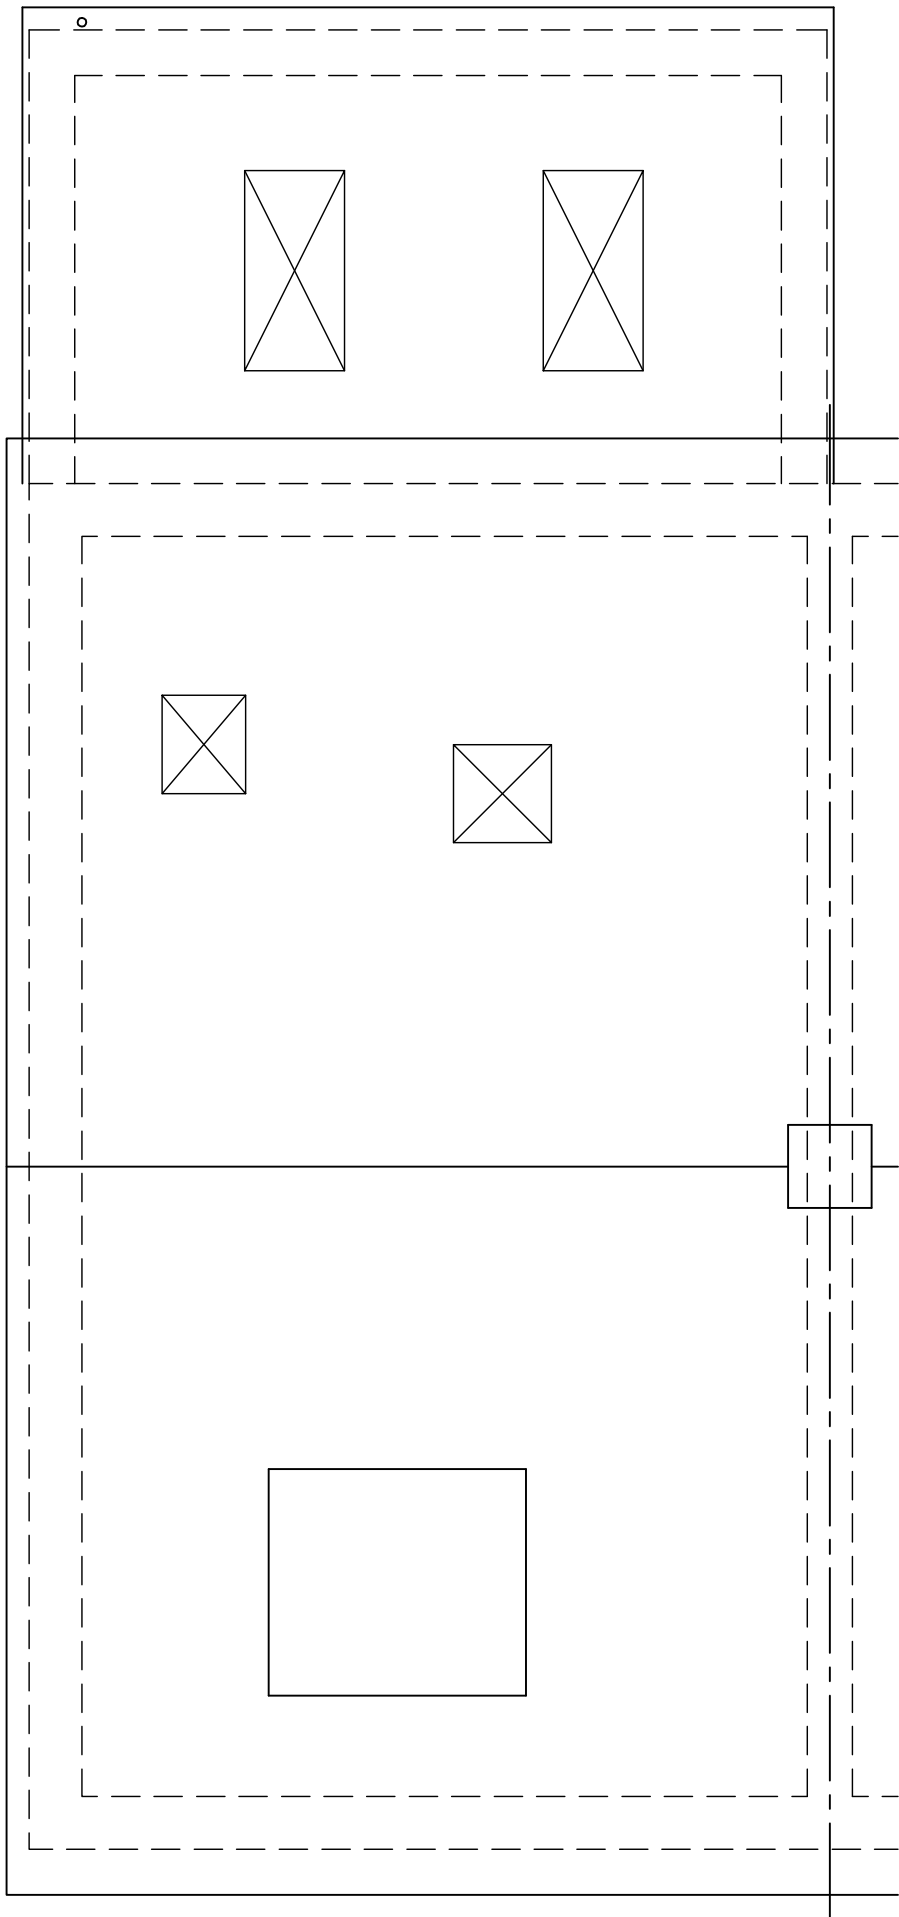

PROPOSED ROOF PLAN
Scale 1:50

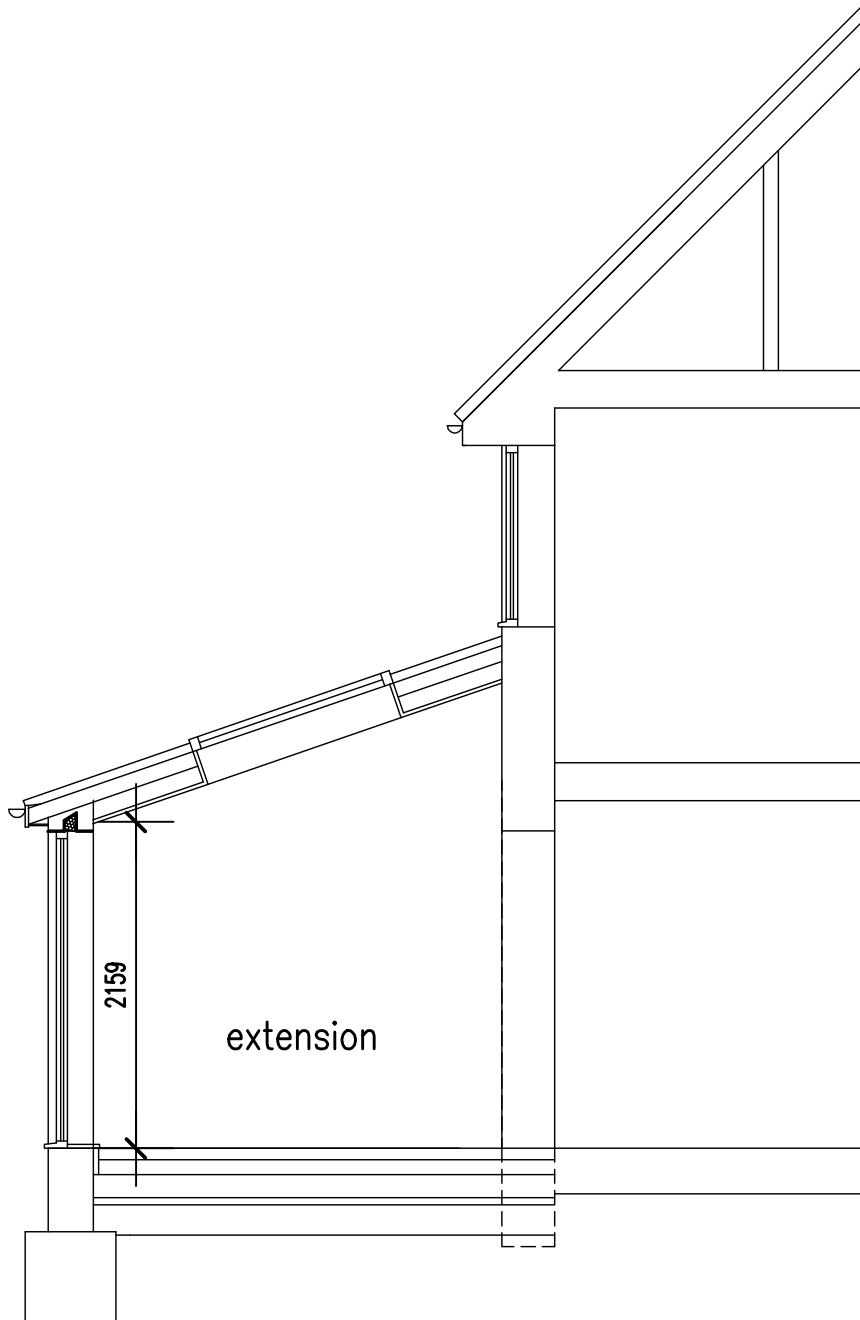

PROPOSED SECTION
Scale 1:50

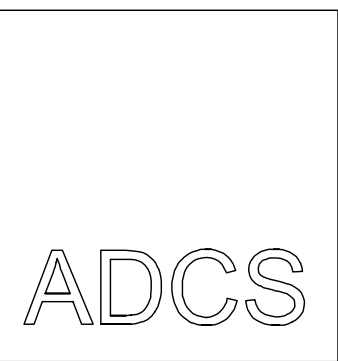

Architectural Design
Computer Services

30 Foxley Lane
Worthing
West Sussex
BN13 3AD
Tel: 01903 280701
E-mail:
adcs@sky.com

Client

MR D. SHEWELL

Project

PROPOSED REAR EXTENSION
24 PECKHAM CHASE
EASTERGATE
WEST SUSSEX PO20 3AR

Drawing

PROPOSED FLOOR PLANS
& ELEVATIONS

Scale

1:50 &
1:100 @ A1

Date

01.10.25

Drawn

TP

Drawing No.

Revision

1653/P02