


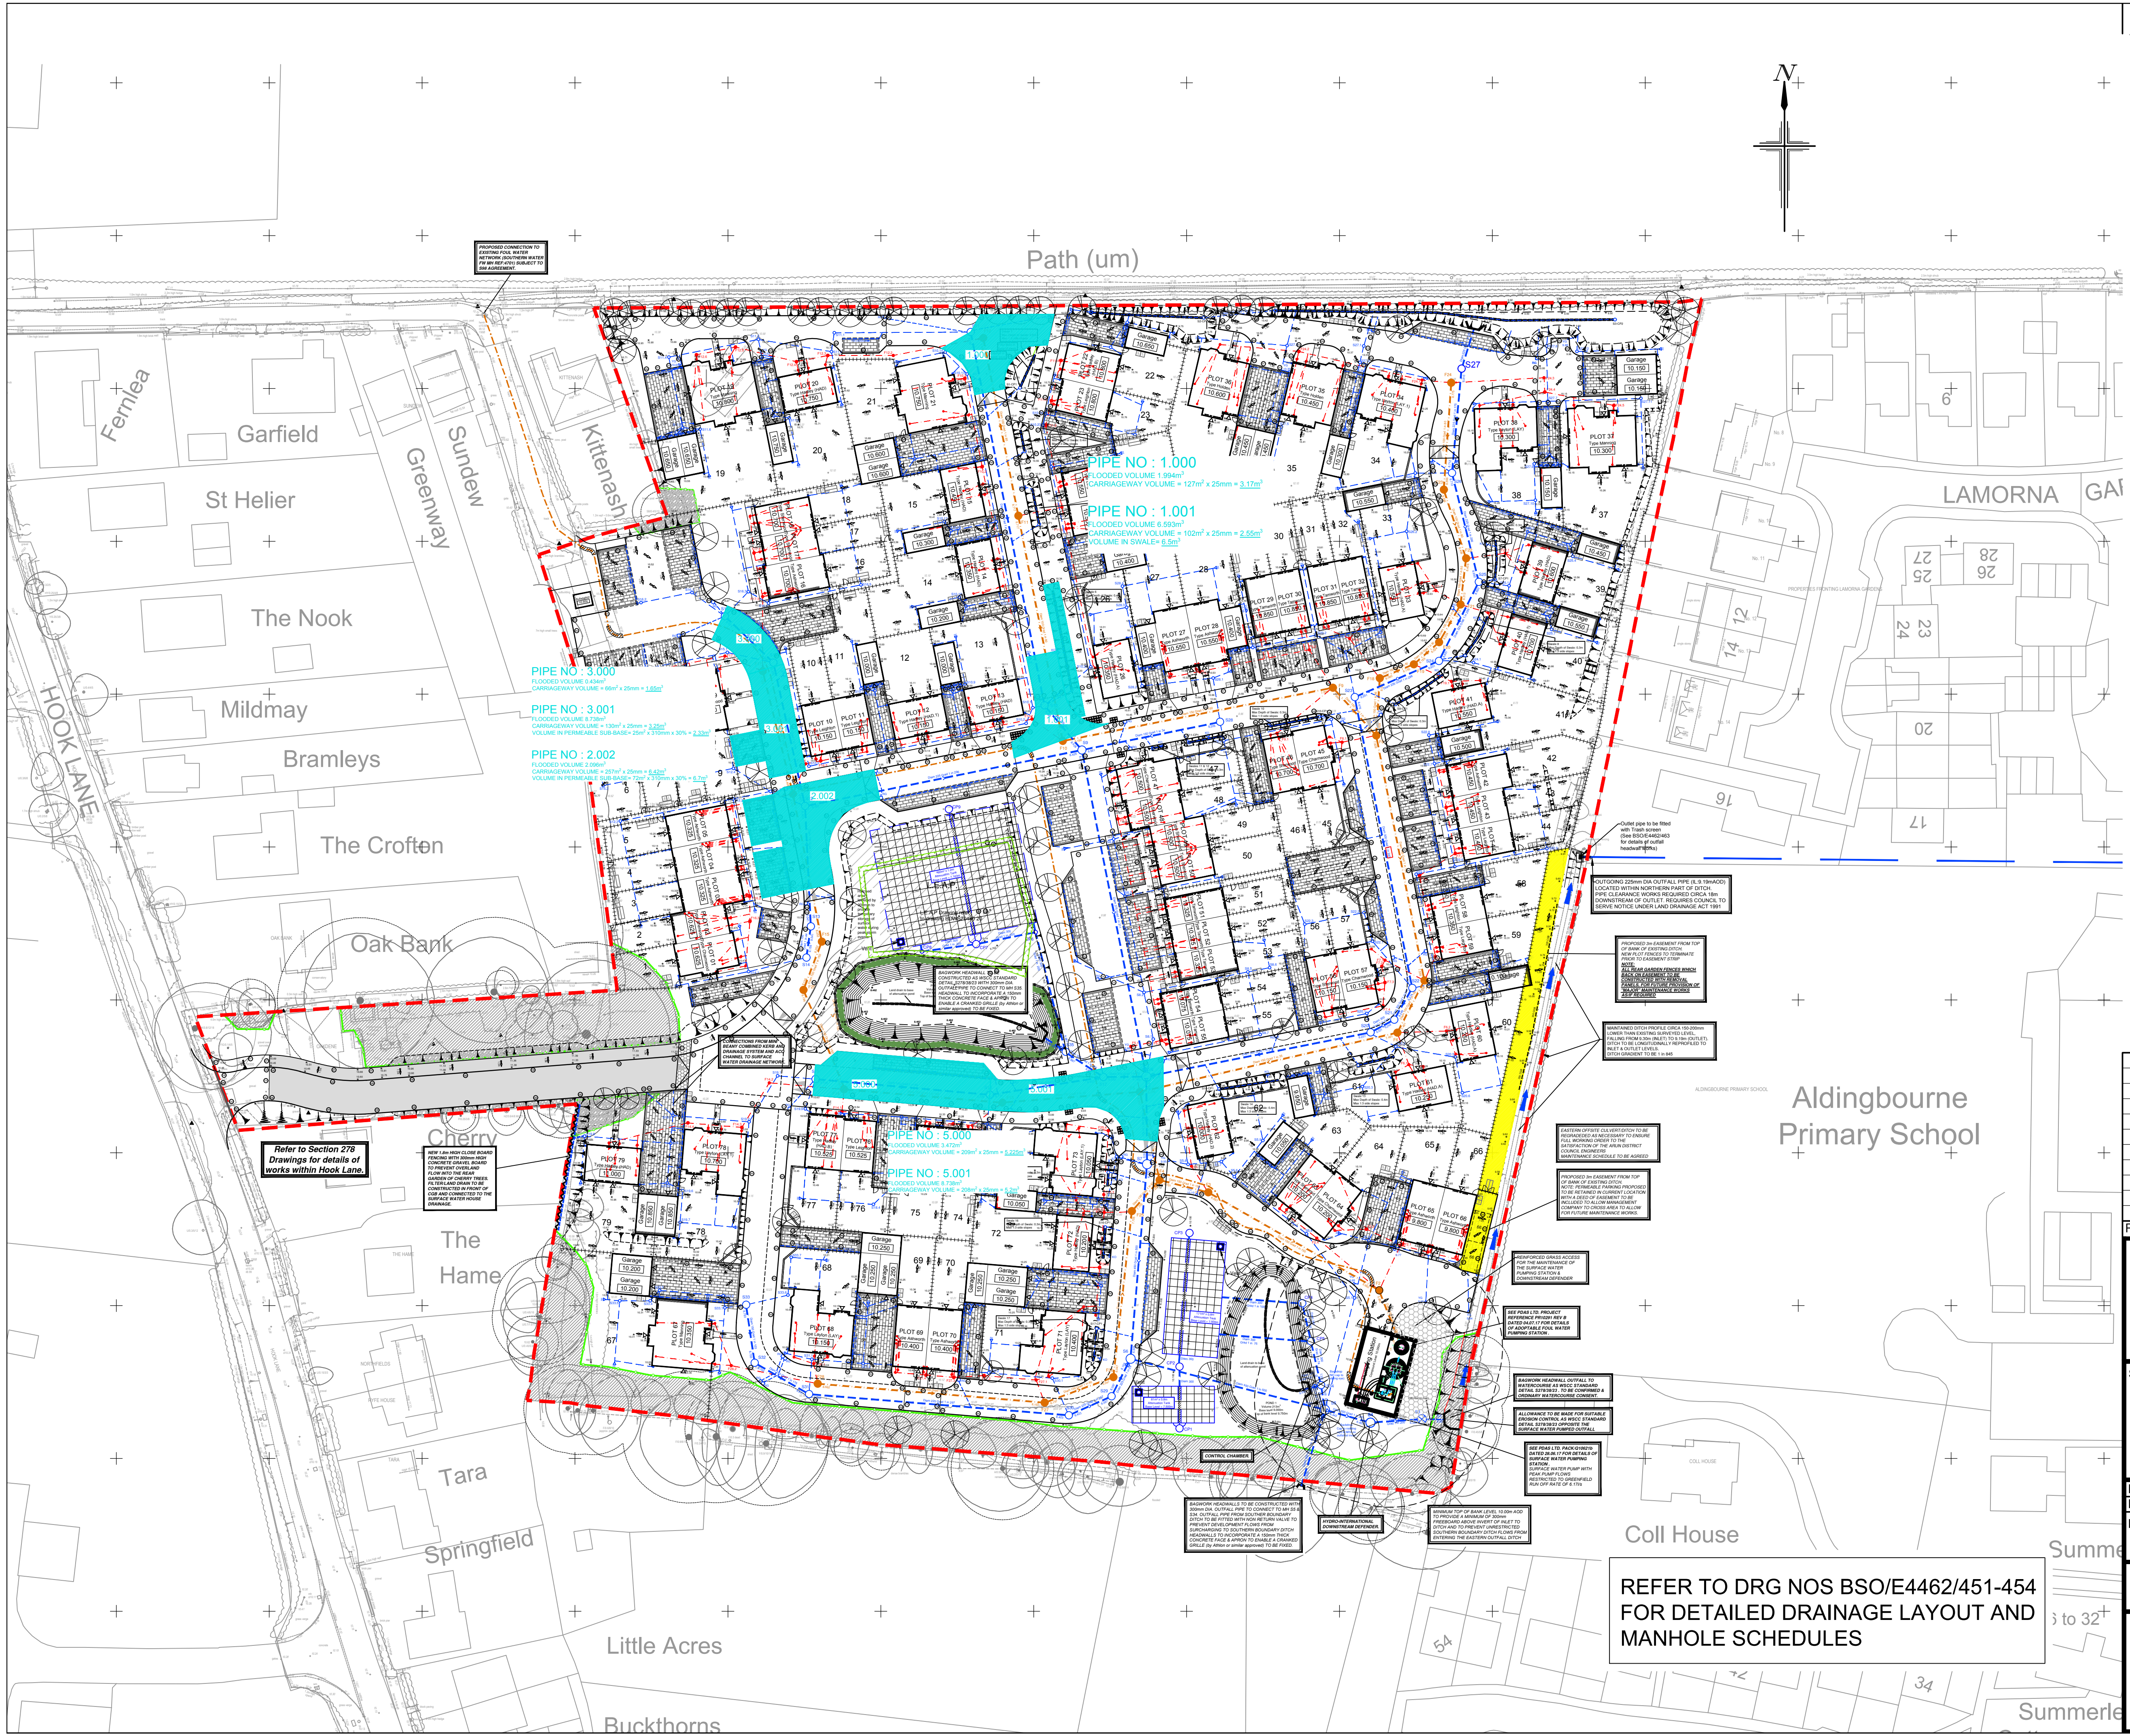

CDM NOTES
1. **EXISTING SERVICES:** Depth of existing services must be determined prior to works commencing. The contractor is responsible for establishing underground services in accordance with HSE Guidance note HS (G) 47. Any services which would be within the proposed construction layers must be lowered to below the sub-base.

© Crown copyright. All rights reserved. Licence number 100042156

Rev.	Date	Details	By	Chkd	Appd

Client:-




DAVID WILSON HOMES
WHERE QUALITY LIVES

Site:- Hook Lane Westergate West Sussex	Drawing Title:- EXCEEDANCE FLOWS LAYOUT
--	---

Date:	June 2017	Scales:	1:500 at A1
Drawn:	SLW	Checked:	IDC
Drawing No.	Approved: KJ		

BSO/E4462/473

FOR INFORMATION ONLY

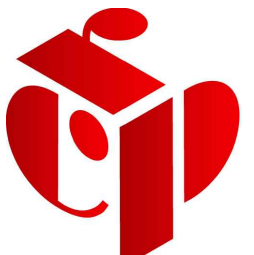

Rogers Cory Partnership
Civil, Structural and Architectural Consultants

the old school old school road
hook hampshire rg27 9nj
t 01256 769269 e mail@rcpcconsultants.co.uk
f 01256 763048 w rcpcconsultants.co.uk

REFER TO DRG NOS BSO/E4462/451-454
FOR DETAILED DRAINAGE LAYOUT AND
MANHOLE SCHEDULES