


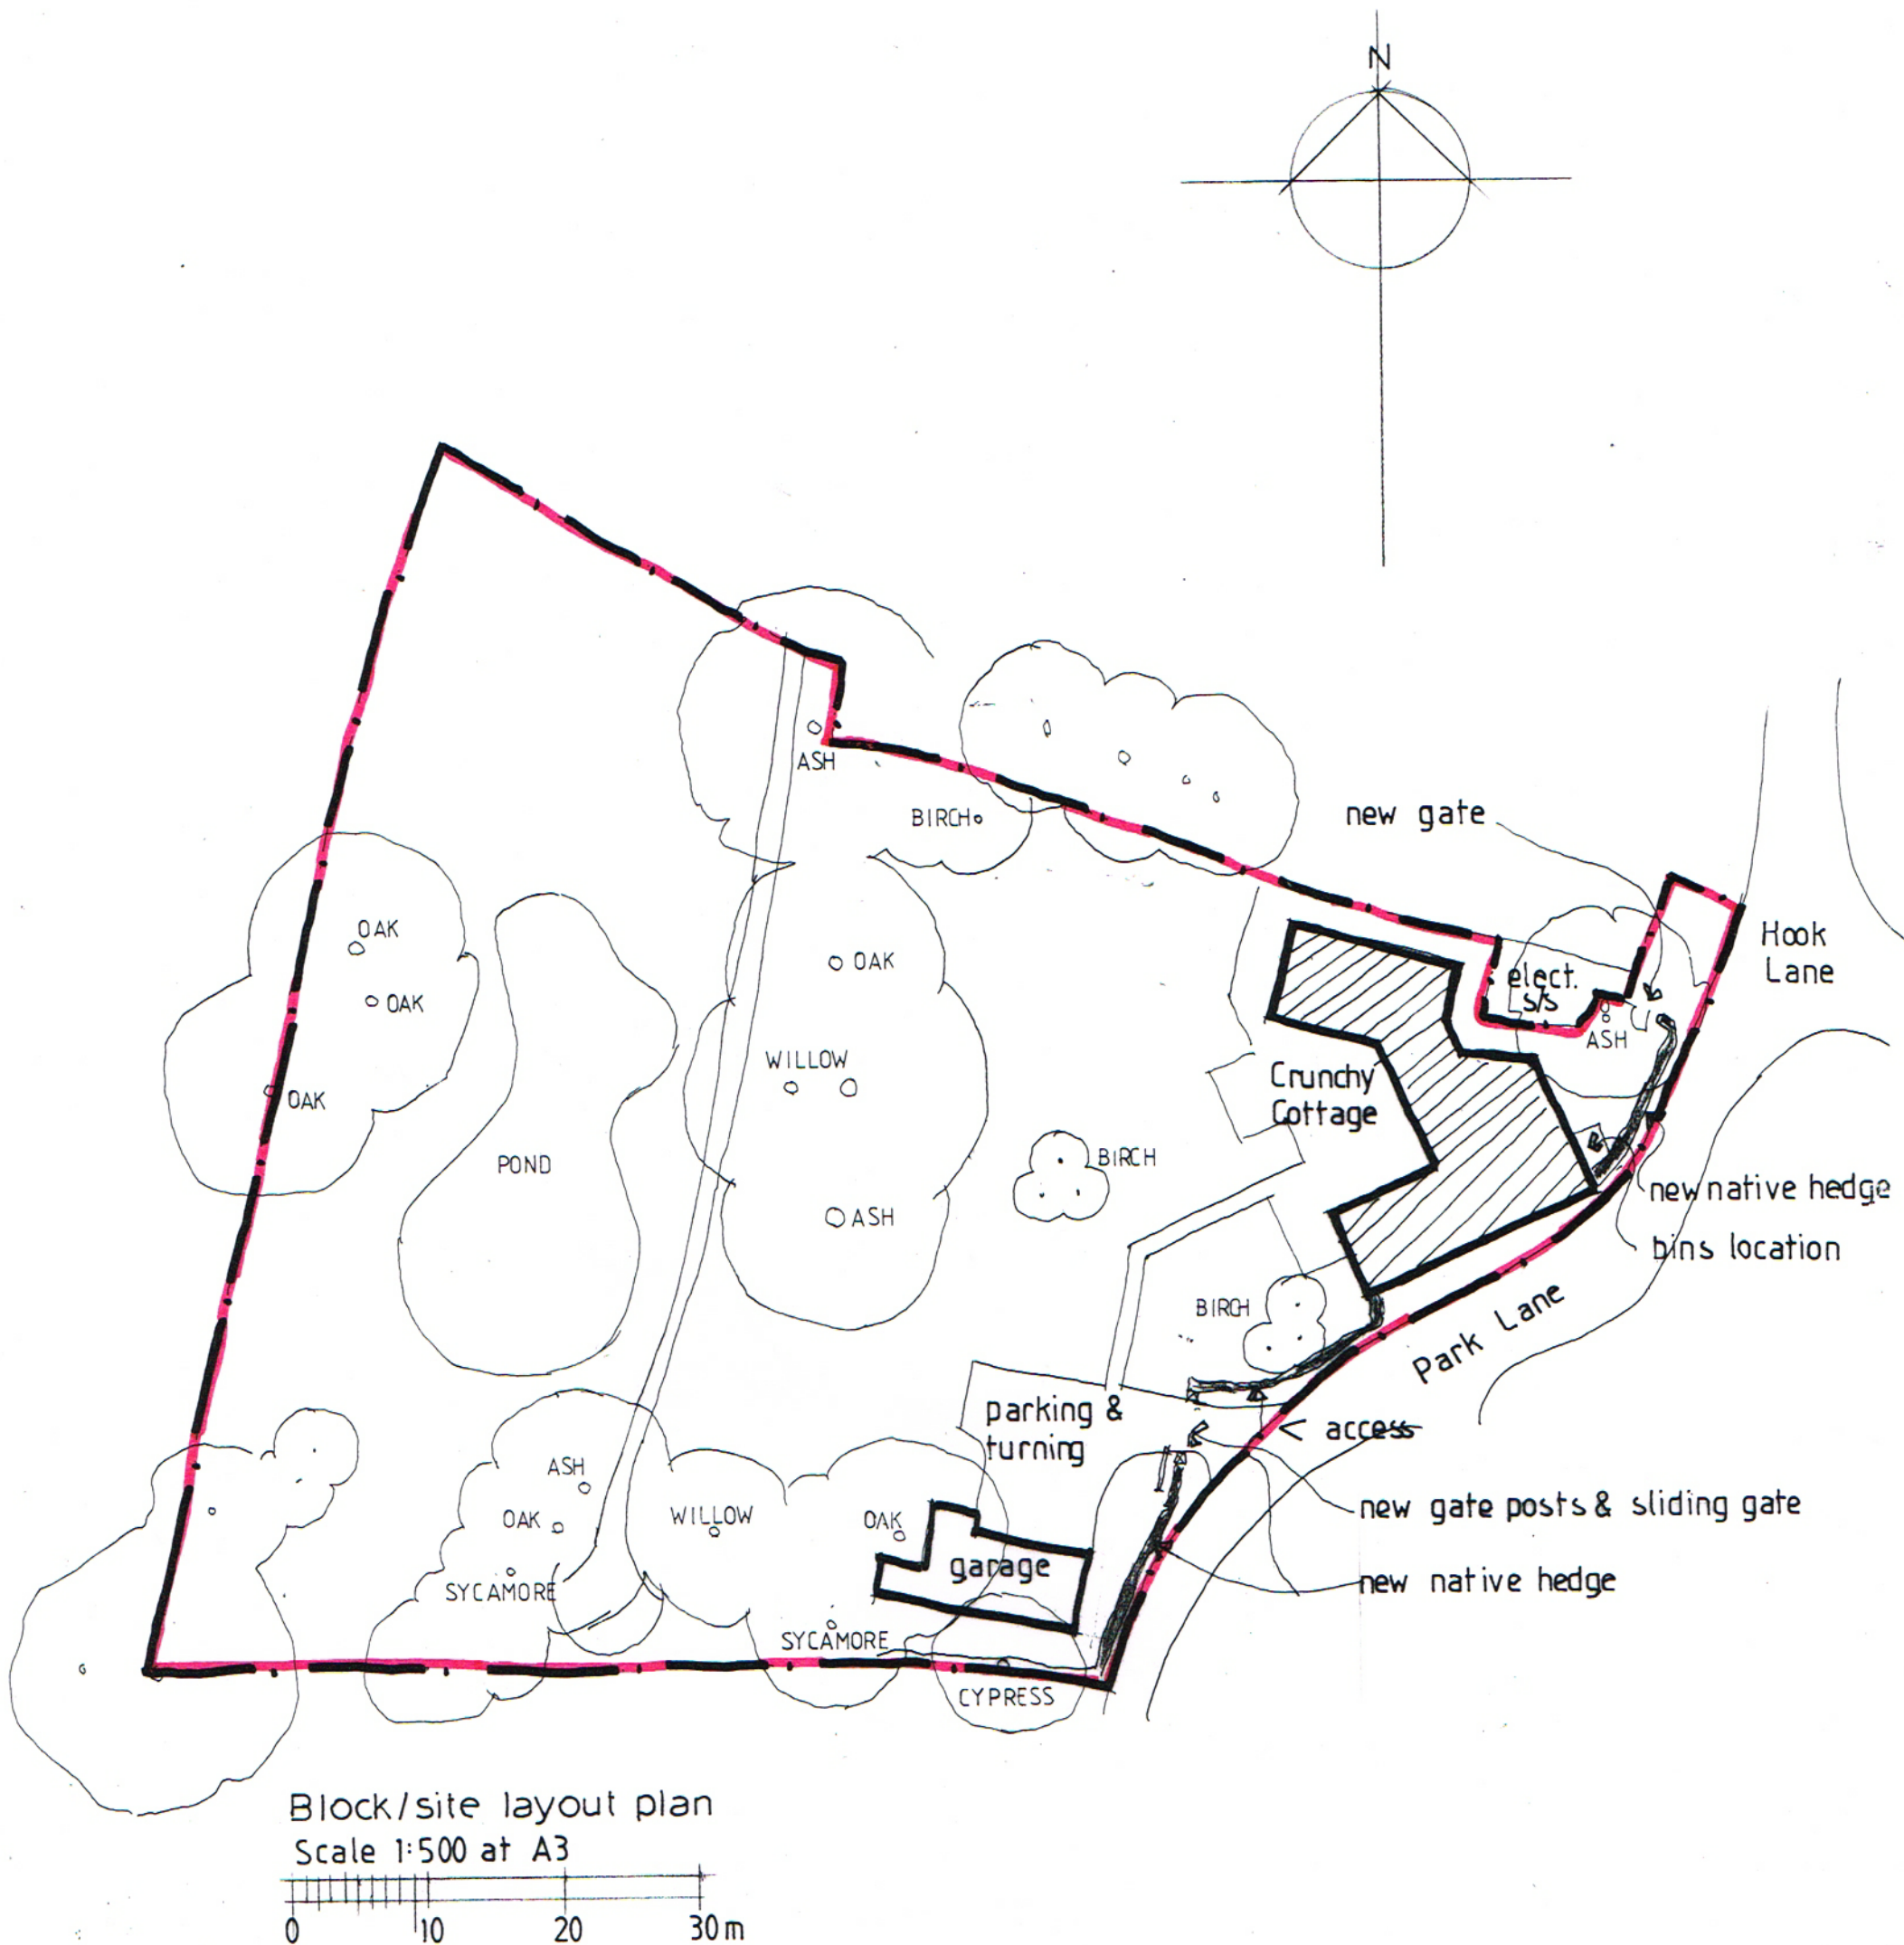

Revision 'A.'

Bin store location added 22/02/2016

RJCA Chartered Architects

The White House, 2 Lavant Road
Chichester, West Sussex PO19 5RQ

Tel: 01243 779600

Mobile: 07973435493

Email: rjcatkinson@btinternet.com

Project Name: Crunchy Cottage, Aldingbourne

Drawing: Block/site plan

Drawing Number:

2013/29/56

Rev. A