



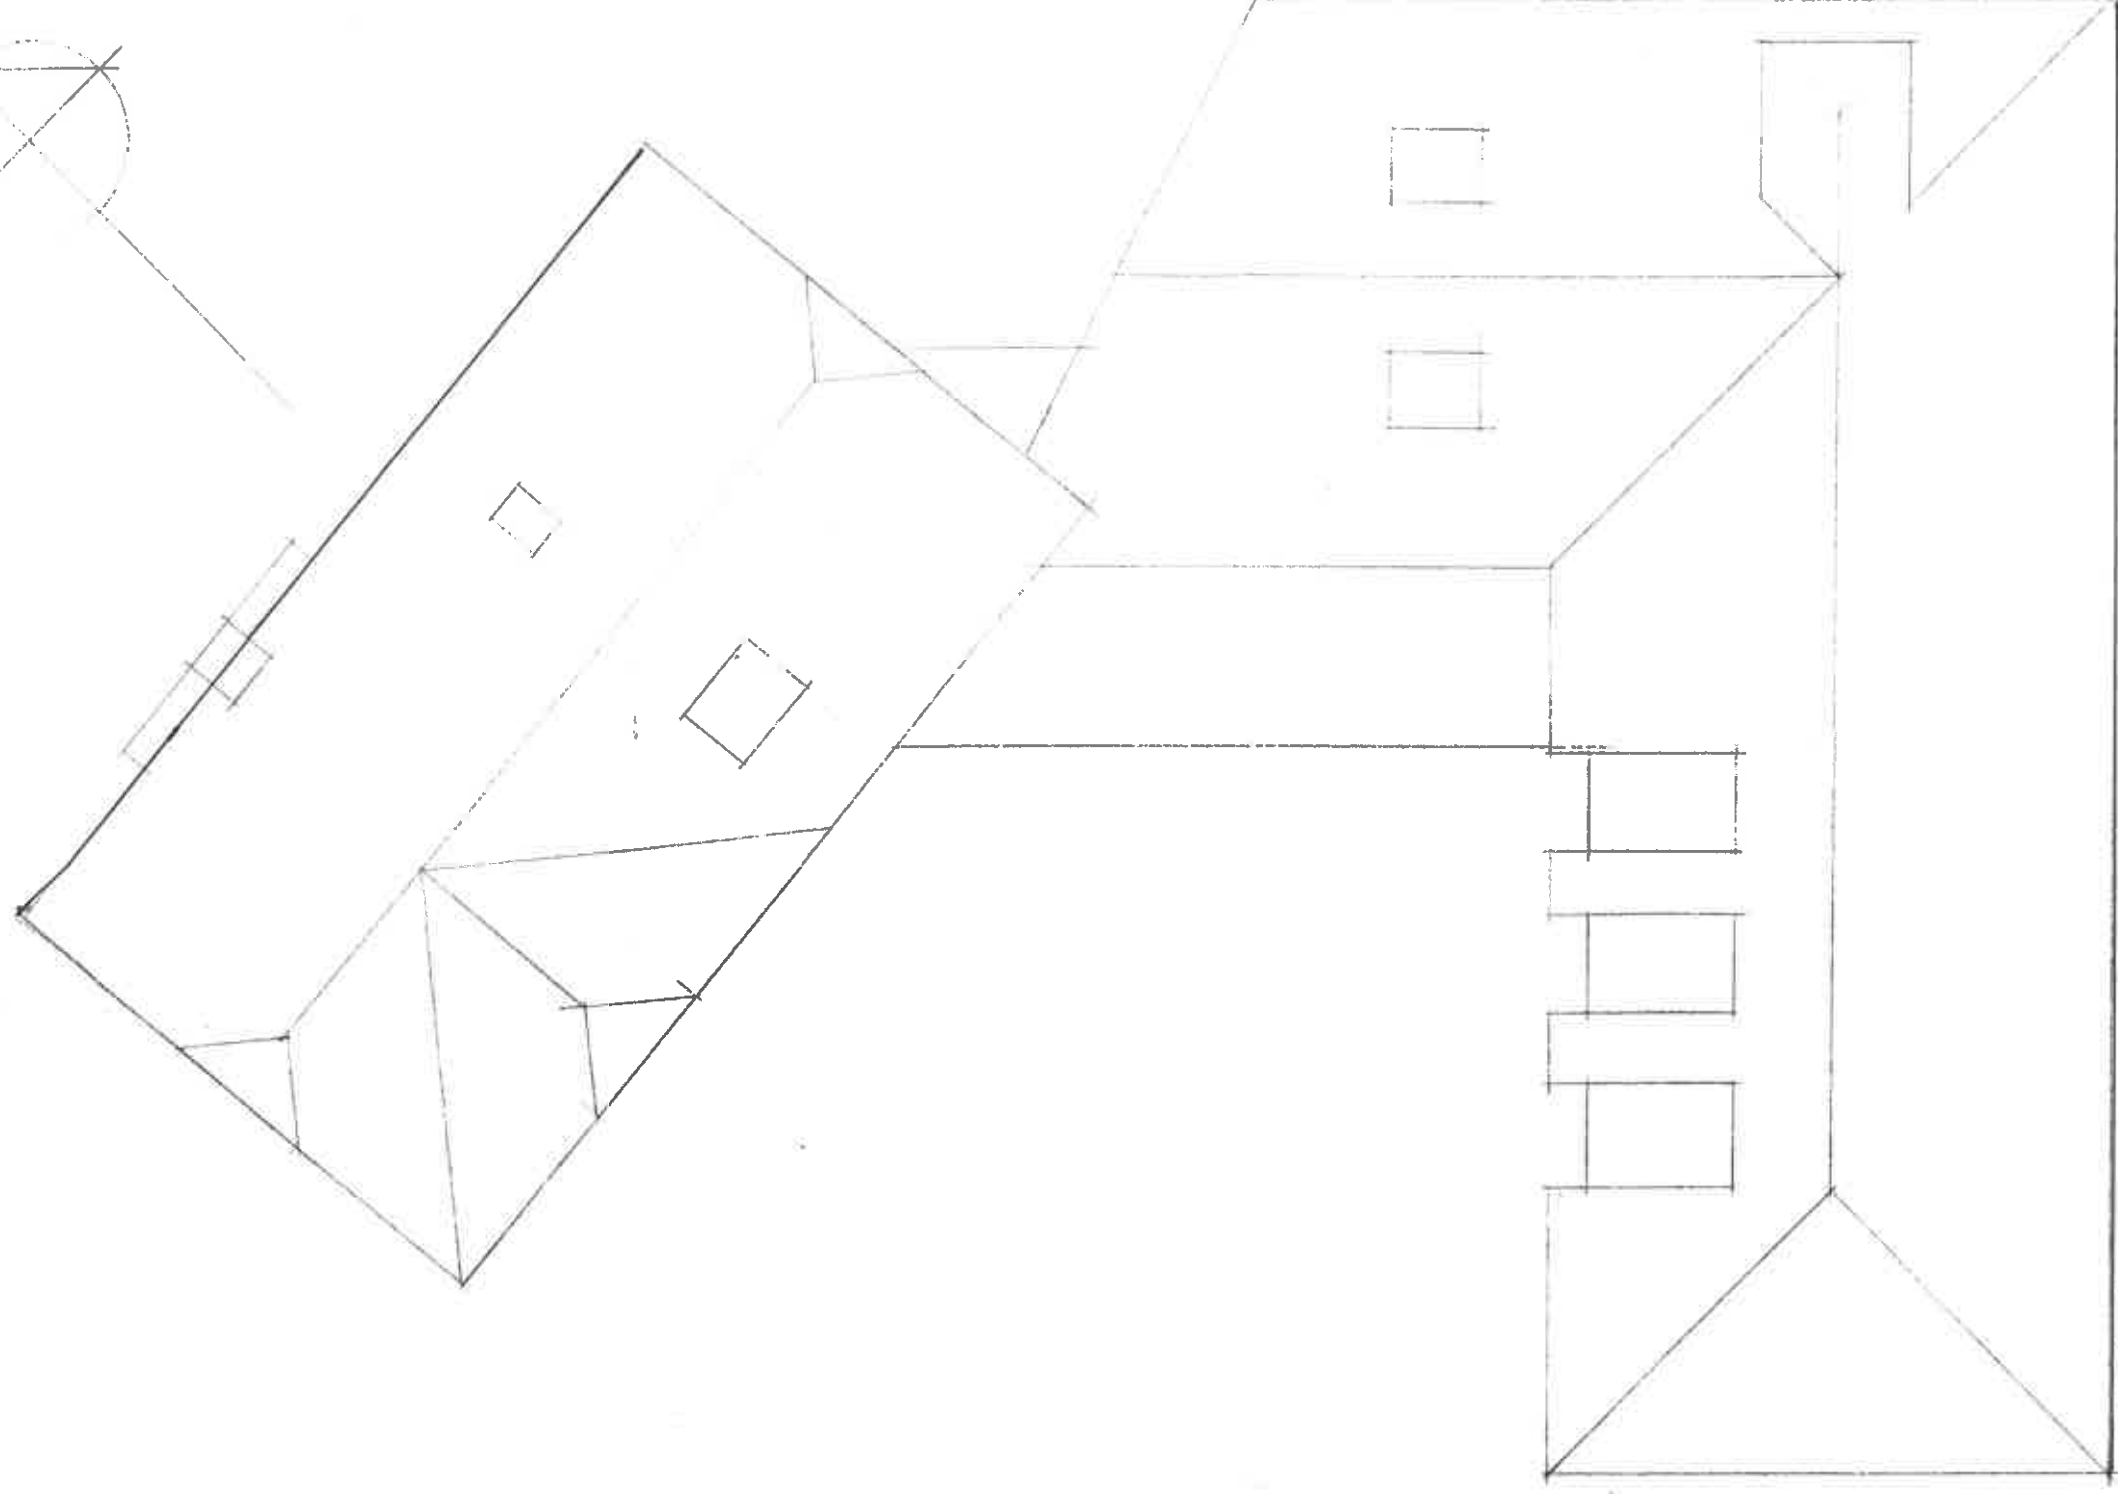

Roof plan

Scale 1:100 at A3

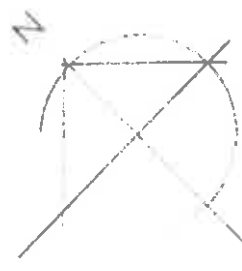

RJCA Chartered Architects

The White House, 2 Lavant Road
Chichester, West Sussex PO19 5RQ

Tel: 01243 779600

Mobile: 07973435493

Email: rjcatkinson@btinternet.com

Project Name: Crunchy Cottage, Aldingbourne

Drawing: Proposed roof plan
EXISTING AND

Drawing Number: 2013/29/52

Rev.