


This drawing has been prepared for the purpose of gaining planning permission only and does not purport to be a working or contractual drawing and should not be used for any building or contractual purposes. This drawing has been prepared based on survey drawings and information prepared by others. All dimensions and levels on all drawings must be checked and verified on site before commencement of works.

#### GENERAL NOTES

Site Plan shows window locations and window types, in correspondence with the designs detailed in drawings 103, 104 & 105.

Window types on South facing bays are identical.

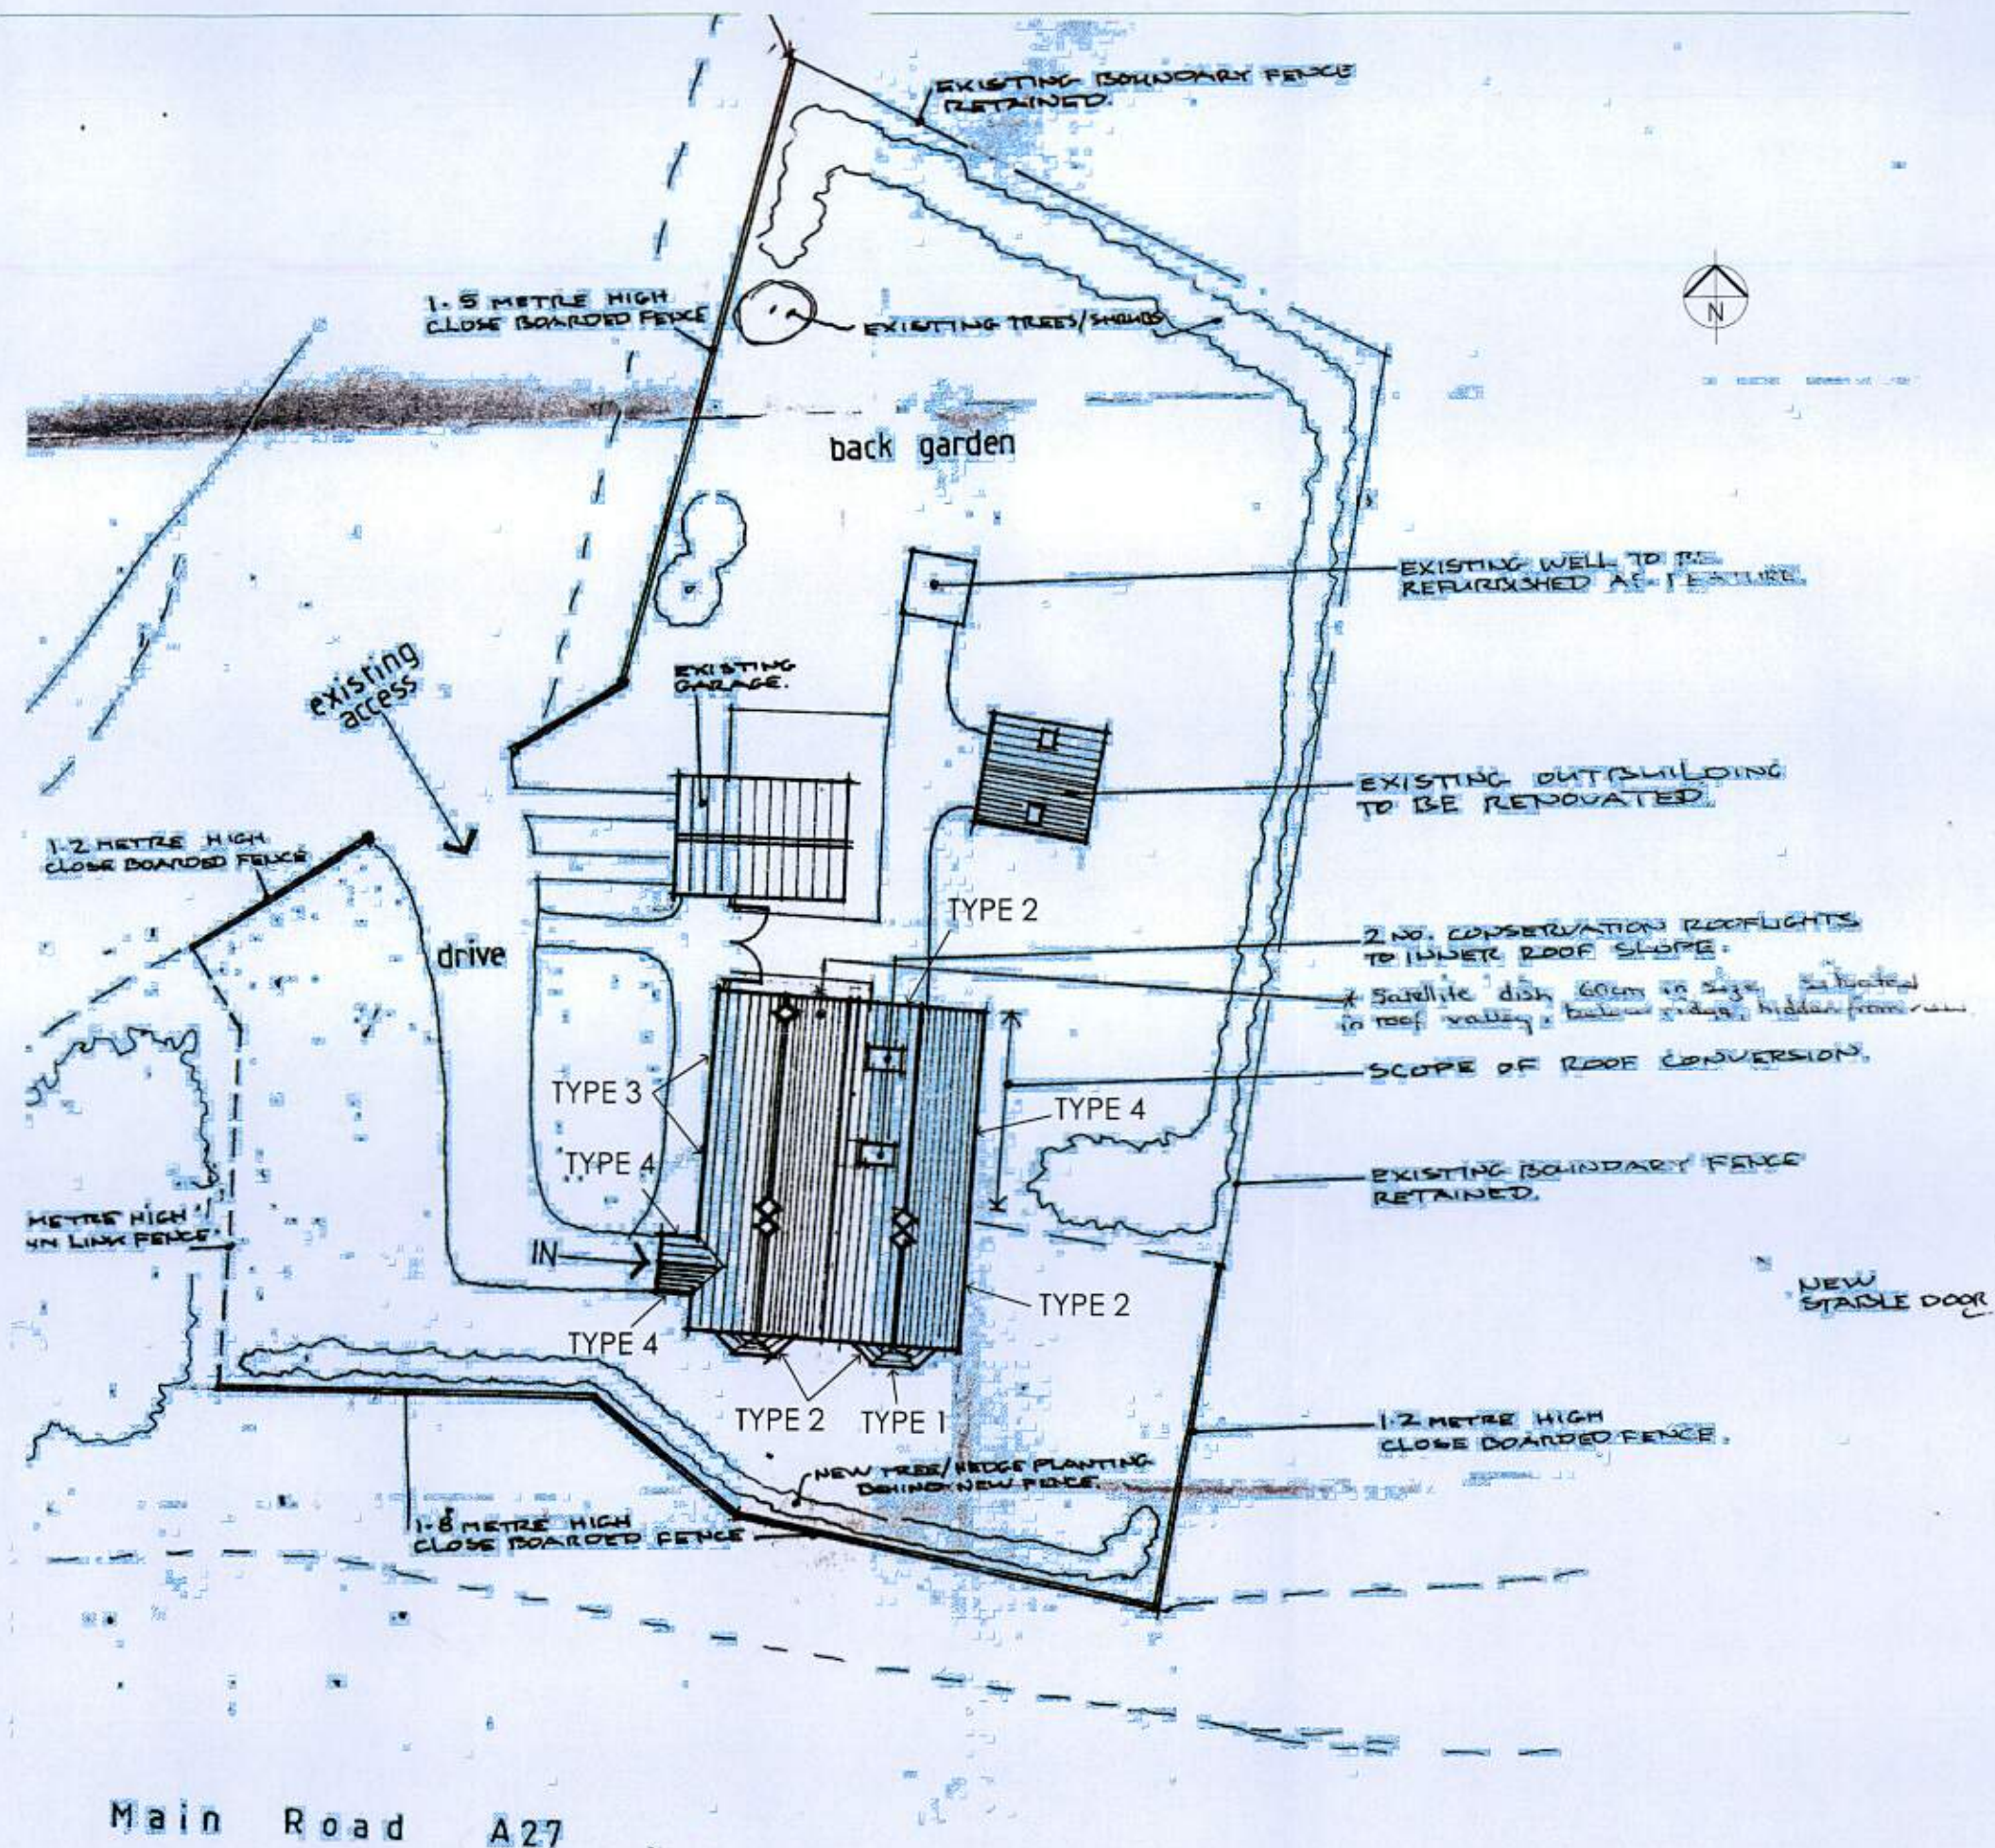

## THE LODGE ALDINGBOURNE DRIVE ALDINGBOURNE

### SITE PLAN

DATE: October 2016  
SCALE: 1:250 @ A3  
JOB No. 1001  
DRWG No. 102 Rev. /

**VICTORIA  
HOLLAND**  
ARCHITECTURE

Victoria Holland RIBA  
71 Peppering High Barn - Burpham  
Arun - West Sussex - BN18 9RN  
Tel 01903 882923

SITE PLAN  
1:250 SCALE