




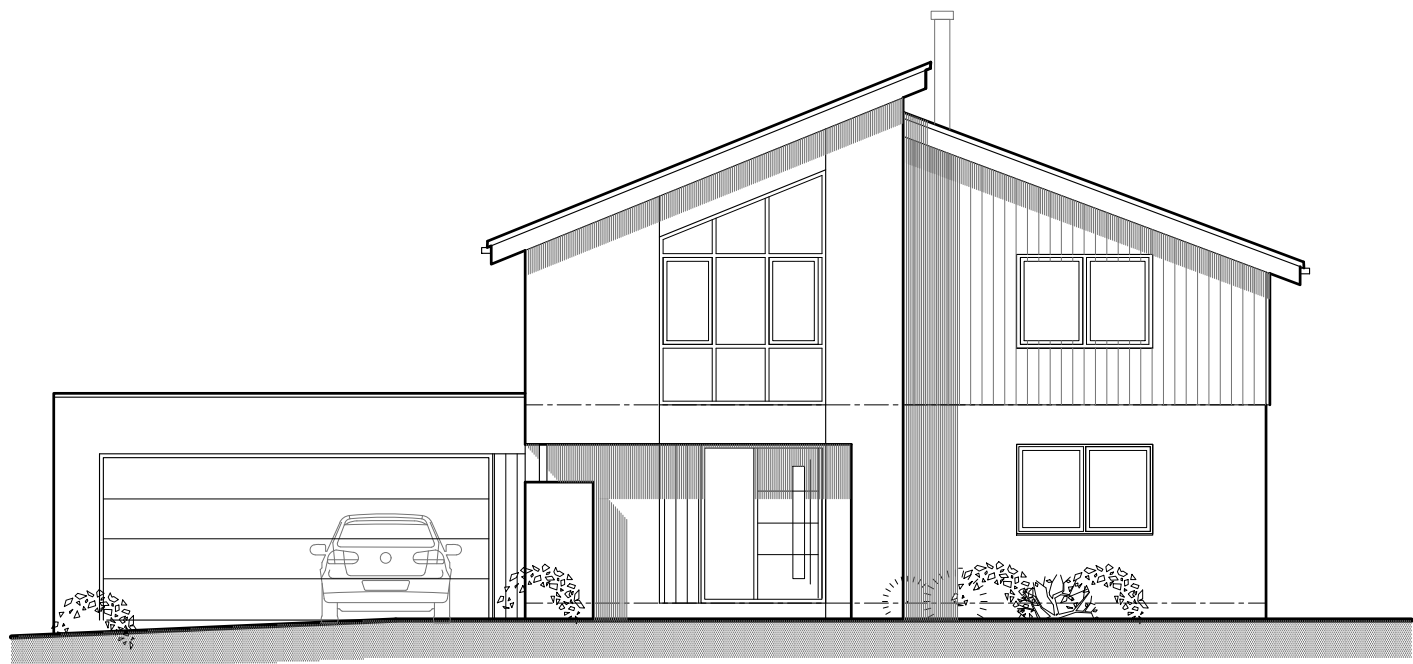


East Elevation (front)

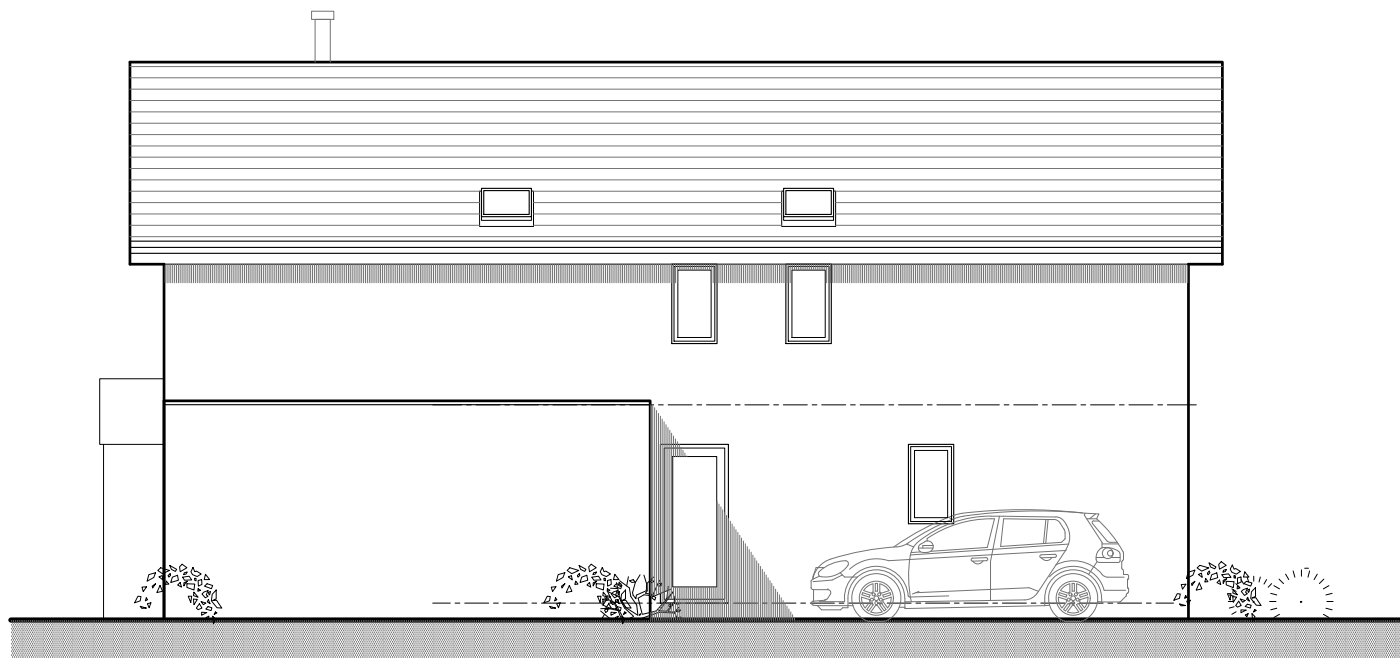

South Elevation

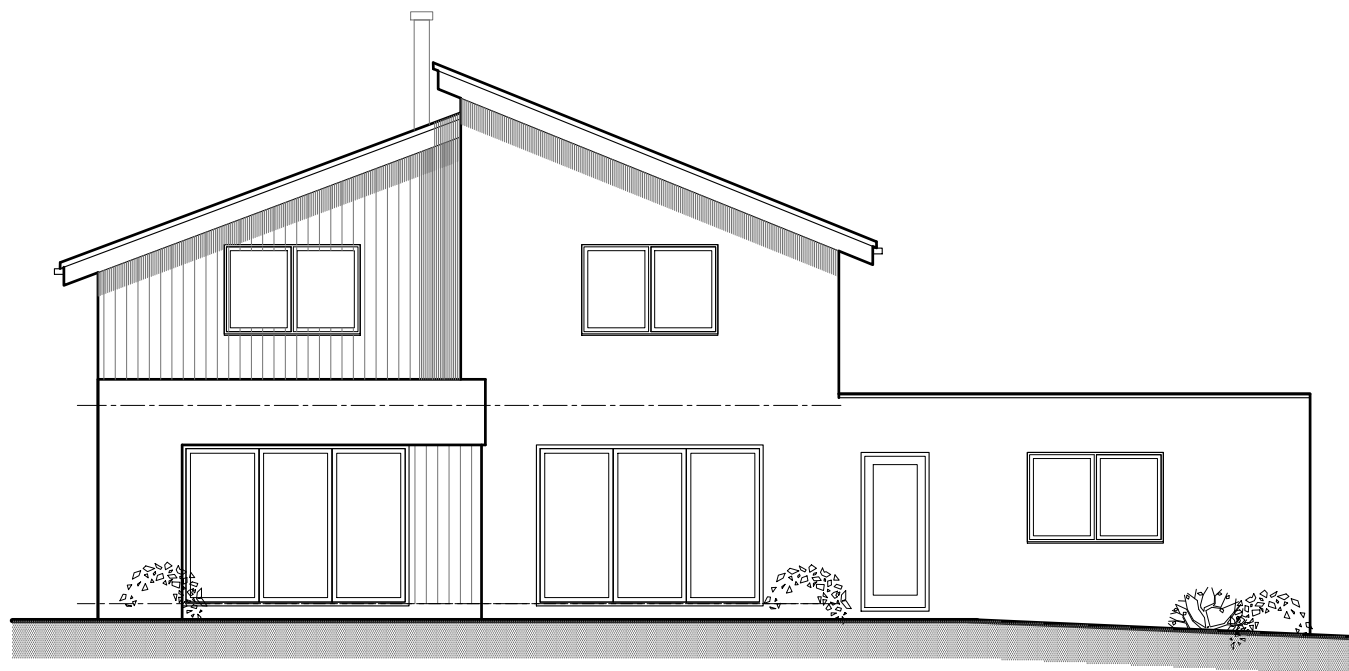

West Elevation

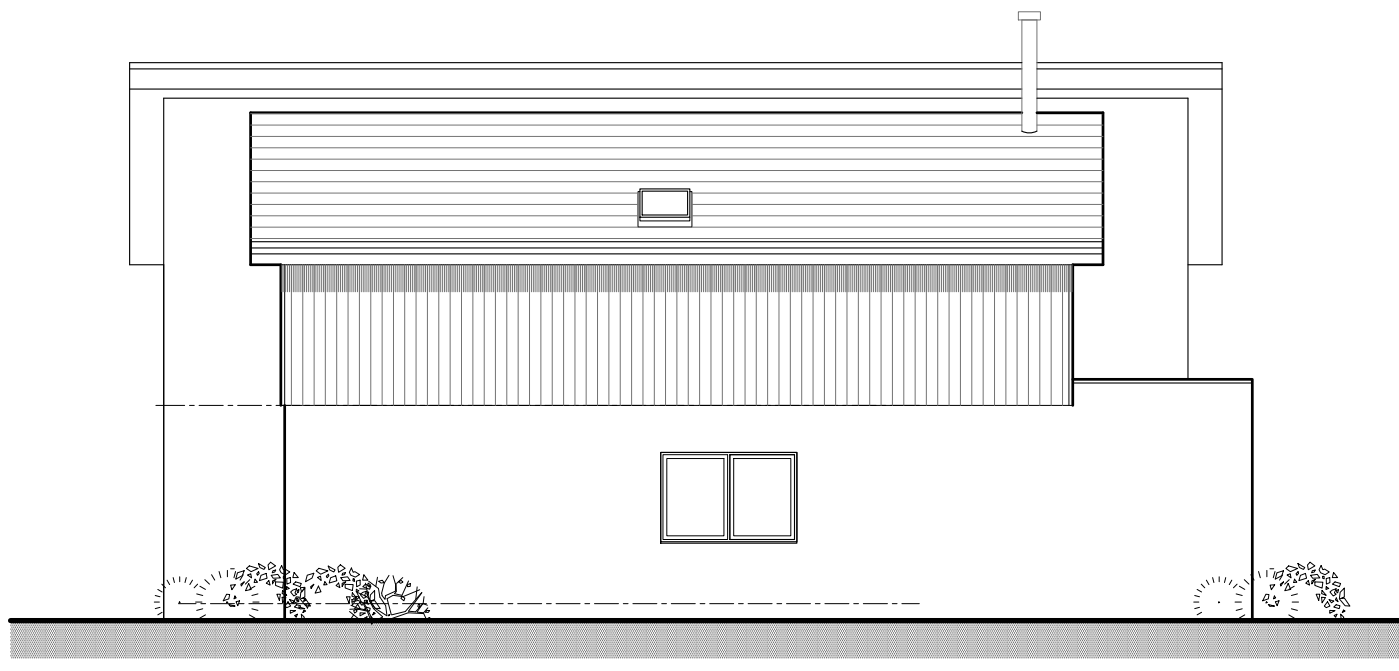

North Elevation

External Materials

Roof


New pitched roof to be clad with artificial slates
Areas of flat roof to be formed with grey GRP
or single ply polymeric membrane

Walls


Walls to be finished externally with through colour
render in white
Where indicated on elevations walls clad with
cedar or Fibre cement boarding

Doors and windows

Doors and windows to be grey UPVC or
powder coated aluminium

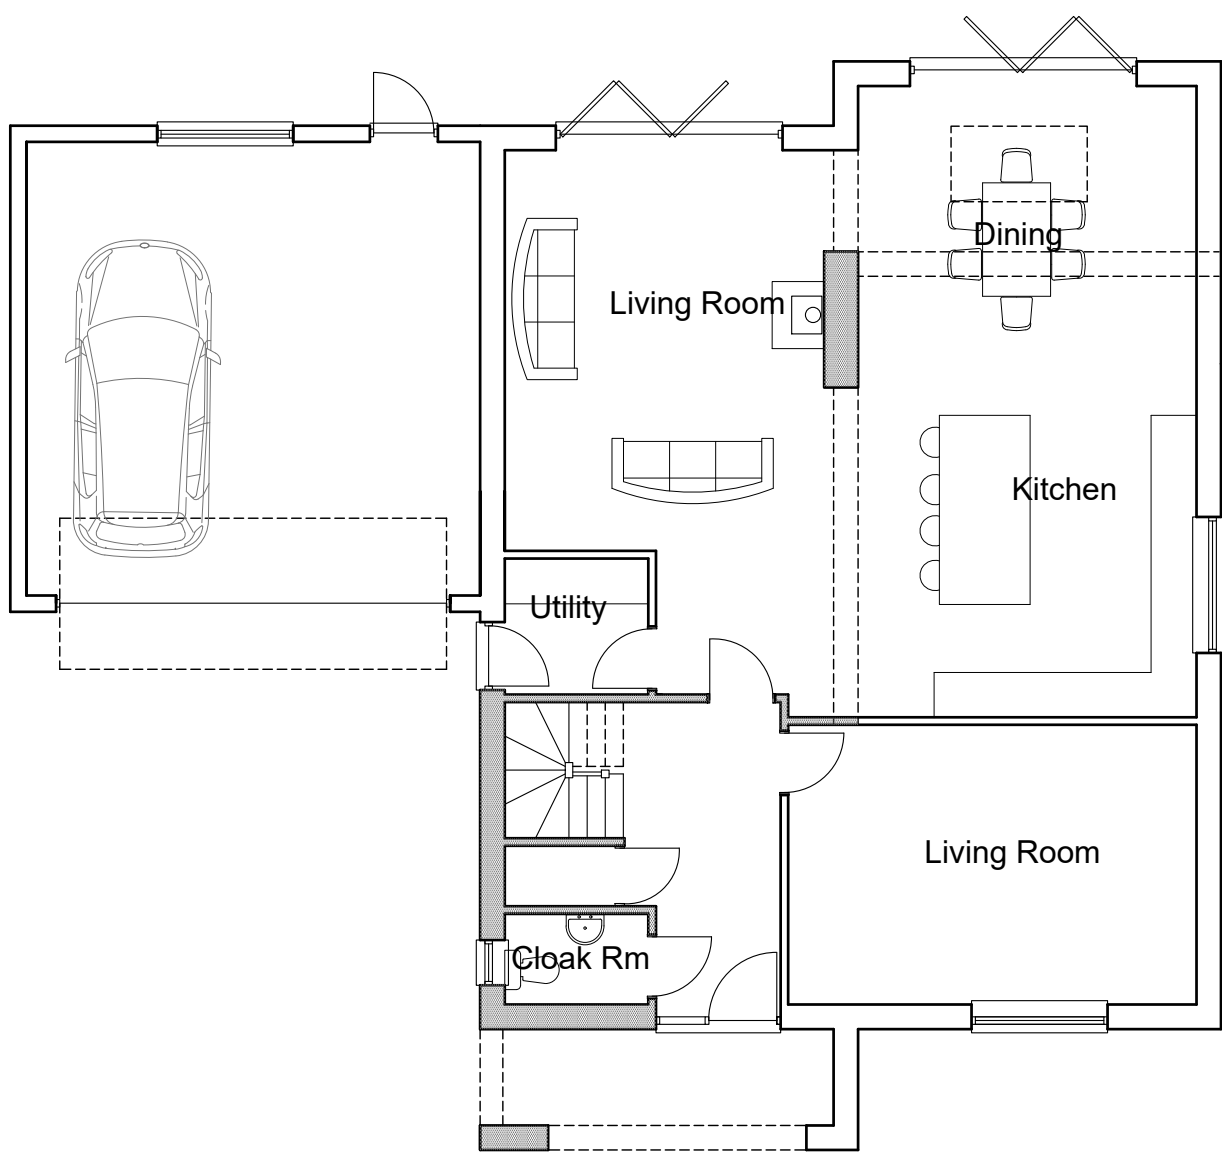


Ground Floor

 

scale - 1:100 @ A1



First Floor

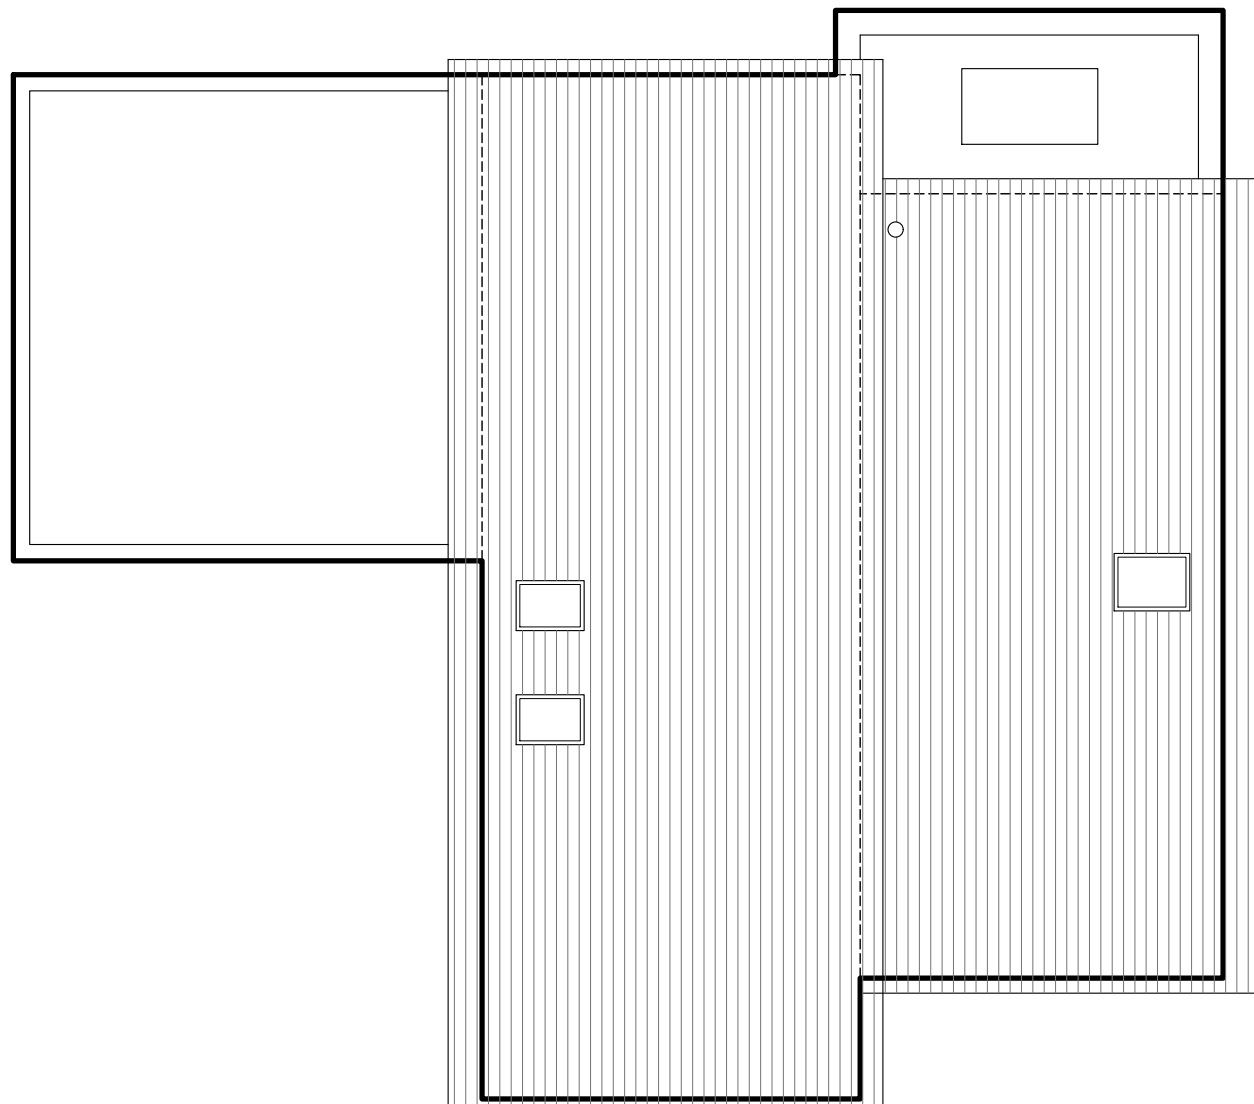

Roof Plan

NOTES

DO NOT SCALE OFF THIS DRAWING EXCEPT FOR PLANNING
PURPOSES
ALL DIMENSIONS SHOULD CHECKED ON SITE PRIOR TO
COMMENCEMENT OF WORK
ALL GOODS MATERIALS AND WORKMANSHIP MUST CONFORM
WITH CURRENT BUILDING REGULATIONS, BRITISH
STANDARDS AND CODES OF PRACTICE
COPYRIGHT OF THIS DRAWING IS RETAINED BY GARRY
MOUNT CHARTERED ARCHITECTTURAL TECHNOLOGIST AND
IT MUST NOT BE REPRODUCED WITHOUT WRITTEN CONSENT

REV	DATE	BY	AMENDMENT
A	Sept 2021	GM	Garage width amended

CLIENT
Mr & Mrs Tobin
JOB TITLE
**New dwelling on site to rear of
Green Gables, Northfields Lane, Westergate**

DRAWING TITLE
Proposed Plans and Elevations

DATE	SCALE	DRAWN BY	CHECKED BY
Aug 21	1:100 @ A1	GM	

JOB NO.	DRAWING NO.	REVISION
21-09	2.01	A

Garry Mount MCIAT
Chartered Architectural Technologist
57 Highfield Crescent
Brighton
East Sussex
BN1 6JD
Tel : 07951 332812 email : garrymount@gmail.com